


Indicative Street Elevations

Scale: 1:200

1. Elevation A-A

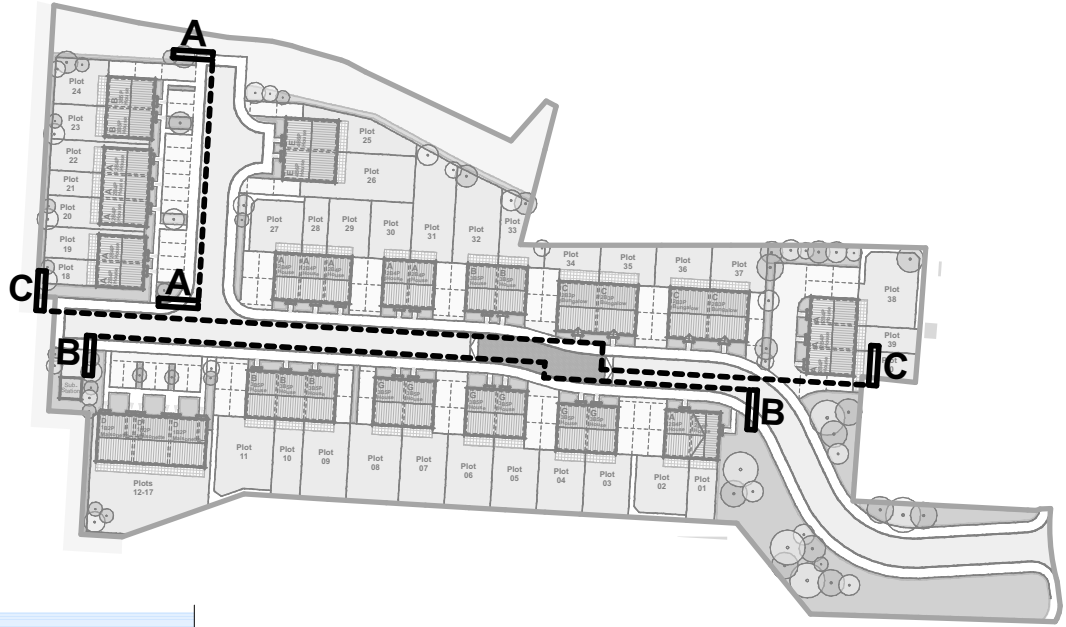

Elevation Key

2. Elevation B-B




2. Elevation B-B cont...



3. Elevation C-C



3. Elevation C-C cont...

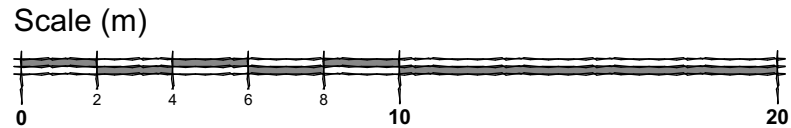

Disclaimer: This document and its design content is copyright protected ©. It shall be read in conjunction with all other associated project information including models, specifications, schedules and related consultants documents. Do not scale from documents. All scales noted correct at original paper size. All dimensions to be checked on site. Immediately report any discrepancies, errors or omissions on this document to the originator. If in doubt ask.

Source File:
19020 Site Model.pbx

Rev	Date	Drawn	Note
P02	20/12/2019	JKG	Layout status updated to 'Planning'. Updated following changes to site layout.

MINSTER
PROPERTY GROUP

JGA
ARCHITECTURE & PLANNING
e: hello@jga.co.uk t: 07429 162 747

Client
Minster Property Group Ltd.

Project Title
Proposed residential development at Land off Malting Lane, Donington

Drawing Title
Indicative Street Elevations

Drawing Status
Planning

Scale(s)
1:200

Original Paper Size
A2

Date
16.09.19

Project Number:
19020

Drawing Number:
0400

Revision:
P02