


LISA'S
TEA ROOM
BREAD and CAKES
TEL 01775 88600
GREEN MAN
RESTAURANT
SCOTTS
t Ketelje
RODDERS
FINE FOODS
HELENS FLOWERS

These layouts are for visual purposes only,
and must not be used for reproduction.
All measurements are in millimetres and are approximate only.

SOUTH HOLLAND DC
HOUSING & PLANNING
- 6 MAY 1999
Ref: 0268/99

AMENDED PLAN
Ref.

DETERMINED
PLAN

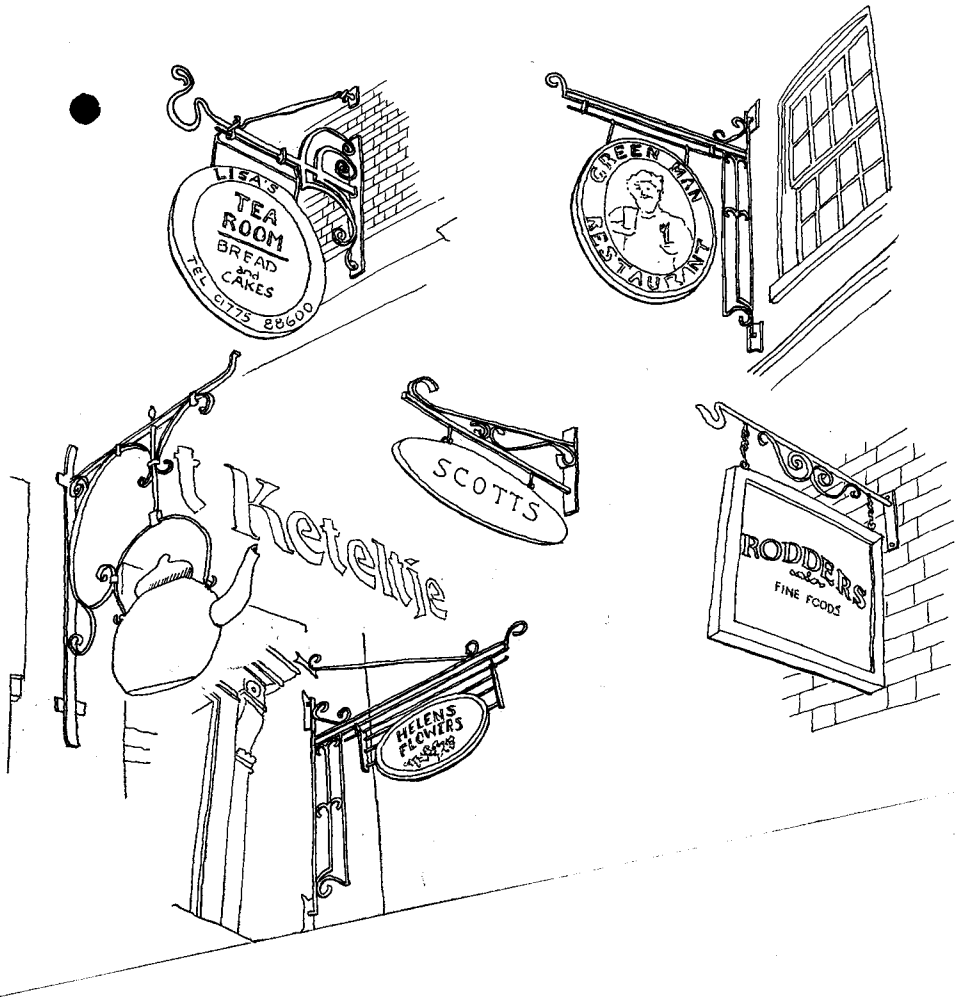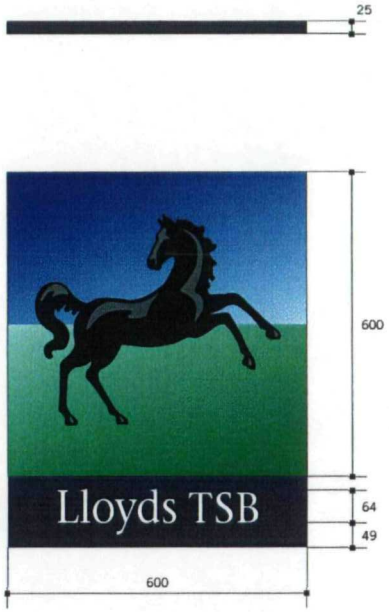

No
ADDENDUM

600 Externally-illuminated Inn Sign
Double sided fabricated aluminium
tray with face applied vinyl showing Black Horse
logo and blue/green graduation with blue painted
returns RAL 5022 40% gloss
size: 600 x 740mm

-plan view (above) & side elevation



- end elevation



Inn Sign with fixings
fixings and lighting shown
are representative only



- end elevation

Lloyds TSB	**Title:** Externally illuminated Inn Sign Planning Permission	**Date:** 12 November 1998	**Revision:**	A	B	C	D	E
		Scale: 1:14 **Drawn by:** Paul Hillery	**Date:**					
	CDR file name: INNPLAN.CDR page 2	**Drawing No:**	**Description:**					

HawesSigns
tel: +44 (0)1604 790000 fax: +44 (0)1604 790190
Moulton Park Northampton United Kingdom NN3 6EU

These layouts are for visual purposes only,
and must not be used for reproduction.
All measurements are in millimetres and are approximate only

Lloyds TSB



Non-illuminated flat letters
these letters are finished in white,
the face and edge are one colour.

DETERMINED
PLAN
SOUTH NORTHAMPTONSHIRE DC
HOUSE OF PLANNING
12 MAR 1999
Ref: 0268/99

Size	A	B	C	D	E	F
1	150	1011.5	n/a	25	n/a	12
2	200	1348.5	n/a	25	n/a	12
3	300	2023	n/a	25	n/a	12
4	350	2360	n/a	25	n/a	12
5	400	2697	n/a	25	n/a	12

Lloyds TSB

Title: Non-illuminated flat letters -white
Date: 09 December 1998
Scale: n/a
Drawn by: Paul Hillery
CDR file name: LettersA4.CDR page 6
Drawing No:

Revision: A B C D E
Date: 09.12.98 PWH
Description: *Initial Release*


Hawes*Signs*
tel +44 (0)1604 790033 fax +44 (0)1604 791310
Moulton Park Northampton NN3 6RL

DETERMINED PLAN


AMENDED PLAN

Ref.

SOUTH HOLLAND DC
HOUSING & PLANNING
- 6 MAY 1999
Ref: 0268/99

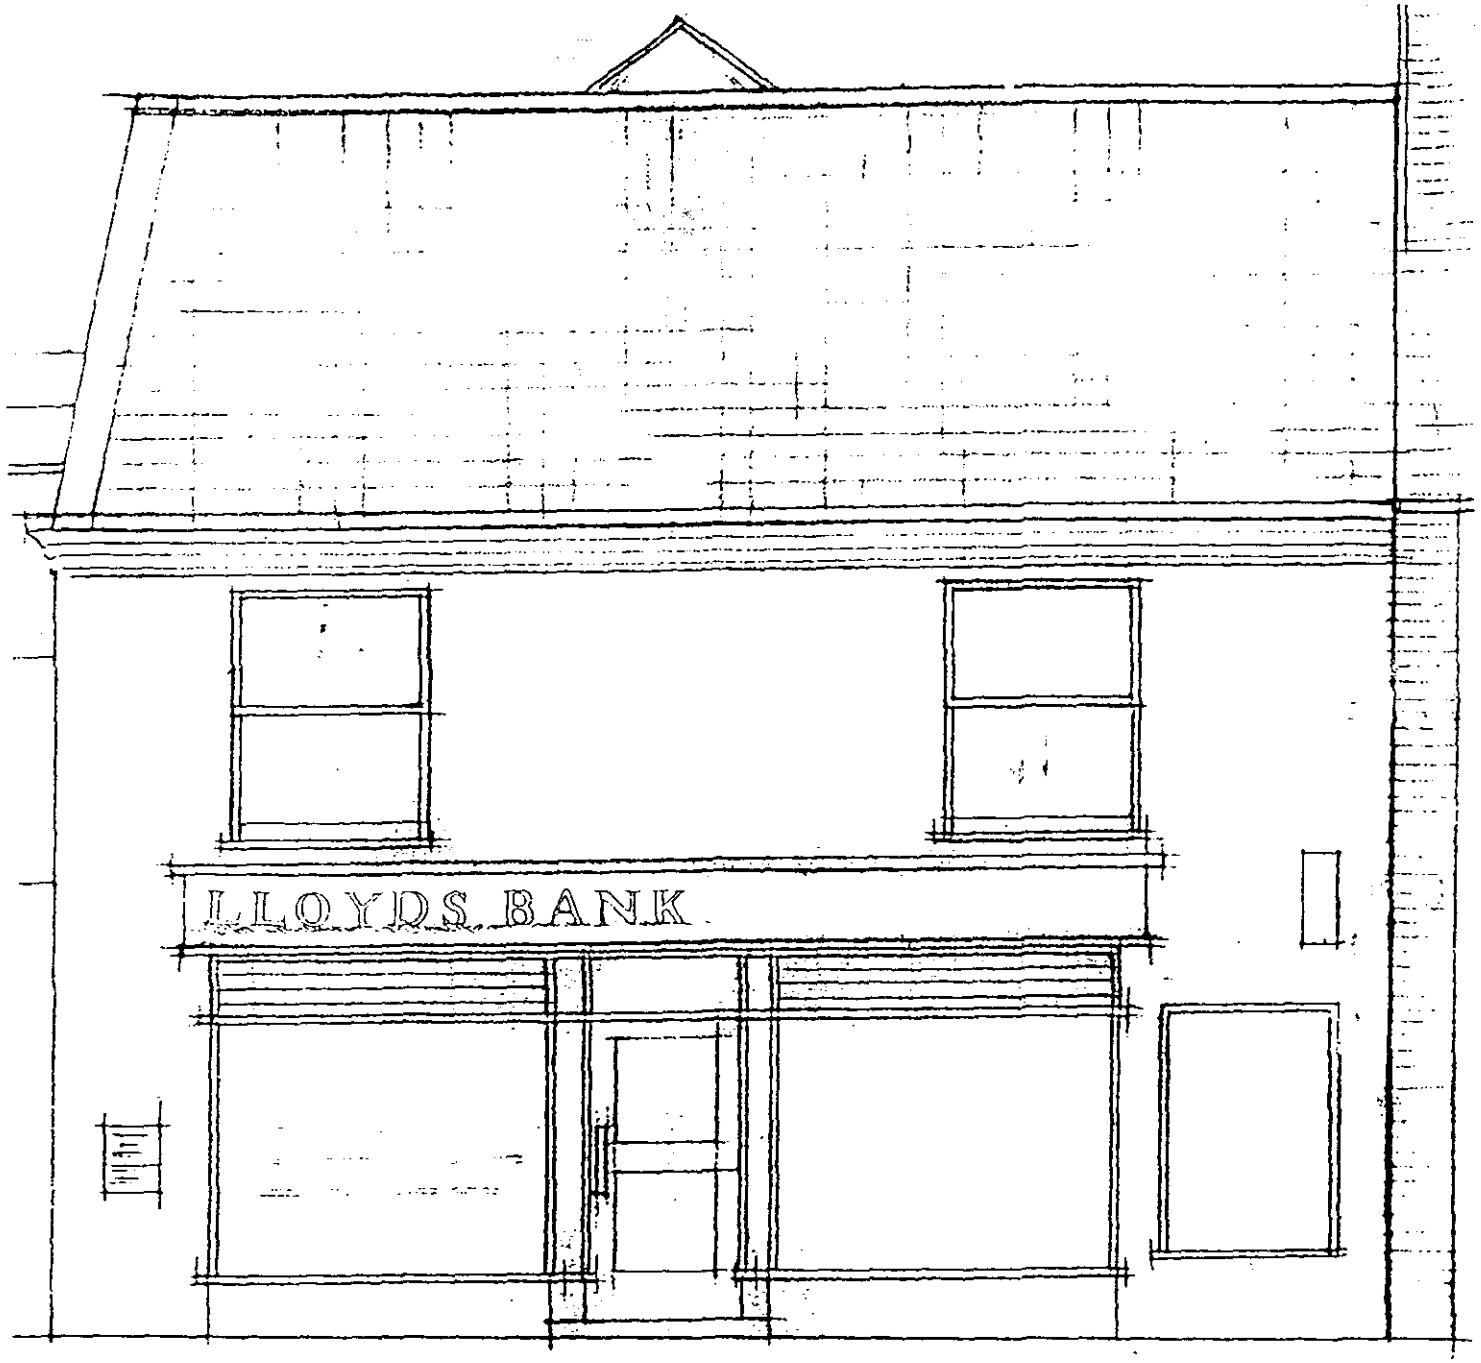


ELEVATION (EXISTING)

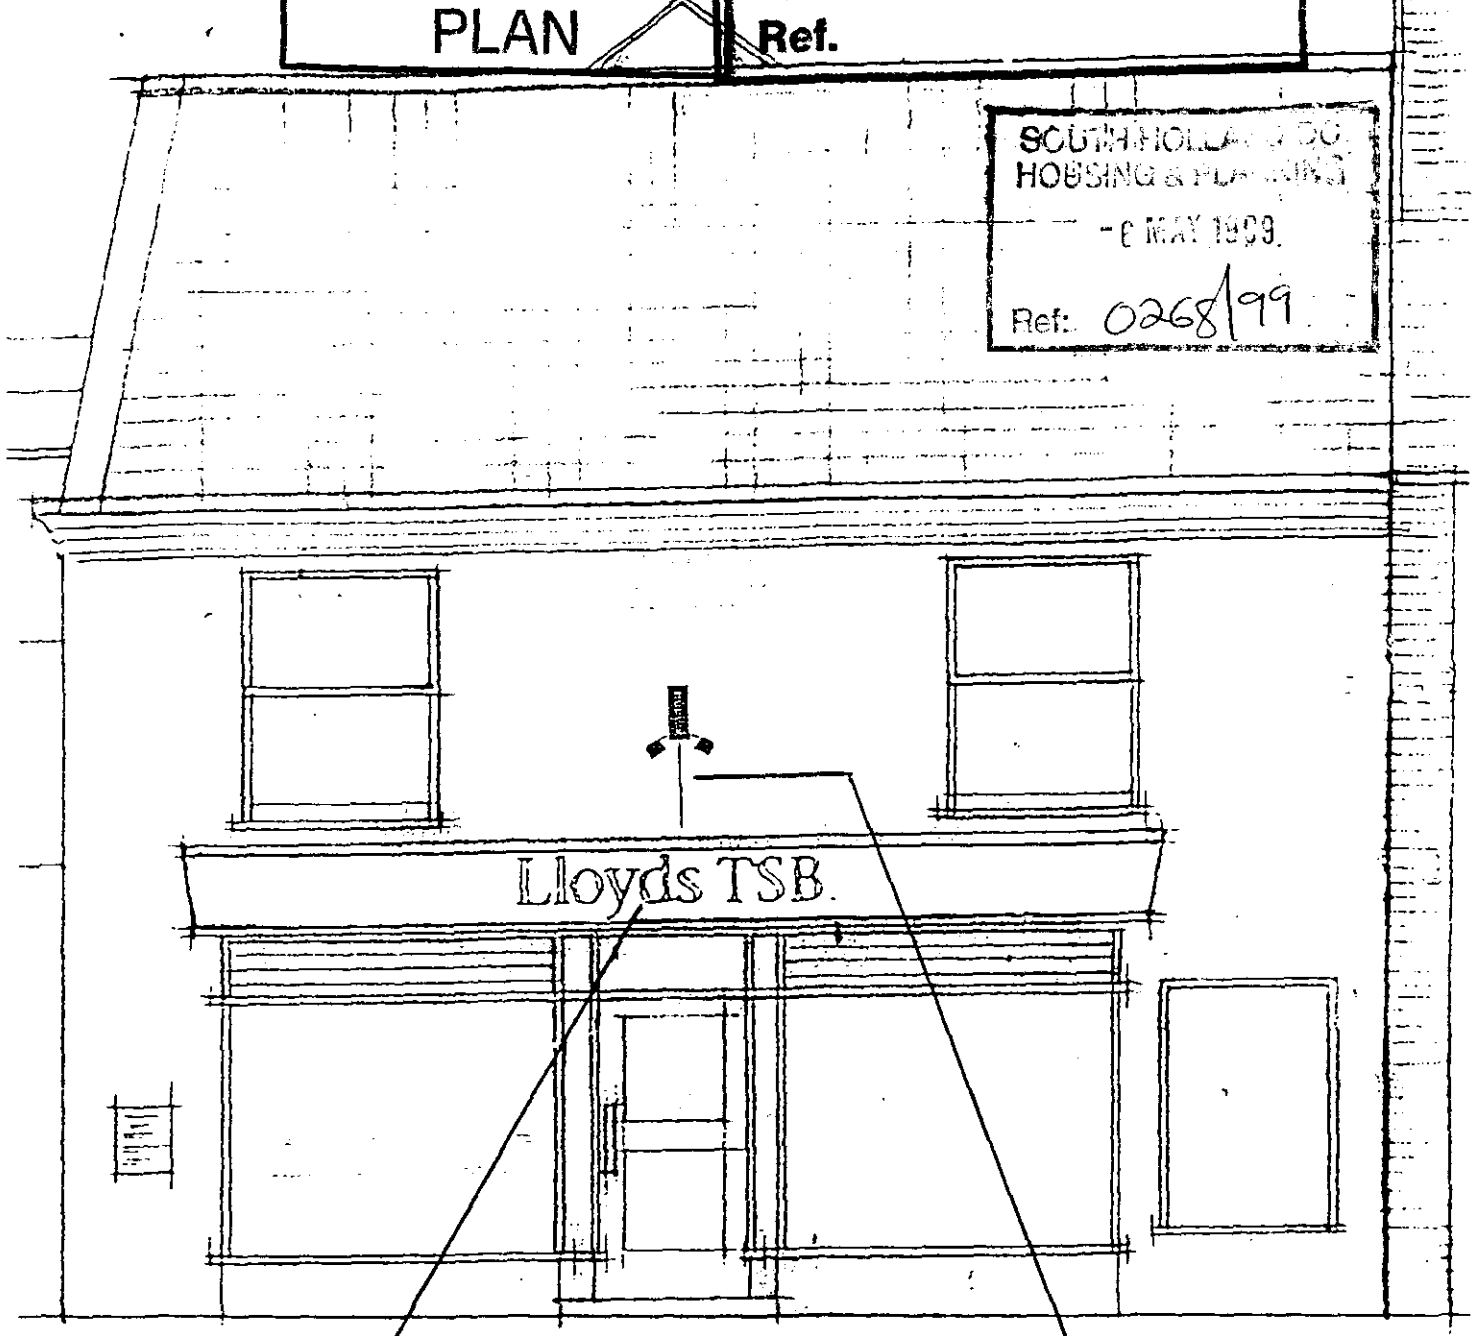


ELEVATION (PROPOSED.)

crown copyright reserved.

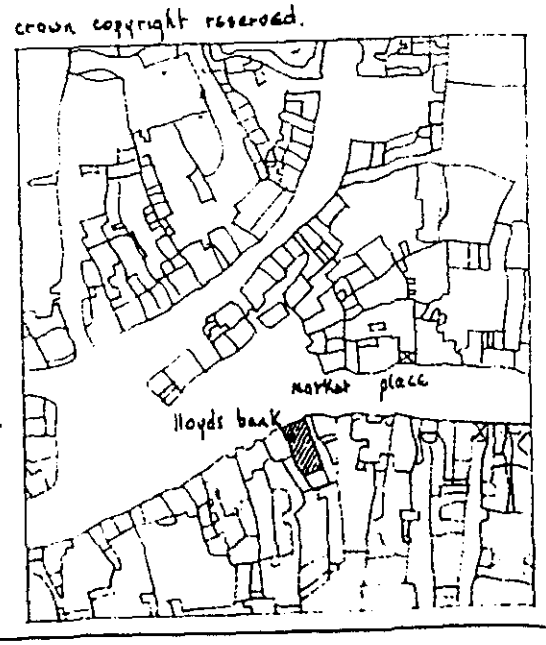

300MM HIGH NON ILLUMINATED
FLAT SOLID LETTERS IN STONE SERIF STYLE WHITE
40% GLOSS FACE AND RETURNS SPACED OFF THE BACKGROUND

Externally illuminated hanging Sign with no addendum.
Double sided fabricated aluminium Tray with face applied vinyl showing 'Black Horse' logo and blue/green graduation with blue painted returns
RAL 5022 40% Gloss.
600mm x 600mm.

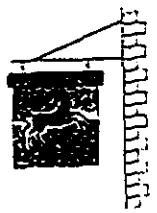

PROJECTING SIGN REPLACED
② 3/5/99 hb. BY EXT-ILLUM HANGING SIGN WITH NO ADDENDUM.

REVISIONS
1 11/3/99. Rtt Fascia removed & replaced by flat letters on a blue back tray. Projecting sign updated & moved to a central position.

PREMISES NAME: LLOYDS TSB 3 MARKET PLACE DONNINGTON
PREMISES CODE: 50761500
PROJECT No.: \ 01
REV:
DATE: 22-6-98
SCALE: 1:50
DRAWN: GEC

DESCRIPTION: PROPOSED SIGNAGE

THE PRINCIPAL ARCHITECT
NETWORK PROPERTY MANAGEMENT
(EASTERN & CENTRAL)
LLOYDS TSB GROUP
133 STATION ROAD
ELY
CAMBRIDGE CB6 4DH
Tel: 01223 452553 Fax: 01223 452556