



Contractor to check all Dimensions on site prior to ordering materials / commencing work. If in doubt then please ask

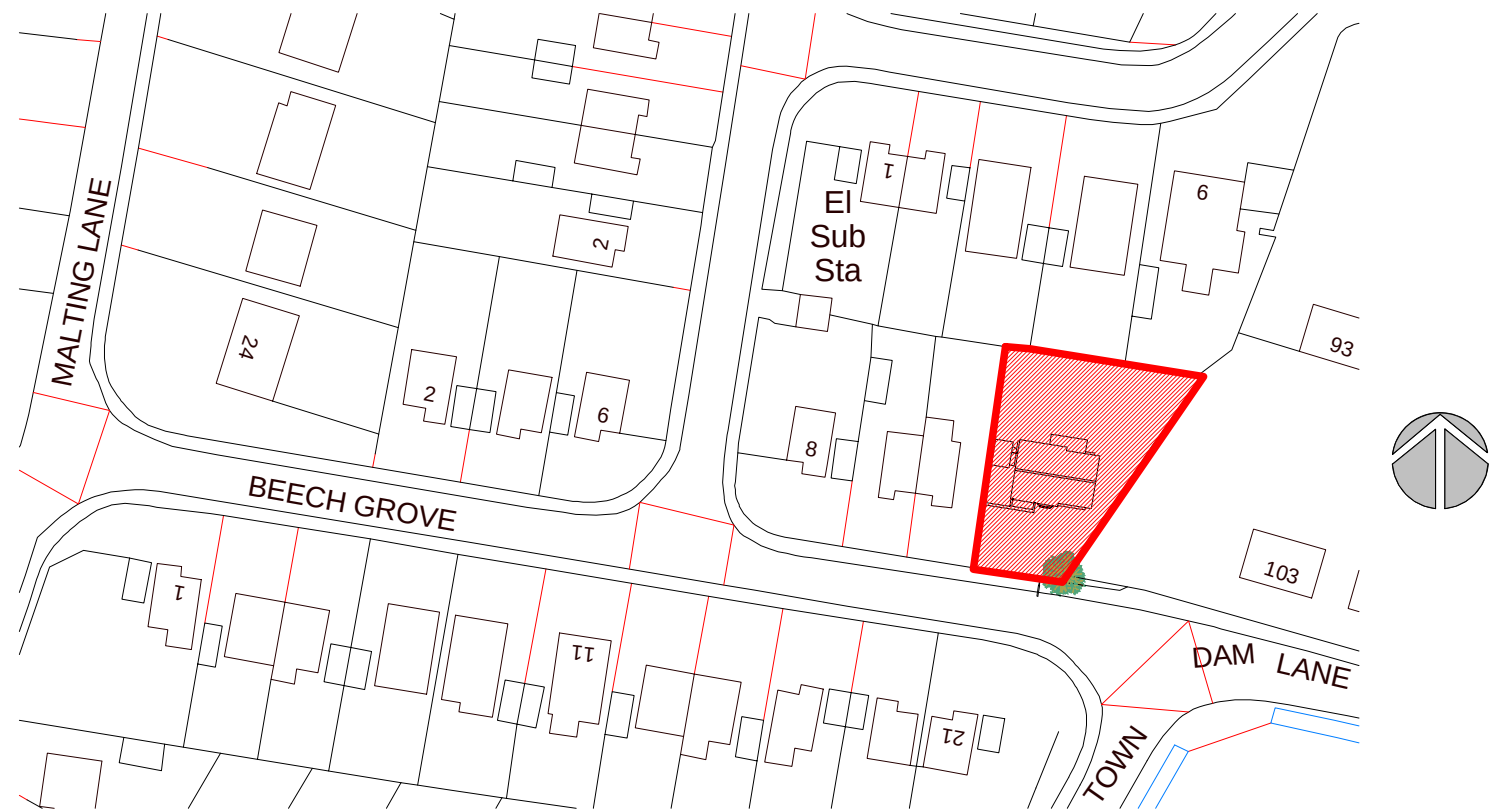


Site Location Plan
1 : 1000

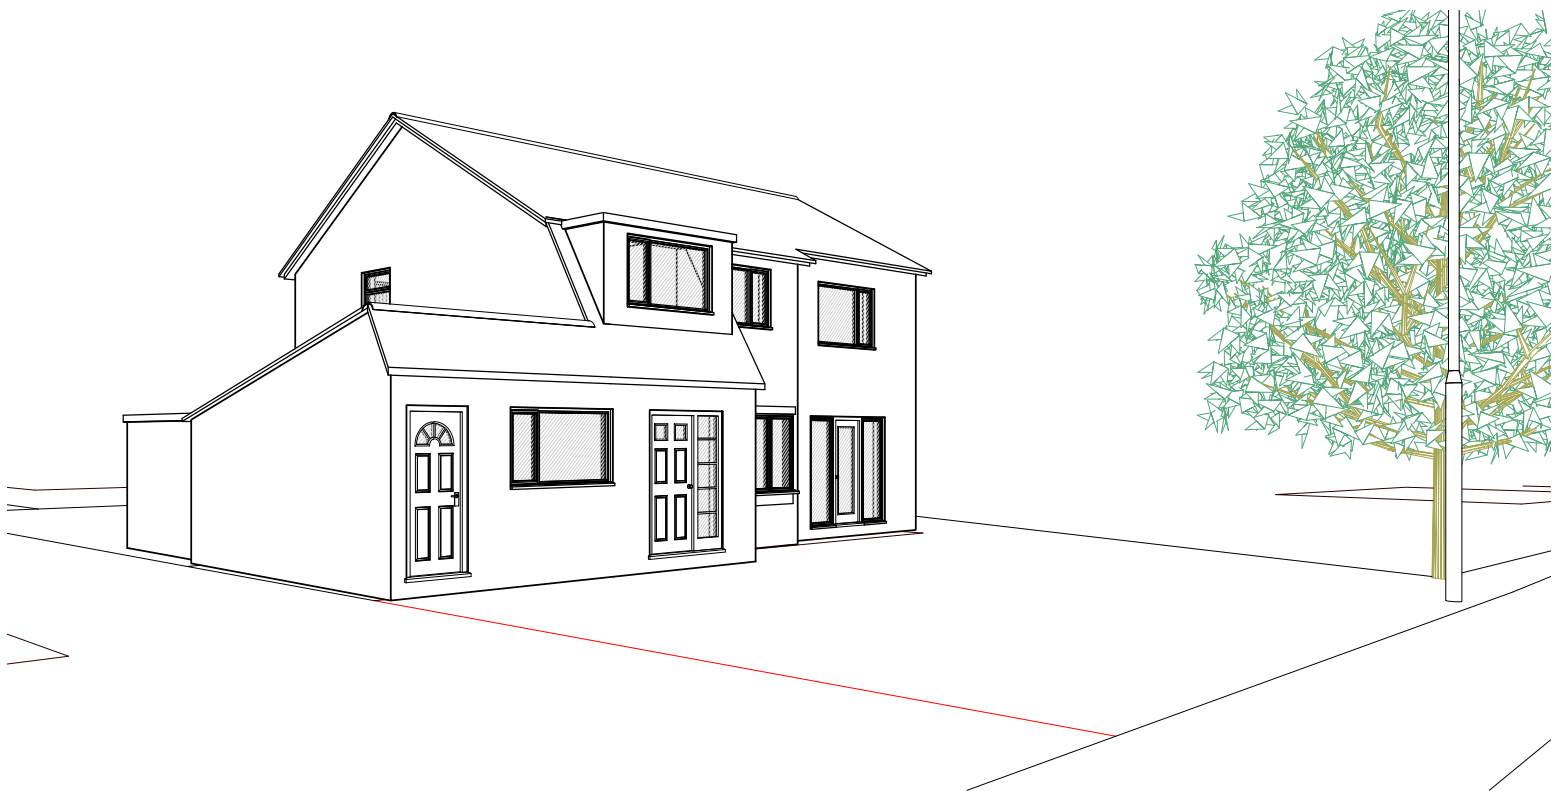

3D View 1



3D View 2

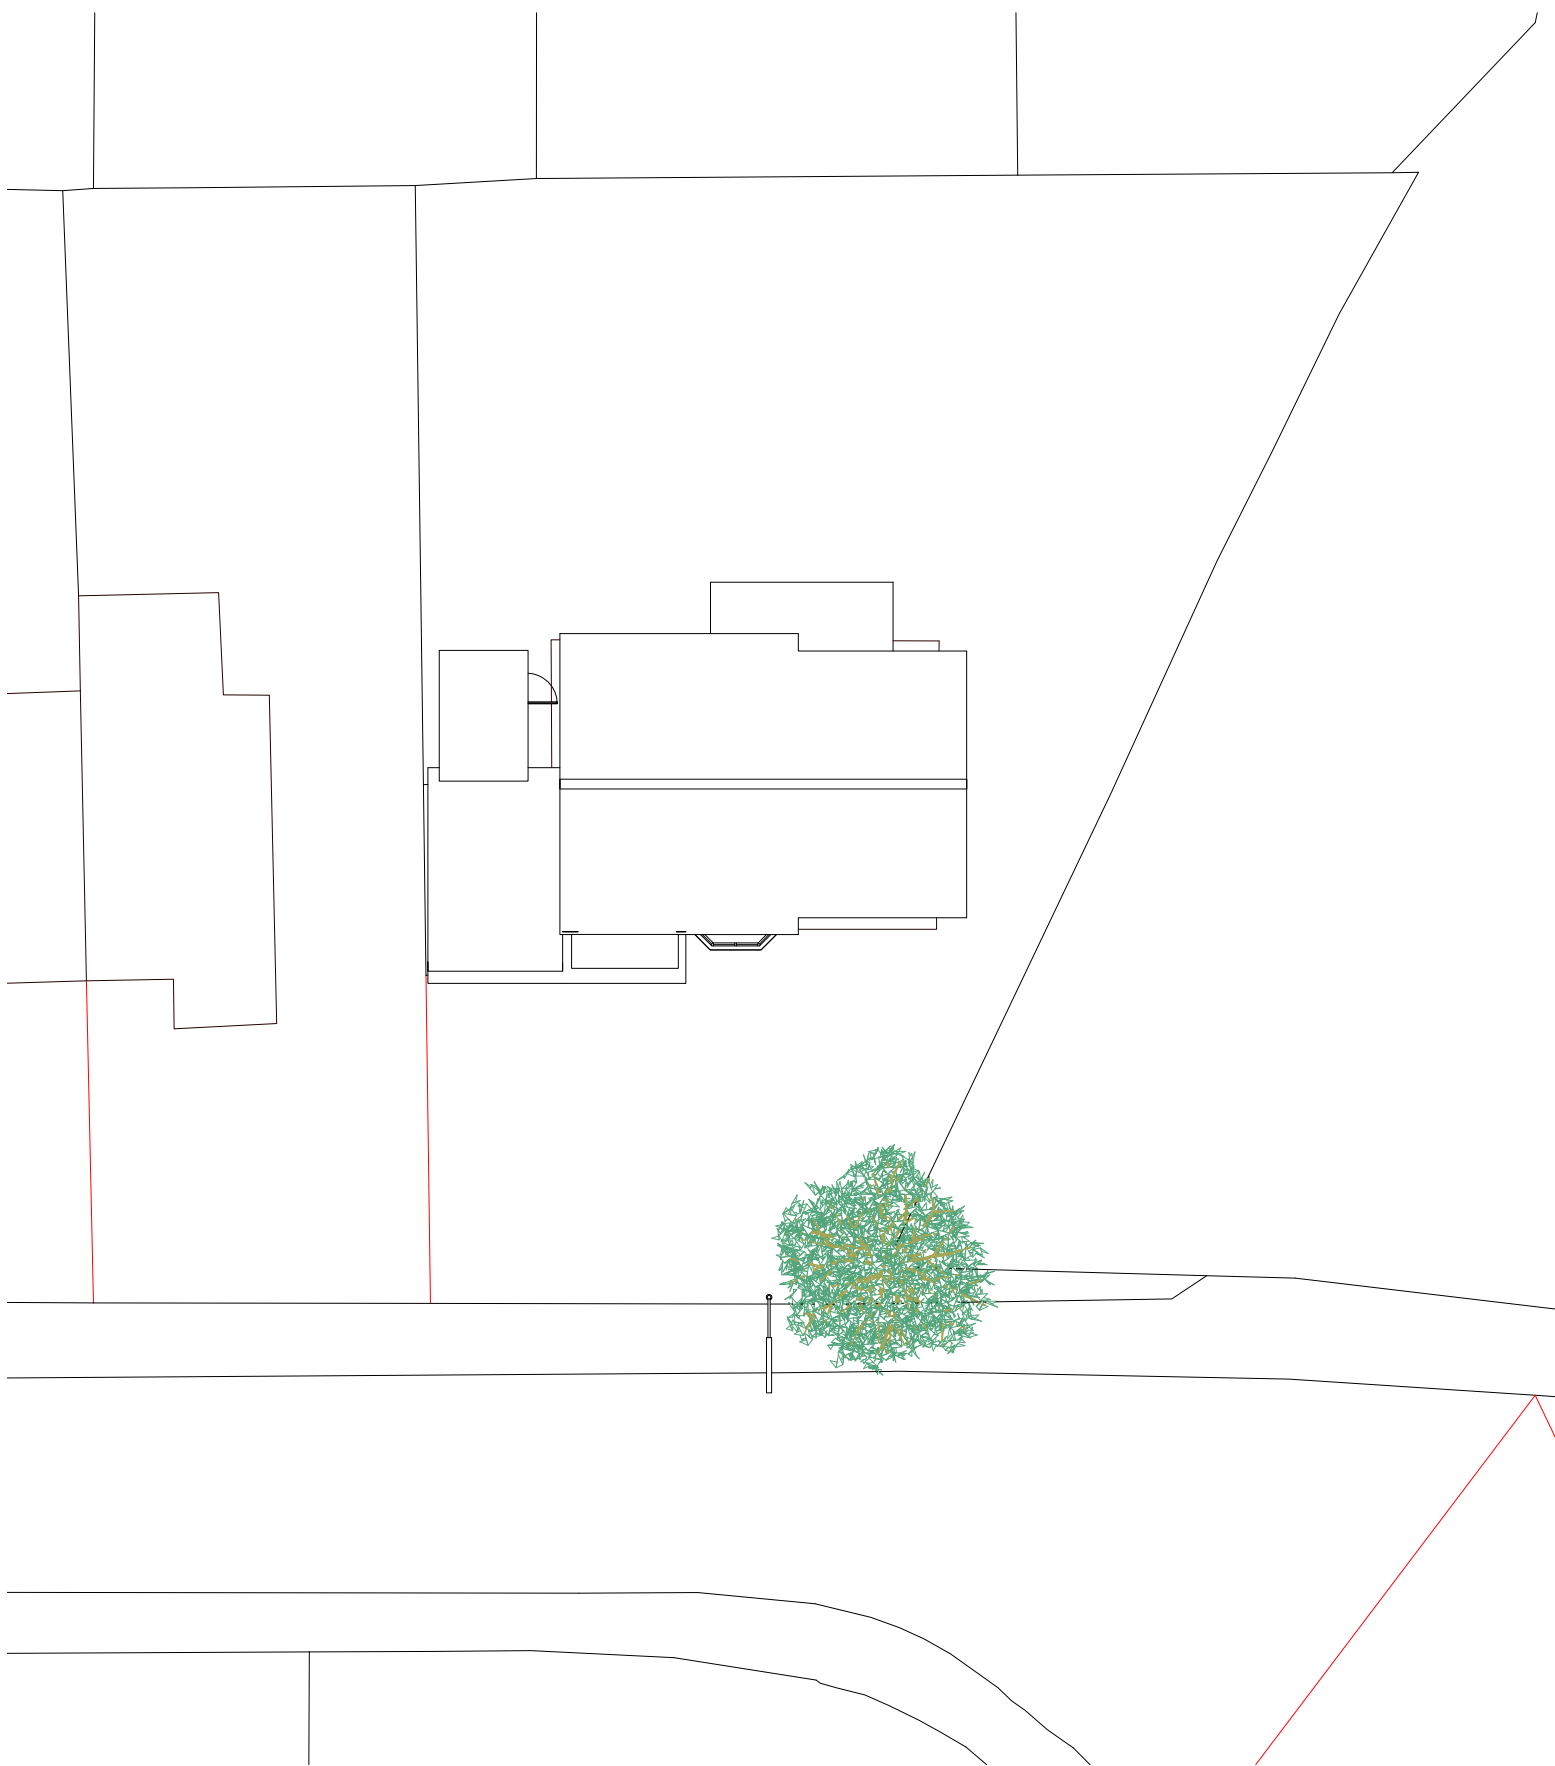

Site Block Plan
1 : 200

GENERAL CONDITIONS
Contractors are responsible for checking all dimensions on site when work commences and before ordering any materials. Any discrepancies should be brought to the attention of the Client for remedial action before commencing further.
All materials not specified to be of a standard suitable for the work proposed and be fit for purpose. All work to be in accordance with good building practise and all necessary BS codes for Workmanship on Building Sites.

Client:
Mr T Dunnage



Site:
**14 Beech Grove
Donington**

Drg Title:
**Existing Site
Plans**





Contract No	Drg No	Revision:
a1	2378	001

Contractor to check all Dimensions on site prior to ordering materials / commencing work. If in doubt then please ask

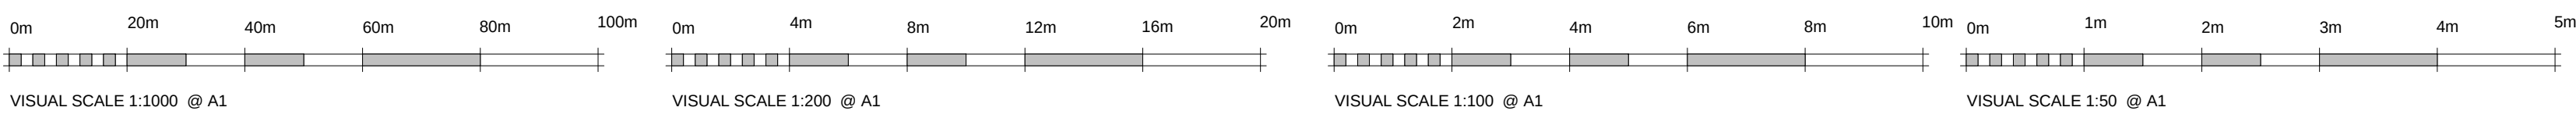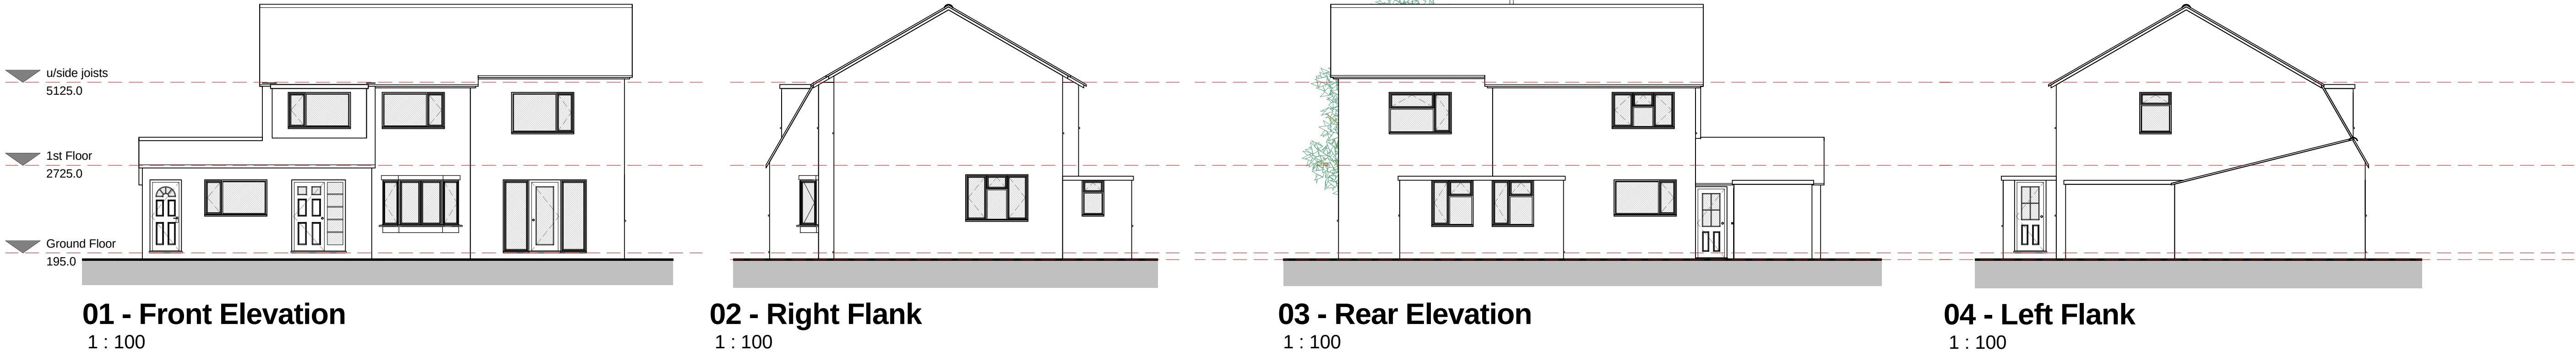

Room Schedule			
Name	Area	Perimeter	Level
Dining Rm	10.95 m²	13.6 m	Ground Floor
Entrance	3.20 m²	7.5 m	Ground Floor
Family Rm	13.85 m²	15.0 m	Ground Floor
Garden Store	6.20 m²	10.0 m	Ground Floor
Kitchen	8.55 m²	11.9 m	Ground Floor
Lounge	27.70 m²	24.6 m	Ground Floor
Store Room	18.15 m²	17.3 m	Ground Floor
Utility	6.70 m²	12.1 m	Ground Floor
A.C	0.65 m²	3.2 m	1st Floor
Bathroom	7.15 m²	12.0 m	1st Floor
Bed 1	25.35 m²	20.5 m	1st Floor
Bed 2	11.75 m²	15.1 m	1st Floor
Bed 3	8.95 m²	12.3 m	1st Floor
W.C	1.45 m²	5.1 m	1st Floor
Grand total: 14	150.65 m²	180.2 m	

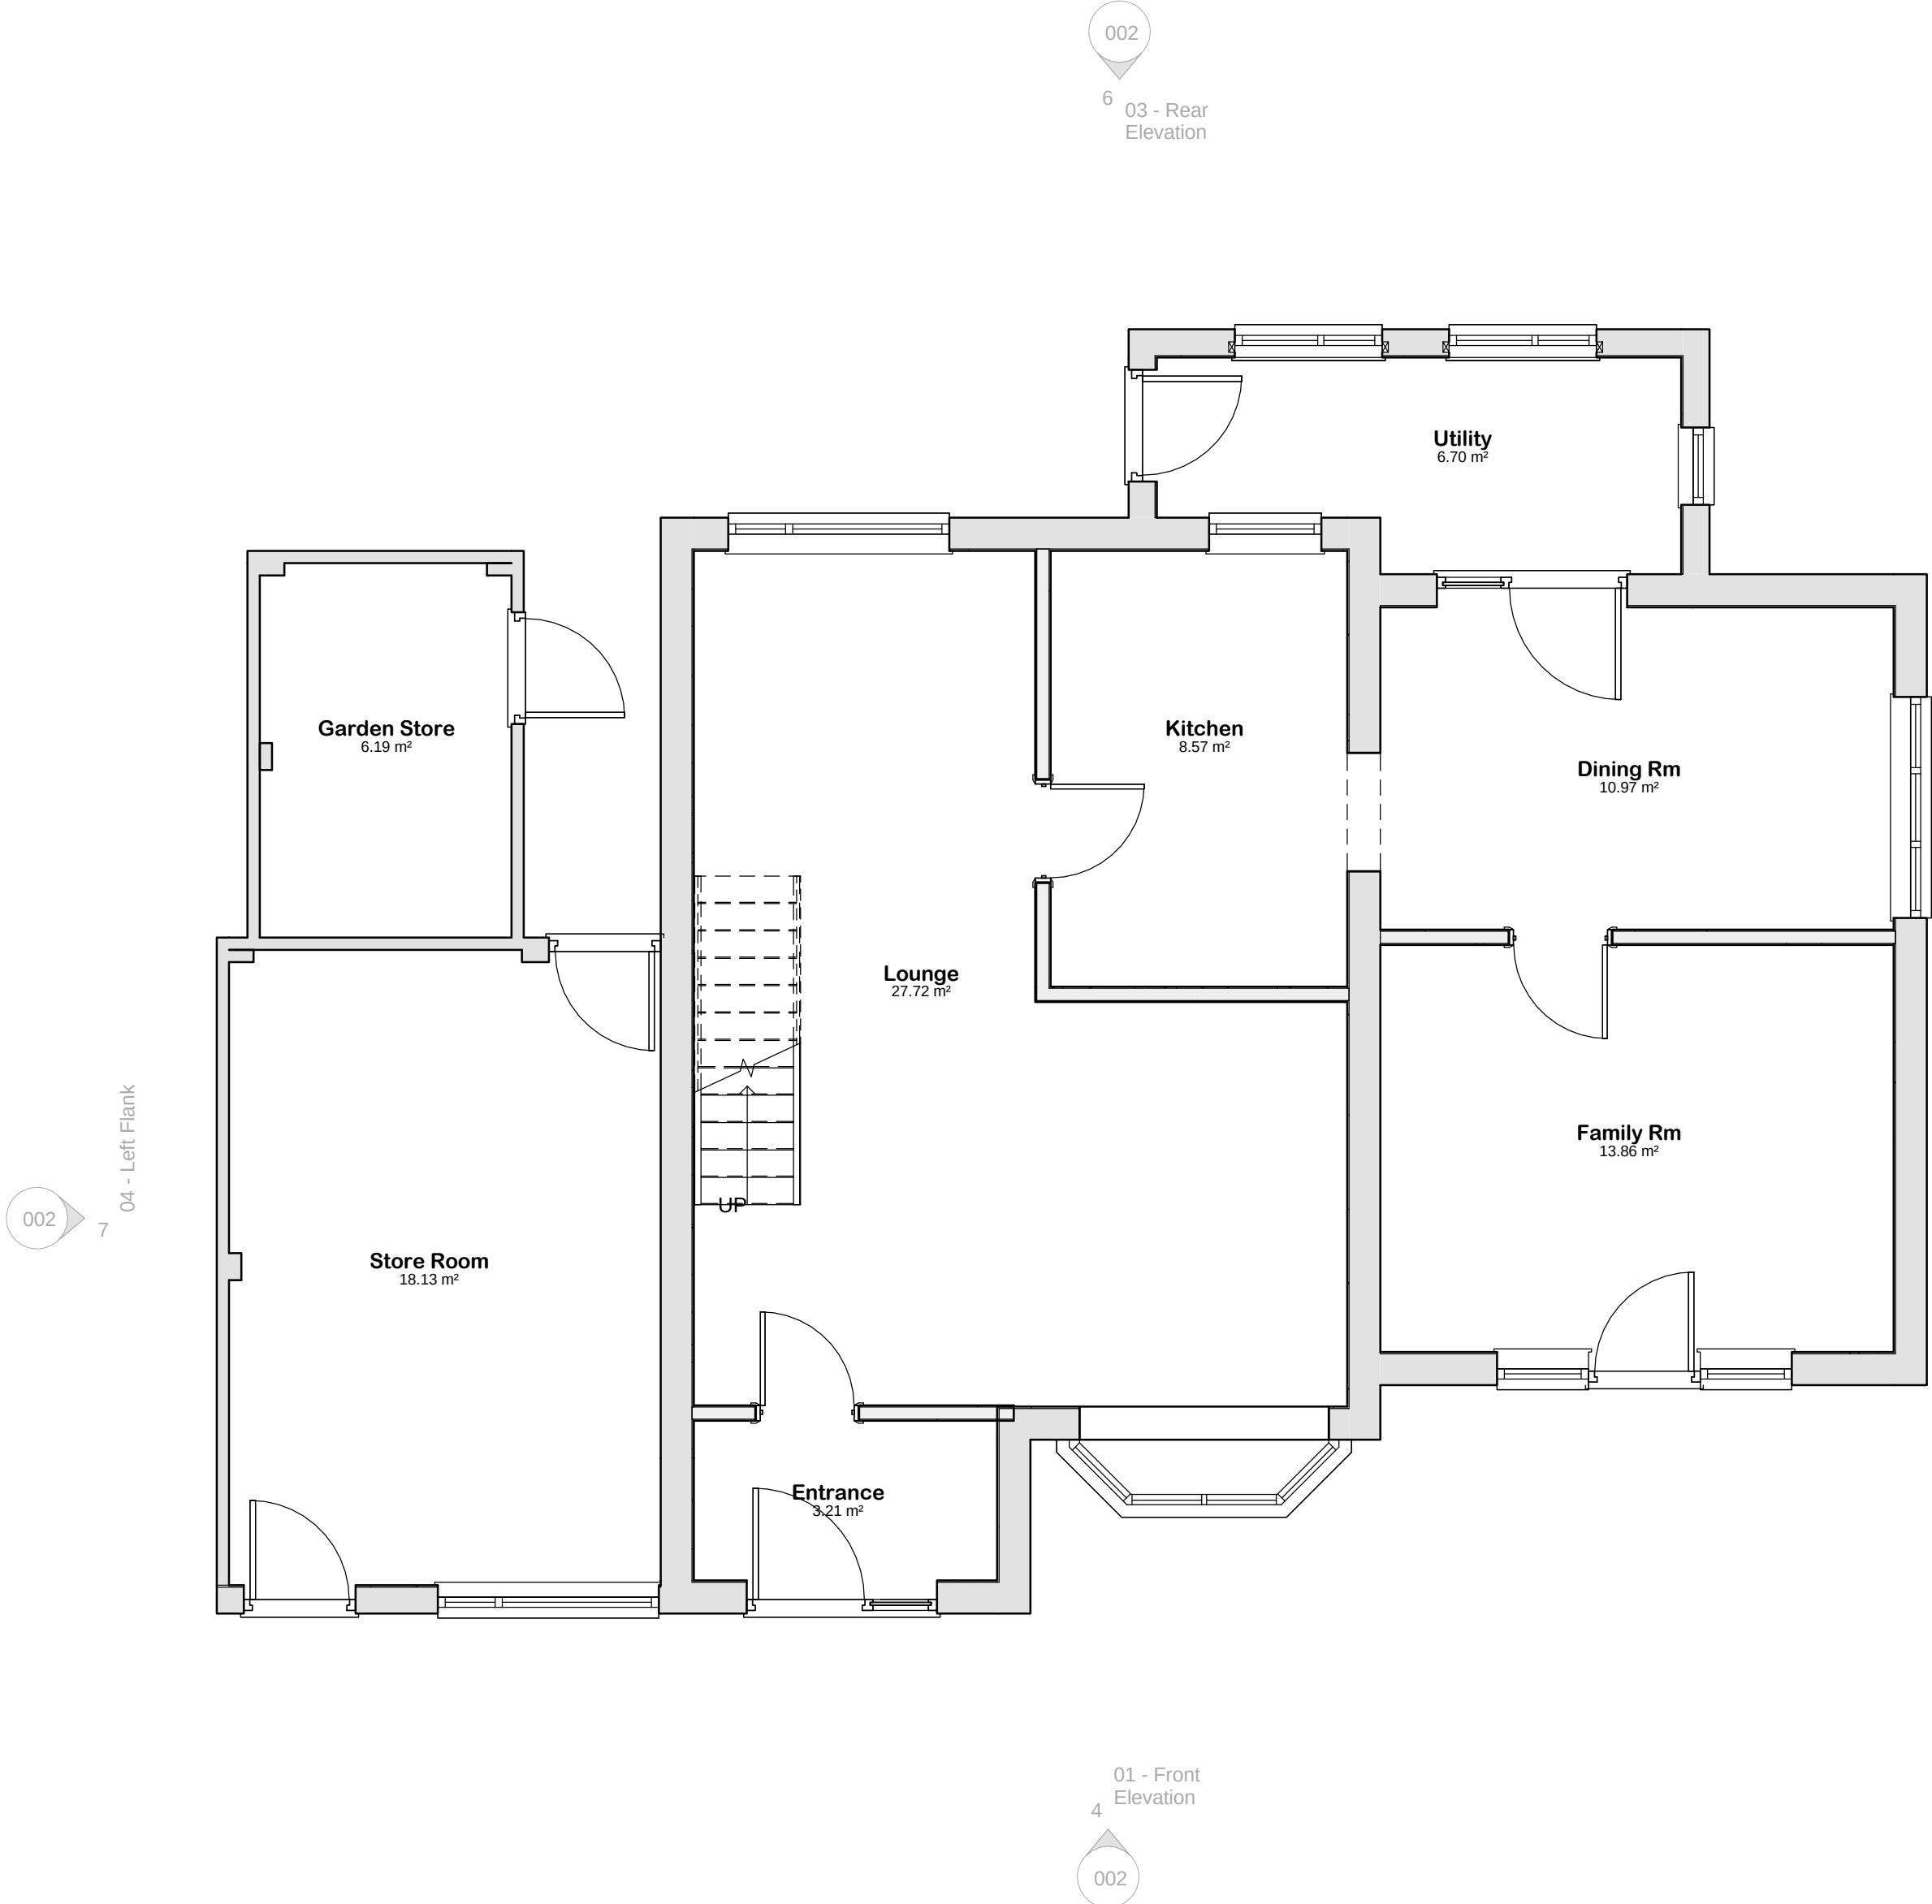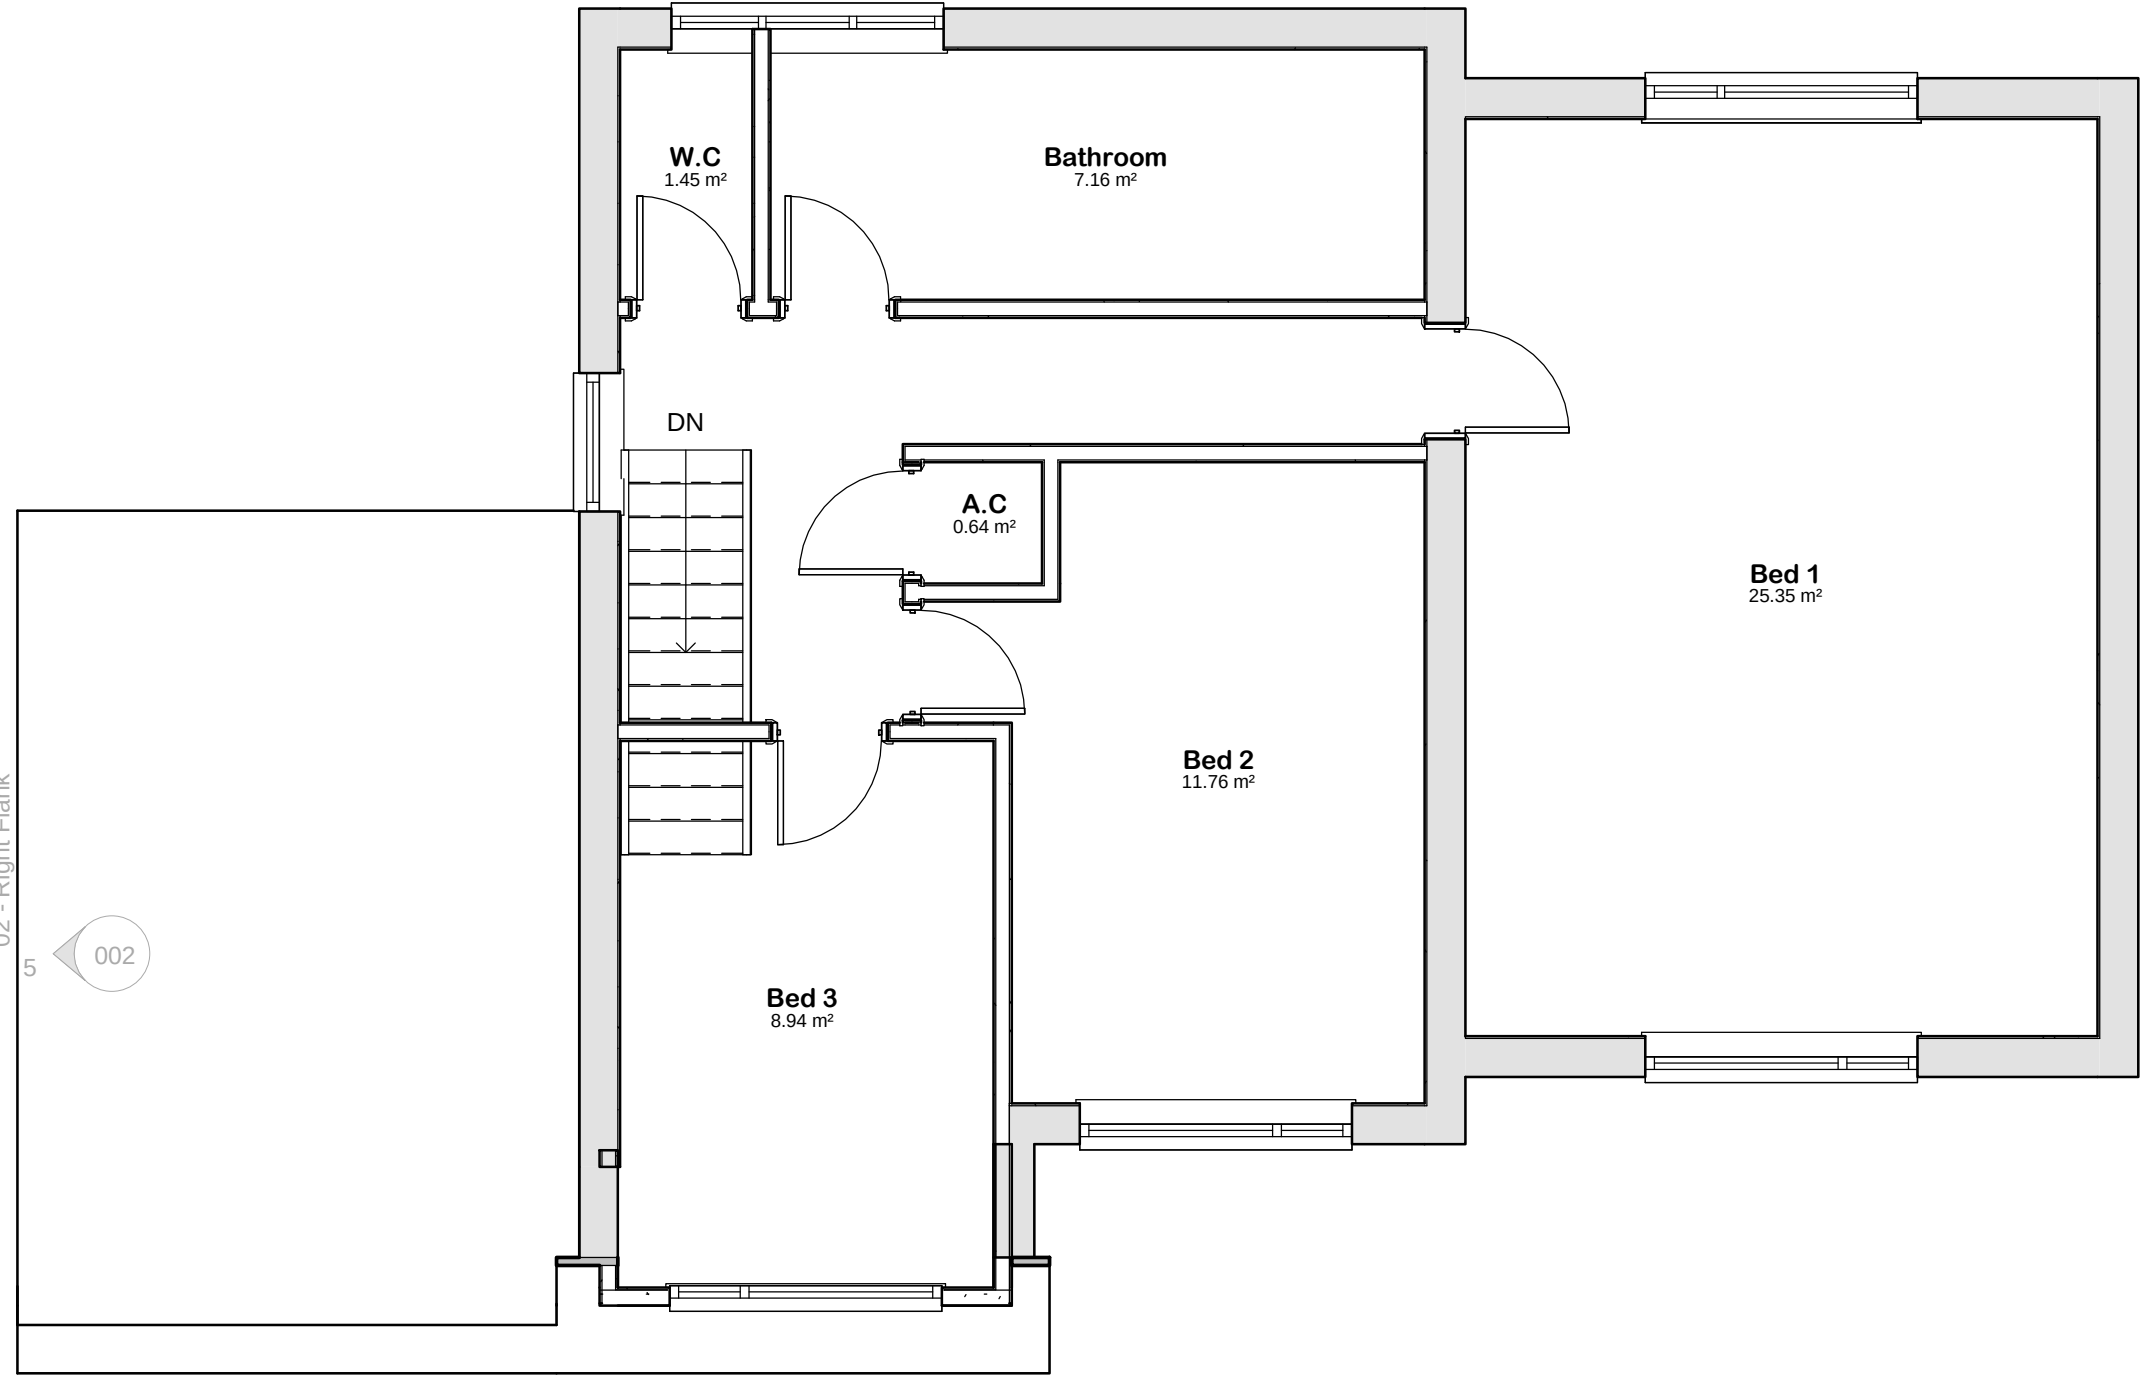

PLANNING ISSUE

GENERAL CONDITIONS
Contractors are responsible for checking all dimensions on site when work commences and before ordering any materials. Any discrepancies should be brought to the attention of the Client for remedial action before commencing further.
All materials not specified to be of a standard suitable for the work proposed and be fit for purpose. All work to be in accordance with good building practise and all necessary BS codes for Workmanship on Building Sites.

Client:
Mr T Dunnage

Site:
**14 Beech Grove
Donington**

Drg Title:
Existing Plans



Contract No	Drg No	Revision:
2378	002	