SOUTH HOLLAND DISTRICT COUNCIL

Town and Country Planning Act 1990

Determination that Prior Approval of Details is not Required

Reference: H04/0303/94 Received:25-MAR-94 Type:TELECOM DETERMIN.

Name: B T Payphone Maintenance Cnt
Ravensbridge Drive TEC
Ravensbridge Drive
Leicester
LE4 0BX

Agent: B T Payphone Maintenance Cnt
Ravensbridge Drive TEC
Ravensbridge Drive
Leicester
LE4 0BX

Description: Erection of telephone kiosk.

Location : Market Place Donington
Spalding

South Holland District Council hereby give notice that PRIOR APPROVAL OF DETAILS IS NOT REQUIRED, and the works may be carried out, subject to any condition(s) set out below:

1 (a) The development must be carried out within a period of five years from the date this application for determination was received.
(b) The development must be carried out in accordance with the information contained in the application.

Director of Planning and Building Control Services
19-APR-94 H04/0303/94

This decision refers only to that required for the purposes of the Town and Country Planning Act and not for Building Regulations or any other legislation. See enclosed notes relating to rights of appeal.

BRIAN SMITH Dip TP MRTPI Director of Planning & Building Control Services

Planning & Building Control Department, Council Offices, Priory Road, Spalding, Lincolnshire. PE11 2XE (Tel: 0775 761161)

British Telecommunications plc
EAST MIDLANDS DISTRICT
PETERBOROUGH SERVICE AREA DONINGTON EXCHANGE

PLAN & SECTION No. 5925'89

DRN	CKD	APPD	DATE
J. B.			8-2-90

ROUTE PLAN
DONINGTON

SOUTH
PLAN DEPT
25 MAR 1994
REF. 0303/94

REG. PPS. ..... ITEM No. .....
W.O./A.N .....
ENCLOSED WITH APPLICATION No. .....
OF 26TH JANUARY 19 90

ORD. MAP REF. TF 2035 – 2135
SCALE 1:2500
COPYRIGHT RESERVED


SECTIONS SHOWING NORMAL DEPTH (NOT TO SCALE)

DEPTH	mm	DUCT	BURIED CABLE
CARRIAGEWAY (C/W)	900		
"	600		
FOOTWAY (F/W)	600		
"	450		
"	360		
APPROXIMATE SIZES (FOR DUCT: ACROSS BARREL)		UP TO 150mm; 150mm	UP TO 50mm

NOTES:-
1. THE ACTUAL COURSE AND DEPTH OF THE PROPOSED UNDERGROUND TELECOMMUNICATION APPARATUS ARE SUBJECT TO DEVIATION ARISING FROM UNFORESEEN OBSTRUCTIONS.
2. THIS PLAN IS NOT IN RESPECT OF A SERVICE LINE.

	PROPOSED	EXISTING
UNDERGROUND TELECOMMUNICATION APPARATUS		
OVERHEAD " "		
POLE (Approximate position)		
MANHOLE " "		
JOINT BOX " "		
KIOSK	⊞	

A946(a)
880425X8/84 12m

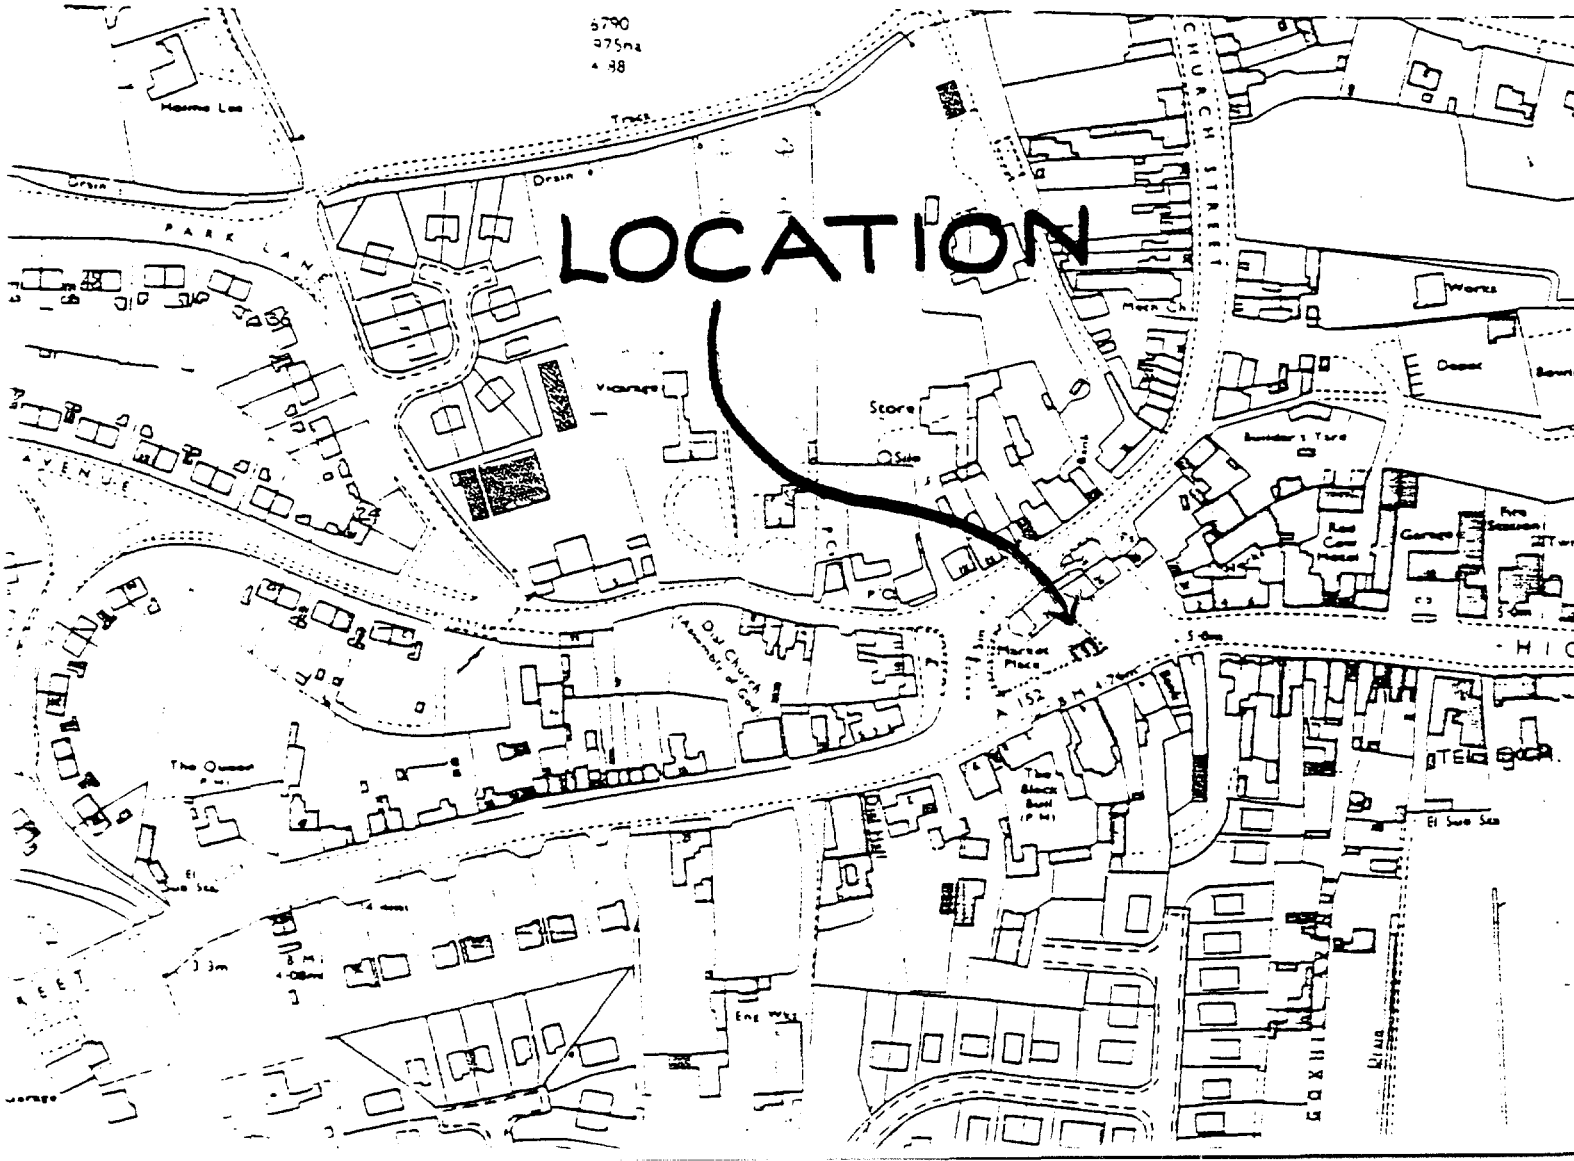

DC INSTRUCTION SHEET

APPLICATION REF: H04/0303/94

Directions

Art 7 ☐ RM checklist

	Sit	Des	Ext	Acc	Land
Previous					
Current					
Required					

EA ☐ Reg4 – ☐ Scale dwg: Highway S/W: Agric appraisal:

LB ☐ Advt ☐

Details needed: (Non-std only)

Other.....

Direction authorised by Senior Officer..... Date.....

Revalidation after Direction

Information satisfactory Signed..... Date.....

Valid date:

Amended description

Superseded plans indicated ☐

Unsatisfactory – Further direction:
Signed.....
Senior Off.....

Precise details:

Extra Consultations/Publicity Required

☐ None identified initially

RECONSULTS (revalidated)

All

	Publicity: >>	Consultations:	
Departure	.....	County	.....
Setting of LB	.....	E Heritage	.....
Public Right of Way	.....	Societies	..... ROW
Discretionary	.....		

Extra Consultations:

WP Note
G Group ...dable
G* Group ...ential
(long ...ply)

Transport	D/Transp A15	..... G* T15	
TRA	D/Transp A18	.....	
	B Rail	.....	
Environment/ Drainage	Env Services	.....	
	NRA	.....	
WAT	IDB	.....	
	Env Assess	☐ G ENV (See separate sheet)	
Conservation LB	LB Demolish	..... G* DEM	
	Archaeology	..... G ARC Specify:	
	Eng Heritage	.....	
	Consultant	..... Order No:	
	Other	..... Specify:	
Hazards	HSC Group	..... G* HAZ	
	Specific	..... Specify:	
Other PLA		..... Specify:	

Case Officer: PM

Senior Officer Confirmed ...DH... Date...31/5 Recorded DC....

RECOMMENDATI[illegible]ECISION

NON-DETERMINATIO[illegible]

Permitted Dev (or equiv) .....
Non Development (or equiv) .....
Non Response after Direction .....

Senior Officer confirmed .....

Withdrawn .....

COMMITTEE

Confirmed as agenda .....

SUB-COMMITTEE

Confirmed as agenda .....

DPBCS AUTHORISED

Decision Issue confirmed .....

DELEGATED DECISION

Case Officer

Approve (or equiv) ✓ Refuse (or adverse)

Signed PM.. Date..11-4

Notes:

☐ Disabled
☐ Prev conditions
☐ Amended plans – Dwg no: Received:

CONDITIONS/REASONS:

Condition monitoring:

non-std expiry .....
prior submission ☐
prior siteworks ☐

Determined plans indicated ☐

Departure approval confirmed ☐

Flag for on-site review ☐

ADMIN RECORD SHEET

Initial

Submitted Fee £ 95.

Receipt No P407

Date first Rec'd 25 MAR 1994

Registration

Reference H04/0303/94

Cross-Ref

Date 28-MAR-94 JAC

Validation

TYPE TEL.

Site area
No of dwellings
Floorspace

Earlier permission – Ref:
New/Redevelop/Use/Ext/Alt/(Works)

Description to be recorded: Erection of Telephone Kiosk.

Invalid
- Site plans
- Certificate
- Fee
- Fee (not free)
- Inaccurate
- Incomplete
- Unclear

Fees
- Correct fee £ 95.
- Nil fee
- Discounted
- Previous app – ref:
- Type of app
- Reason:
- Additional £
- Refund £
- Receipt No
- Voucher No
- Date
- Date

Information

Index sheet 9 OS Plots
Grid ref 520340 335700.

Ward C Parish DONINGTON

Inside IBD YES Inside LP area NO

Constraints:

4	CA Cons Area	TR Rural
	LB Listed – Grade:	BP TR proposed 67m
	ARC Archaeology	LC Level Cross
	AM Ancient Mon	FP Footpath
	SSI Special Int	TPO Tree Pres
	Hazards –	HAZ Site
		AIR Safeguard
	Dist Bound	LIN Elect
		PIP Pipe
	Other:	CON Waste/contamin

Linked to site Ref 2017

Linked to property Ref

Planning Records:
Earlier apps

B Reg Records:
Already submitted – Ref:
Request needed
Requested

BRIAN SMITH Dip TP MRTPI
Director of Planning & Building Control Services
Planning & Building Control Department,
Council Offices,
Priory Road, Spalding,
Lincolnshire. PE11 2XE
Telephone: (0775) 761161
Fax: (0775) 710772

SOUTH HOLLAND DISTRICT COUNCIL

H04/0303/94
TELECOM DETERMIN.

Applicant: B T Payphone Maintenance Cnt Agent: B T Payphone Maintenance C
Tel: 0533 534902 0533 534902

Description: Erection of telephone kiosk.

Location: Market Place
Donington
Spalding

Valid date:	25-MAR-94	Terminal date:	22-APR-94
Target dates:		Target Committee:	11-MAY-94
To case officer	01-APR-94	Report deadline:	27-APR-94
Inspected by	08-APR-94	Agreed TD Ext:	
Extra contacts	15-APR-94	Case Officer:	
Report if not clear by 15-APR-94		P J UDY	

DEVELOPMENT/CONSTRAINTS

Size:
Category: Misc works
Listed building: Other Constraints:
Conservation Area: DONINGTON

CONSULTATIONS CARRIED OUT

	Sent	Expiry

SITE RECORD

Grid ref: 520840 335700
OS Sheet: 9 Parcel:

Town and Country Planning Act etc

DRAFT PERMISSION

Reference: H04/0303/94 Received:25-MAR-94 Type:TELECOM DETERMIN.

Name: B T Payphone Maintenance Cnt
Ravensbridge Drive TEC
Ravensbridge Drive
Leicester
LE4 0BX

Agent: B T Payphone Maintenance Cnt
Ravensbridge Drive TEC
Ravensbridge Drive
Leicester
LE4 0BX

Description: Erection of telephone kiosk.

Location : Market Place Donington
Spalding

South Holland District Council hereby give notice
that permission has been granted (or equiv)
on the following condition(s):

12-APR-94 AD check... AP.14/4..

Authorised to issue (inc Delegation).... DR 14/4

+TLS

BRIAN SMITH Dip TP MRTPI
Director of Planning & Building Control Services
Planning & Building Control Department,
Council Offices,
Priory Road, Spalding,
Lincolnshire. PE11 2XE

Telephone: (0775) 761161
Fax: (0775) 710772

FILE COPY

SOUTH HOLLAND DISTRICT COUNCIL

VAT Reg No 121 5277 01

OFFICIAL RECEIPT - APPLICATION FEES

Receipt No : P4077
Date received : 25-MAR-94

Received from

B T Payphone Maintenance Cnt

Address

Ravensbridge Drive TEC
Ravensbridge Drive
Leicester

Fee paid	£	25.00
VAT	£	0.00
Total received	£	25.00

Cash/Cheque : Cheque

Signed.....K. Lowe....
(Authorised Collector)

H04/0303/94

25 MAR 1994

OFFICE COPY

BT Payphone Maintenance Centre
Ravensbridge Drive TEC
Ravensbridge Drive
LEICESTER
LE4 0BX

0533 534902

South Holland District Council

Our Ref APW24

March 1994

Dear Sir

TOWN AND COUNTRY PLANNING ACT - ENGLAND AND WALES - GDO PART 24

I am applying in accordance with the above Act for a determination on whether the following planned public call office site(s) requires your prior approval to the siting and appearance of the development(s);

1) Market Place, Donington, Spalding, Lincs *
2) o/s Black Swan PH, New Rd Spalding
3) Broad St, Spalding.
4) Stonegate/Matmore Gate Spalding.

I have enclosed a written description of the proposed development, a photo of the kiosk type and a plan indicating the proposed location.

Yours faithfully

D A Hunt
Payphone Division

DH837

British Telecommunications plc Registered Office 81 Newgate Street LONDON EC1A 7AJ Registered in England no. 1800000

BT

ISSUE: 1
DATE: 4/93
ORIGIN: PPS221


B.T. PUBLIC PAYPHONE PROVISION/RESITE/CHANGE PLAN

PLAN NO:	DATE: 15/2/94	O/S INSERT
SITE ADDRESS: MARKET PLACE DONINGTON SPALDING	EXCHANGE & NO: DONINGTON	TF 208 357

TOWN/PARISH	LOCAL AUTHORITY	COUNTY AUTHORITY	ELECTRIC COMPANY
DONINGTON	STH HOLLAND DC	LINCS	EMEB

JOB TYPE	VISIBILITY SPLAY	PUBLIC/PRIVATE	KIOSK TYPE	MECH TYPE
KEYNET	—	PUBLIC	KX100A	CAIH

SKETCH OF SITE , NOT TO SCALE

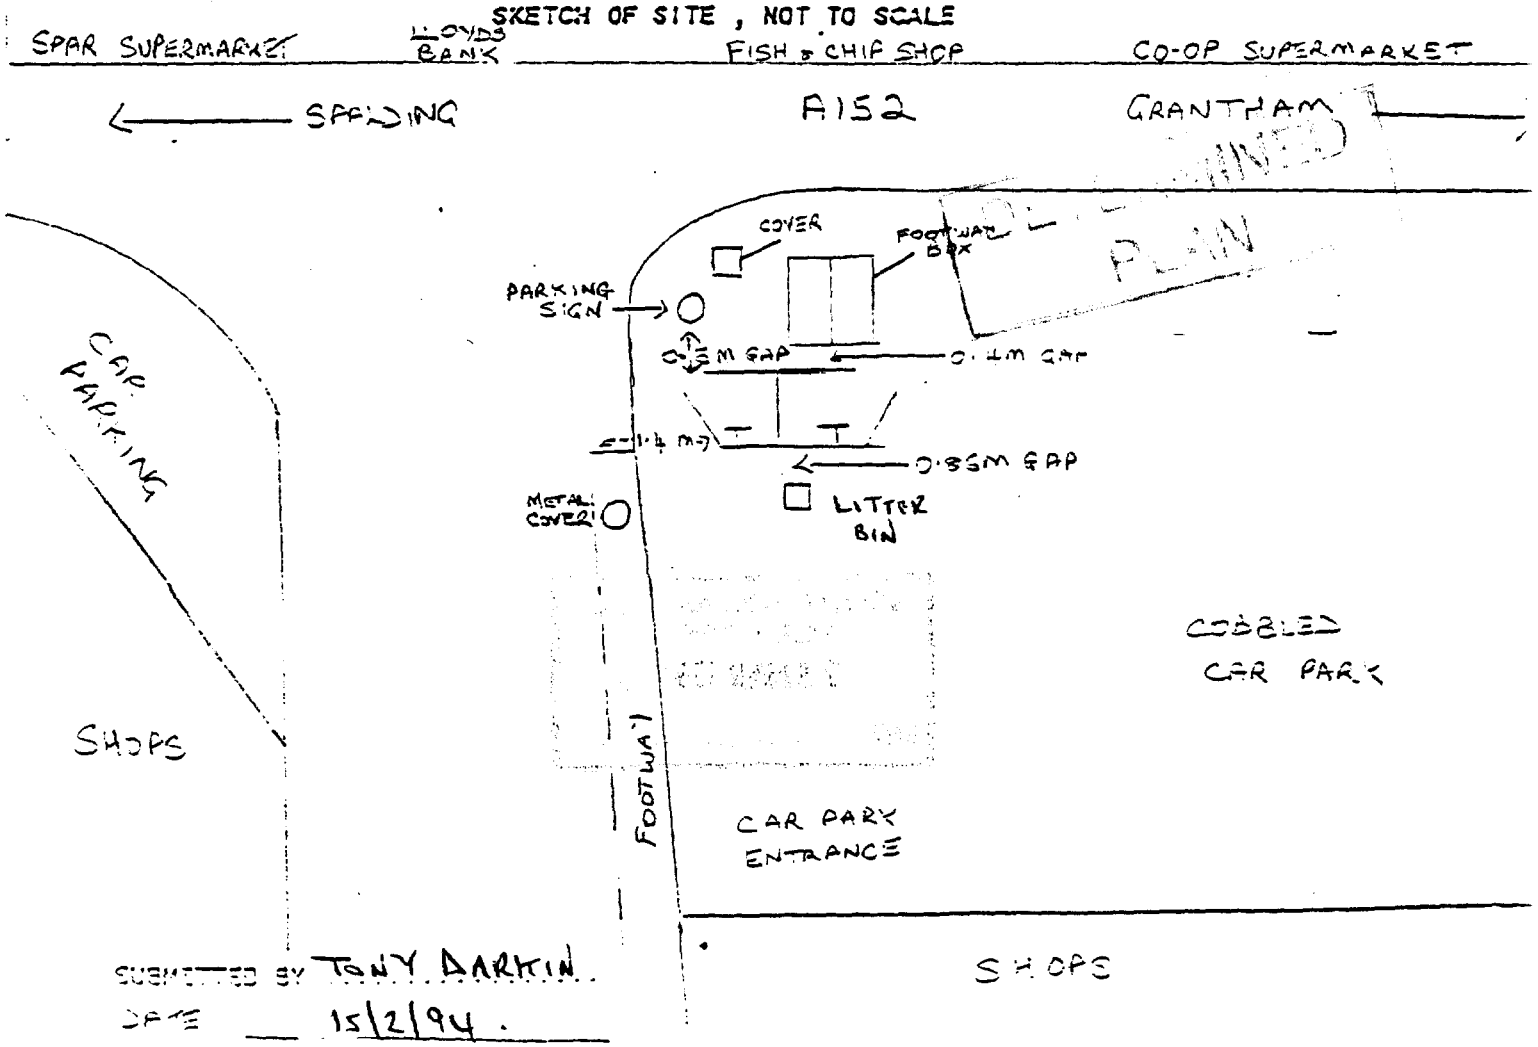

SUBMITTED BY TONY DARKIN.

DATE 15/2/94.

AUTHORISED BY _____