


Front （S） Elevation

Scale: 1:100


0 1 2 3 4
metres

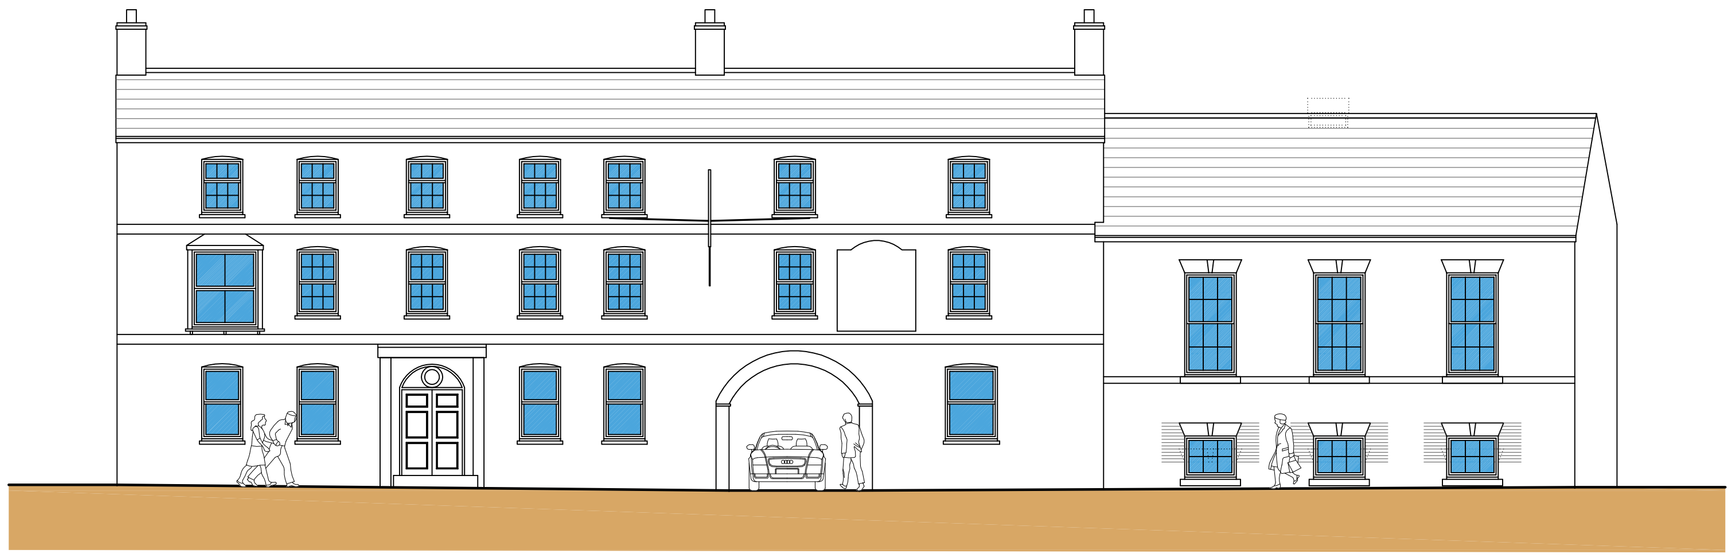

Side （E） Elevation

Scale: 1:100


0 1 2 3 4
metres

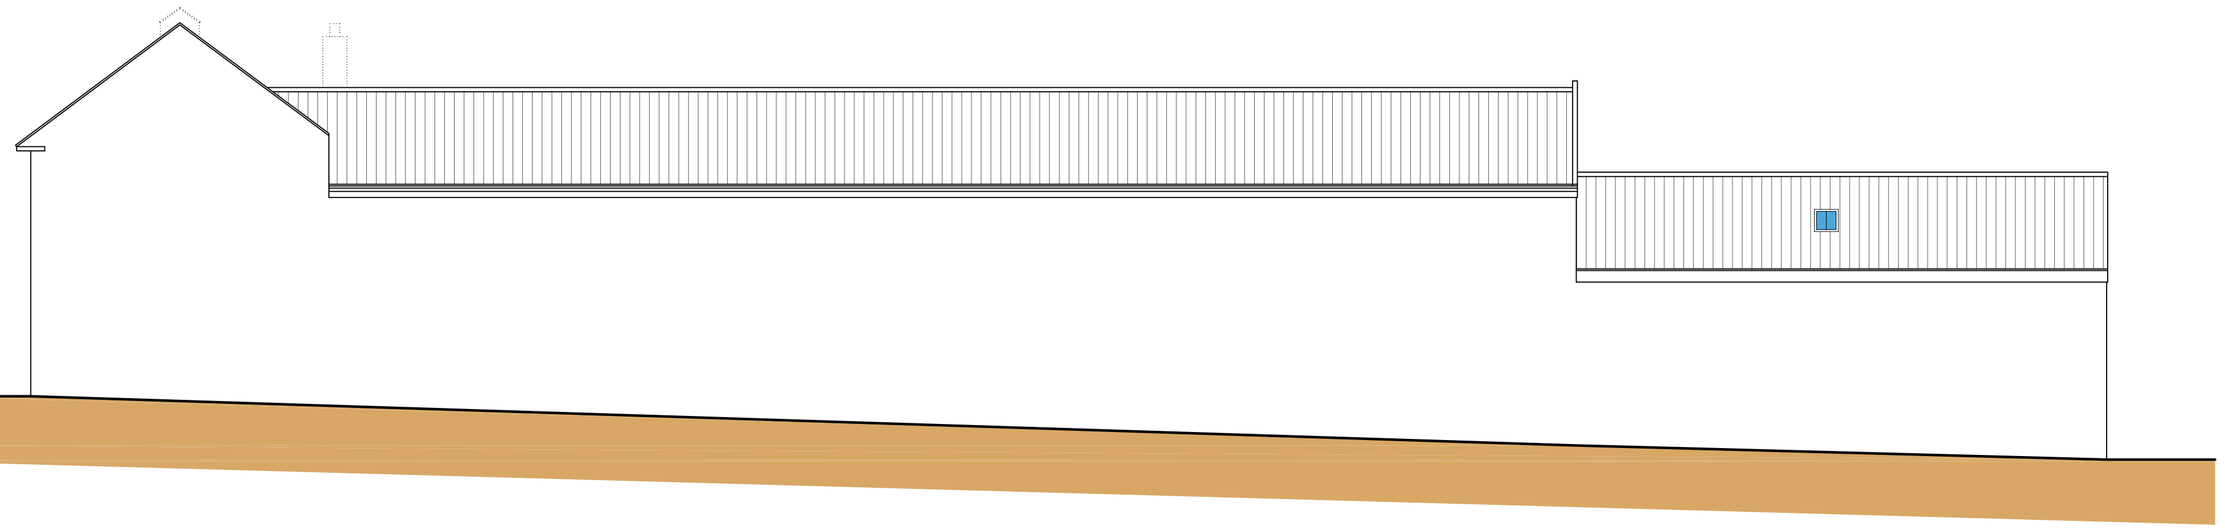

Side （E） Elevation

Scale: 1:100


0 1 2 3 4
metres

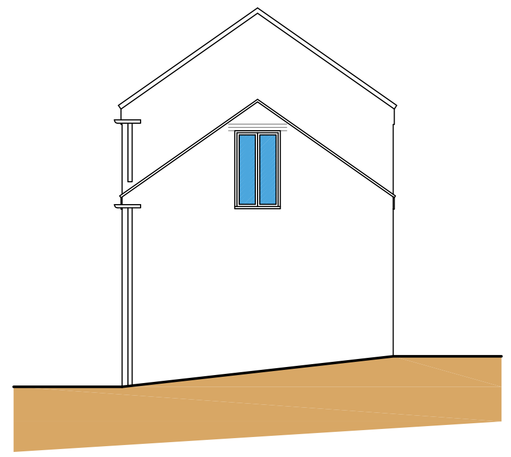

Rear （N） Elevation

Scale: 1:100


0 1 2 3 4
metres

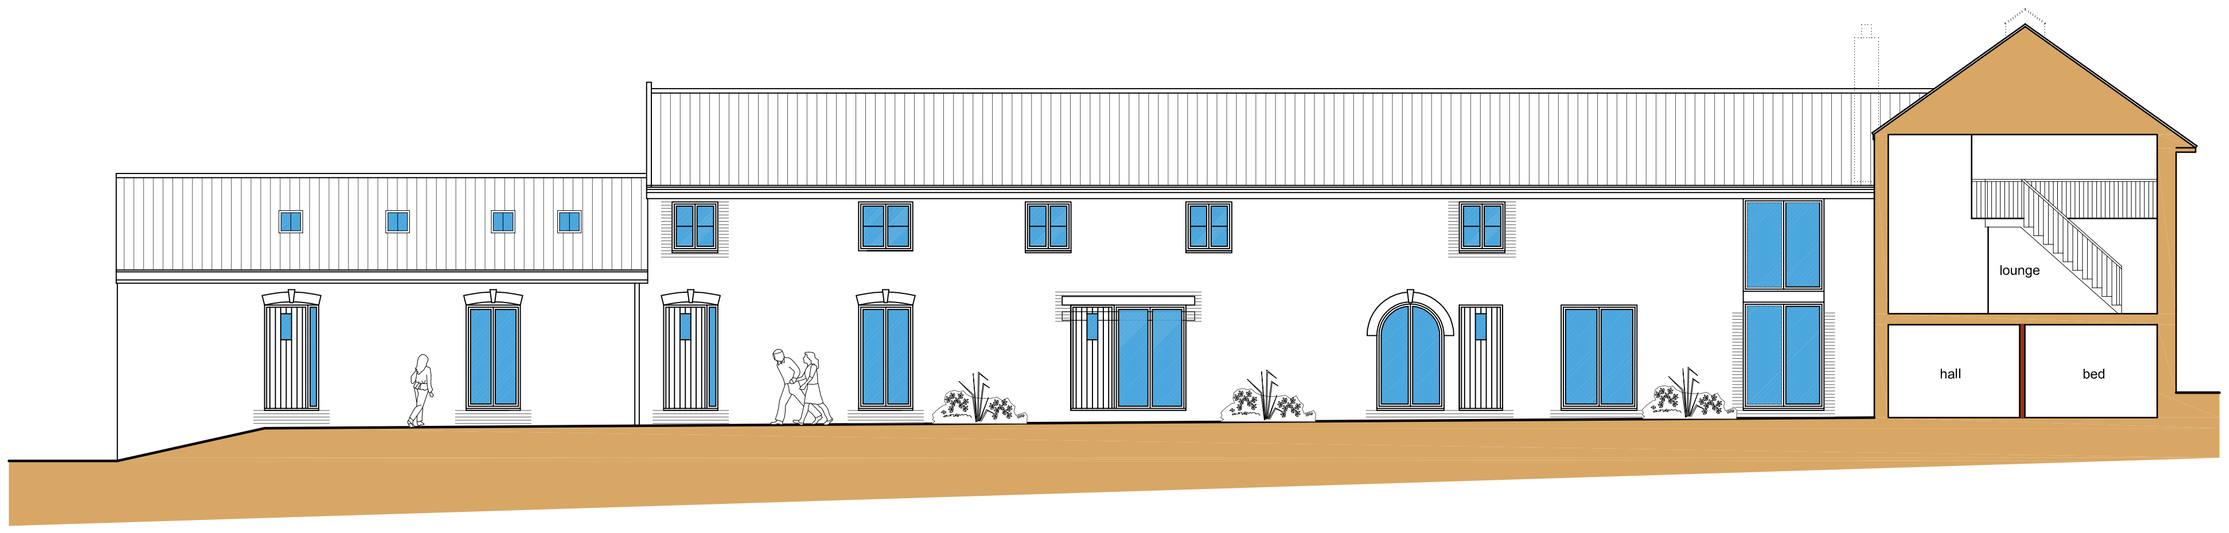

Side （W） Elevation

Scale: 1:100

0 1 2 3 4
metres

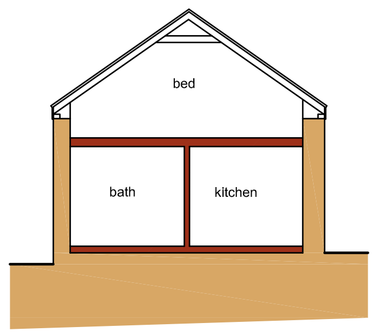

Section B-B


Scale: 1:100

0 1 2 3 4
metres

General Notes

1. This drawing shall not be scaled, figured dimensions only to be used.
2. All dimensions are shown in 'mm' unless otherwise stated.
3. The contractor, sub-contractors and suppliers must verify all dimensions on site prior to the commencement of any work.
4. This drawing is to be read in conjunction with all relevant engineers and specialist sub-contractors drawings and specifications.
5. Any discrepancies are to be brought to the designers attention.

ELEVATION KEY:

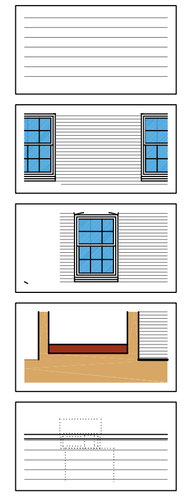

Indicates existing roofing to be replaced where necessary, like for like

Indicates facing brick to match existing

Indicates replacement timber windows

Indicates new new works

Indicates structures to be removed

Revisions

A	March 2016	Amended for Planning Application

SWANN EDWARDS ARCHITECTURE

Swann Edwards Architecture Limited, Elveden House, Gull Road, Guyhirn, Wisbech, Cambs. PE13 4ER

t 01945 450694 e info@swannedwards.co.uk w www.swannedwards.co.uk

Job Title
Proposed Change of Use
The Red Cow Hotel
High Street, Donington
for: Market Homes Ltd

Drawing Title
Planning Drawing
Elevations and Section
B-B

Date	February 2016
Scale	1:100
Sheet Size	A1
Job No.	SE-499
Drawn by	G.E.
Dwg No.	24
Revision	A

Swann Edwards Architecture Limited ©