

General Notes
1. This drawing shall not be scaled, figured dimensions only to be used.
2. All dimensions are shown in 'mm' unless otherwise stated.
3. The contractor, sub-contractors and suppliers must verify all dimensions on site prior to the commencement of any work.
4. This drawing is to be read in conjunction with all relevant engineers and specialist sub-contractors drawings and specifications.
5. Any discrepancies are to be brought to the designers attention.

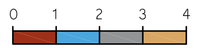



Rear (N) Elevation
Scale: 1:100

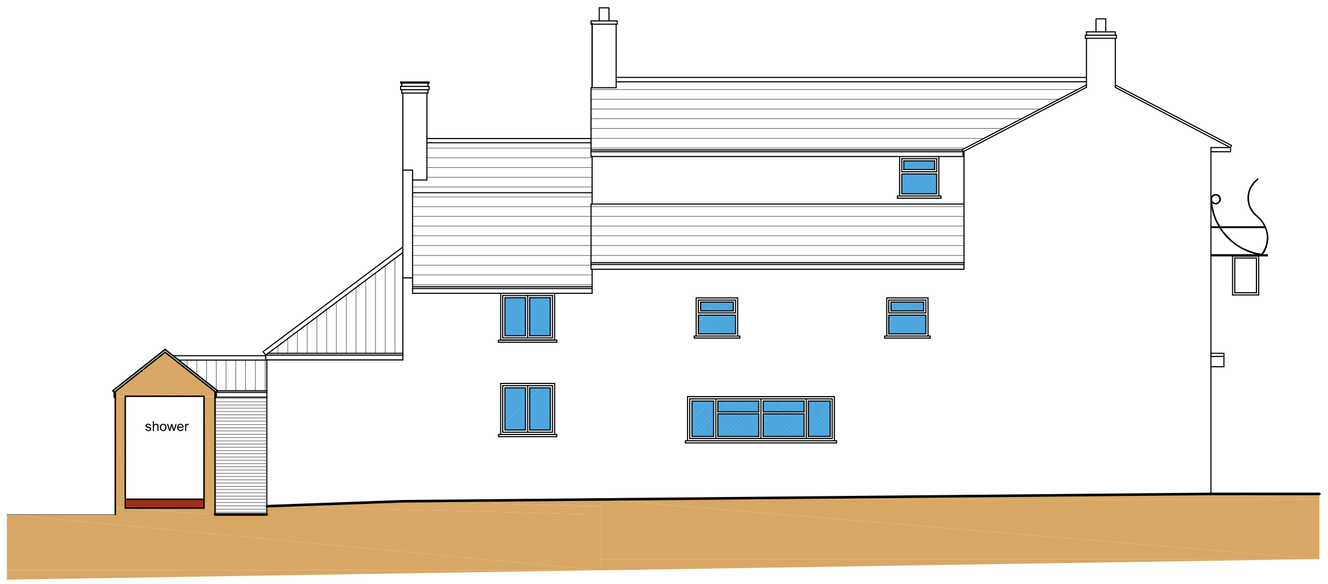



Side (W) Elevation
Scale: 1:100

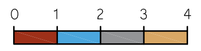


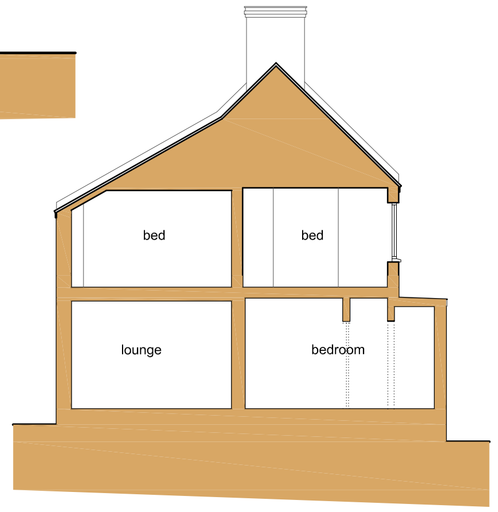


Section J-J
Scale: 1:100




Rear (N) Elevation
Scale: 1:100

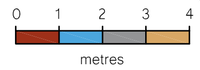


Side (W) Elevation
Scale: 1:100

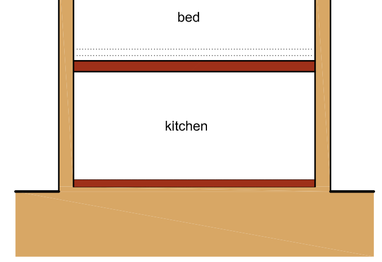


Section C-C
Scale: 1:100

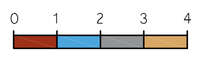

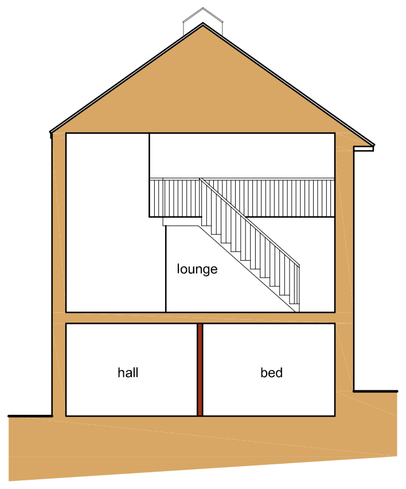



Section D-D
Scale: 1:100




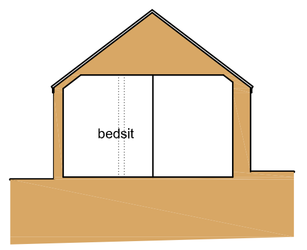


Section E-E
Scale: 1:100

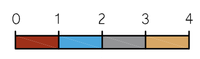

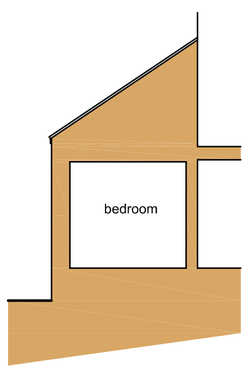


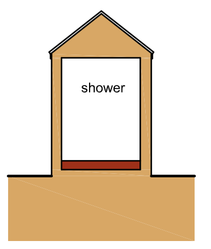

Section K-K
Scale: 1:100

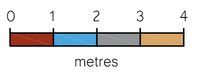


Section L-L
Scale: 1:100

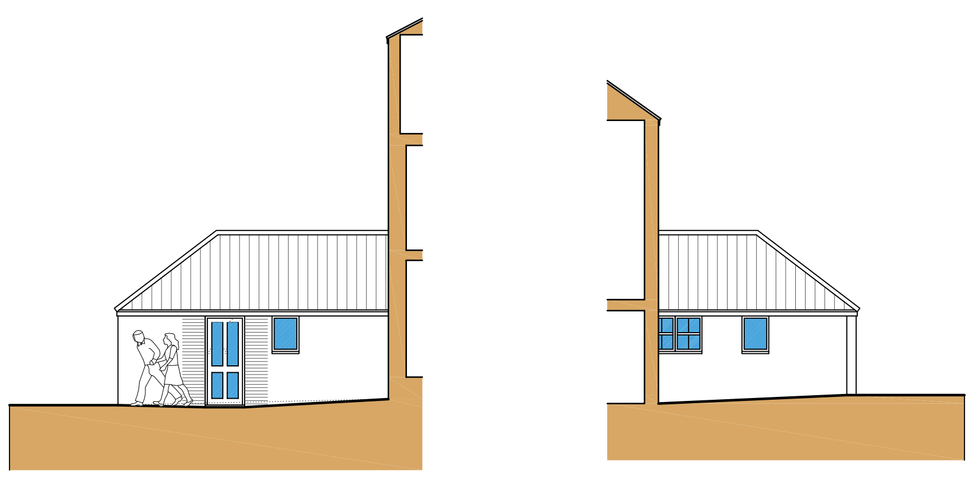



Side (W) Elevation
Scale: 1:100

Side (E) Elevation
Scale: 1:100

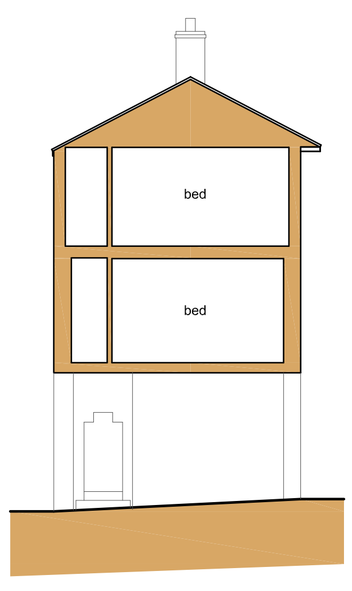



Section F-F
Scale: 1:100

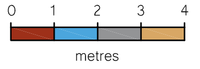

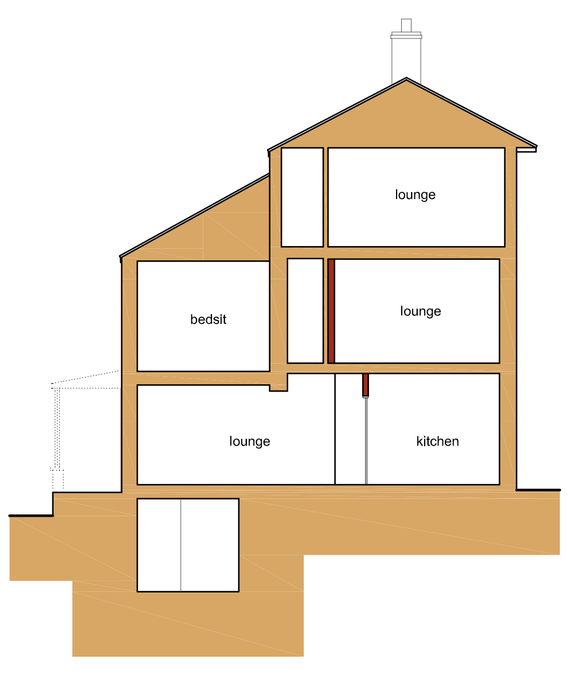


Section G-G
Scale: 1:100

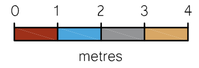

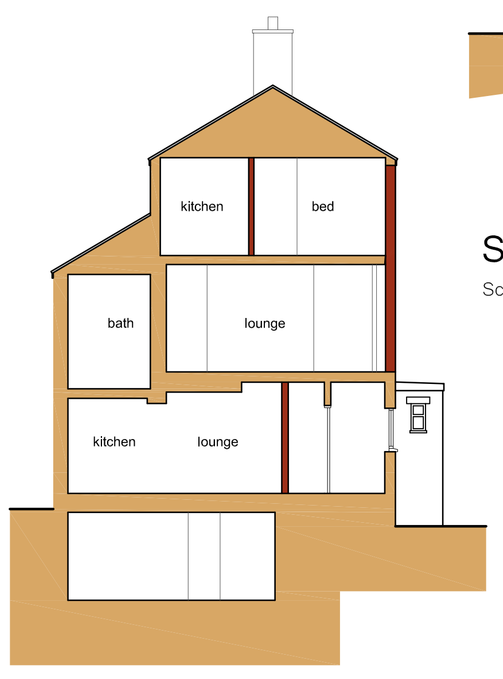

Section H-H
Scale: 1:100

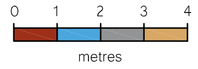

Revisions

A	March 2016	Amended for Planning Application

SWANN EDWARDS
ARCHITECTURE
Swann Edwards Architecture Limited, Elveden House, Gull Road, Guyhirn, Wisbech, Cambs. PE13 4ER
t 01945 450694 e info@swannedwards.co.uk w www.swannedwards.co.uk

Job Title	Proposed Change of Use The Red Cow Hotel High Street, Donington for: Market Homes Ltd
Drawing Title	Planning Drawing Elevations and Sections
Date	February 2016
Scale	1:100
Sheet Size	A1
Job No.	SE-499
Dwg No.	25
Drawn by	G.E.
Revision	A

Swann Edwards Architecture Limited ©