
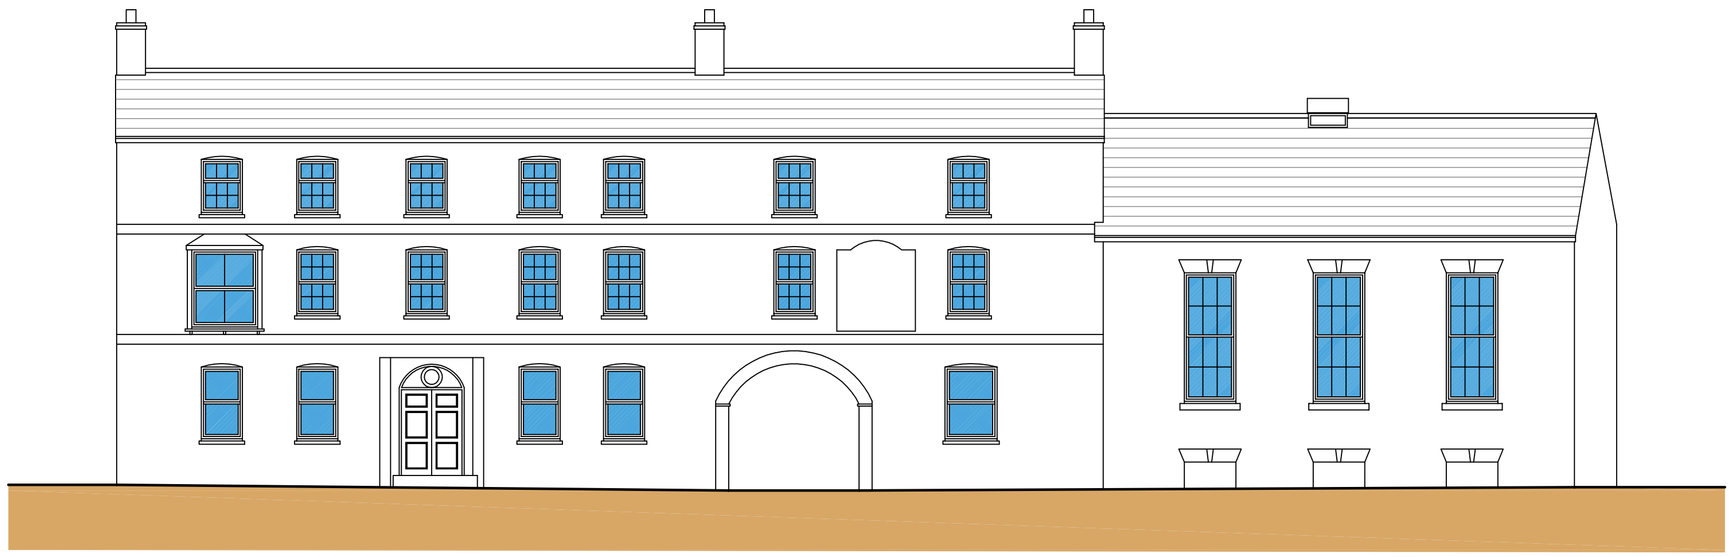


Front （S） Elevation

Scale: 1:100


0 1 2 3 4
metres

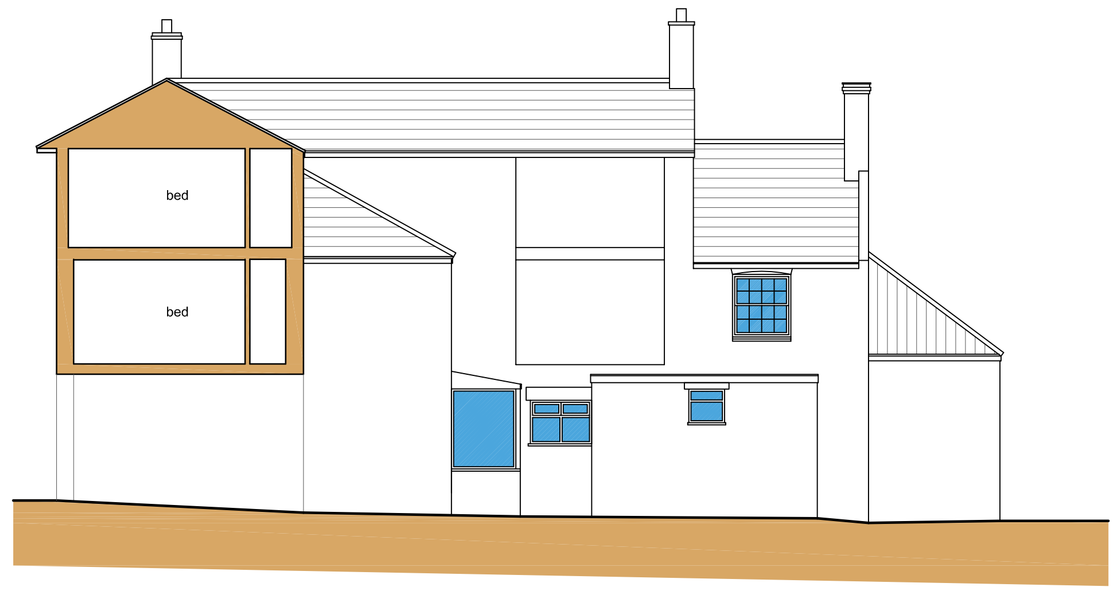

Side （E） Elevation

Scale: 1:100


0 1 2 3 4
metres

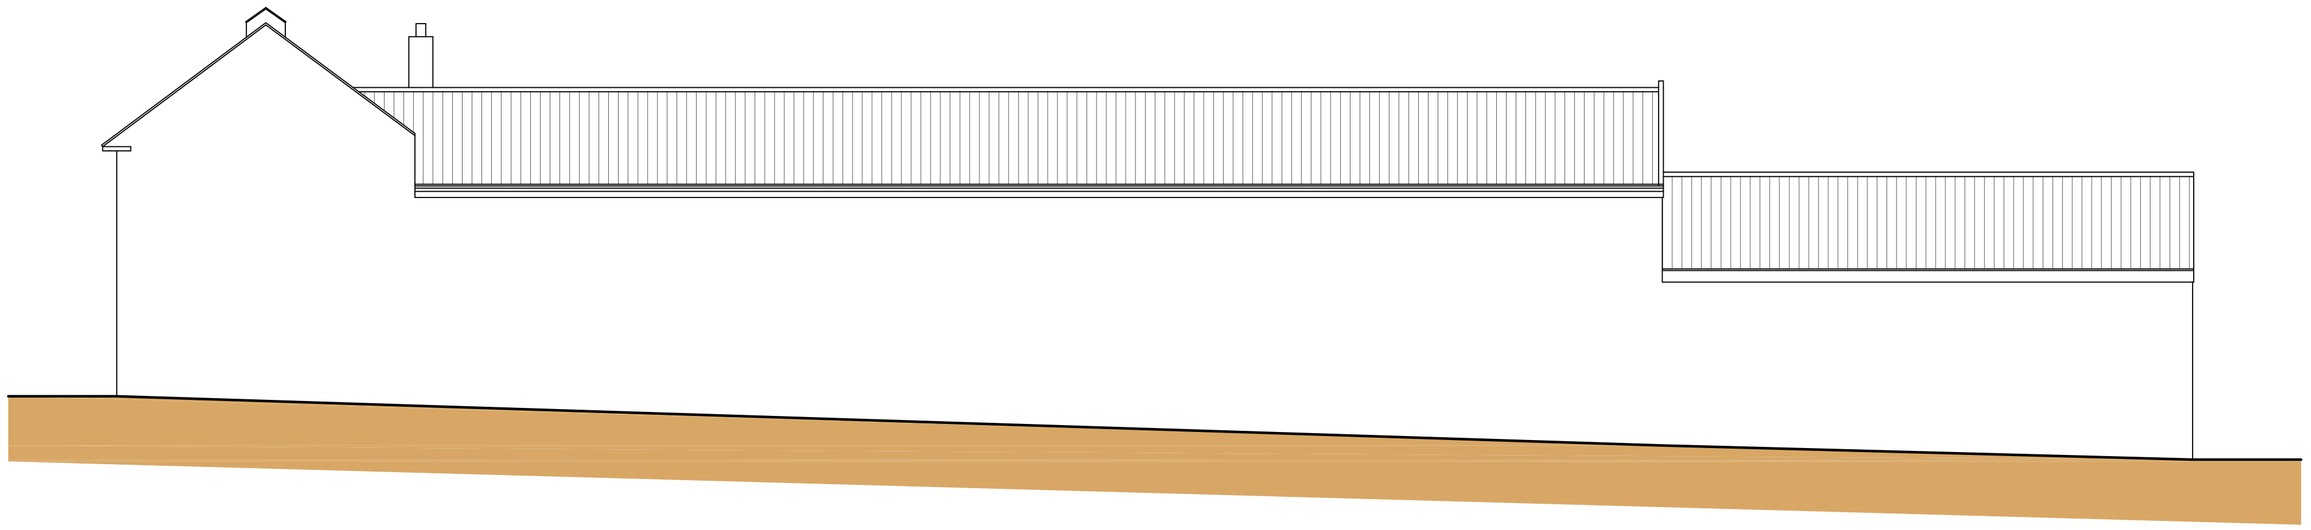

Side （E） Elevation

Scale: 1:100


0 1 2 3 4
metres

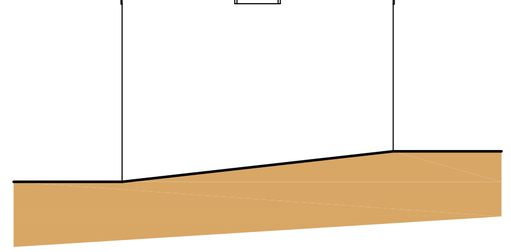

Rear （N） Elevation

Scale: 1:100


0 1 2 3 4
metres

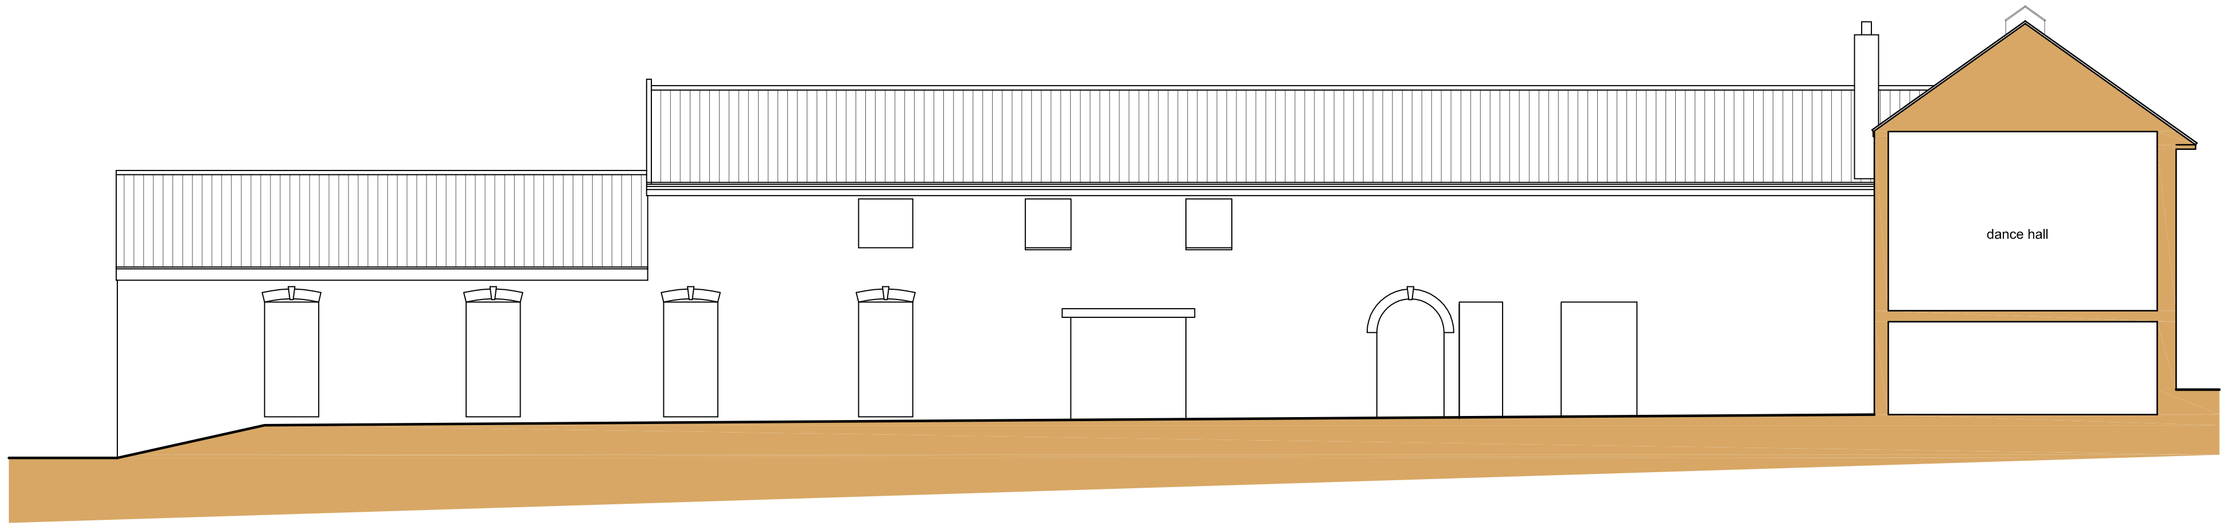

Side （W） Elevation

Scale: 1:100


0 1 2 3 4
metres

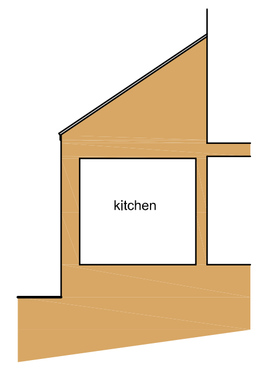

Section K-K

Scale: 1:100

0 1 2 3 4
metres

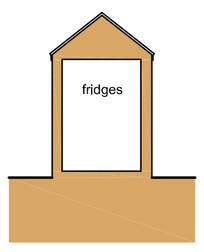

Section L-L

Scale: 1:100

General Notes

1. This drawing shall not be scaled, figured dimensions only to be used.
2. All dimensions are shown in 'mm' unless otherwise stated.
3. The contractor, sub-contractors and suppliers must verify all dimensions on site prior to the commencement of any work.
4. This drawing is to be read in conjunction with all relevant engineers and specialist sub-contractors drawings and specifications.
5. Any discrepancies are to be brought to the designers attention.

SWANN EDWARDS
ARCHITECTURE
Swann Edwards Architecture Limited, Elveden House, Gull Road, Guyhirn, Wisbech, Cambs. PE13 4ER
t 01945 450694 e info@swannedwards.co.uk w www.swannedwards.co.uk

Job Title
Proposed Change of Use
The Red Cow Hotel
High Street, Donington
for: Market Homes Ltd

Drawing Title
Survey Drawing
Elevations and Sections
K-K and L-L

Date: November 2015	Scale: 1:100
	Sheet Size: A1
Job No.: SE-499	Drawn by: G.E.
Dwg No.: 04	Revision

Swann Edwards Architecture Limited ©