


Rear （N） Elevation

Scale: 1:100


0 1 2 3 4 metres

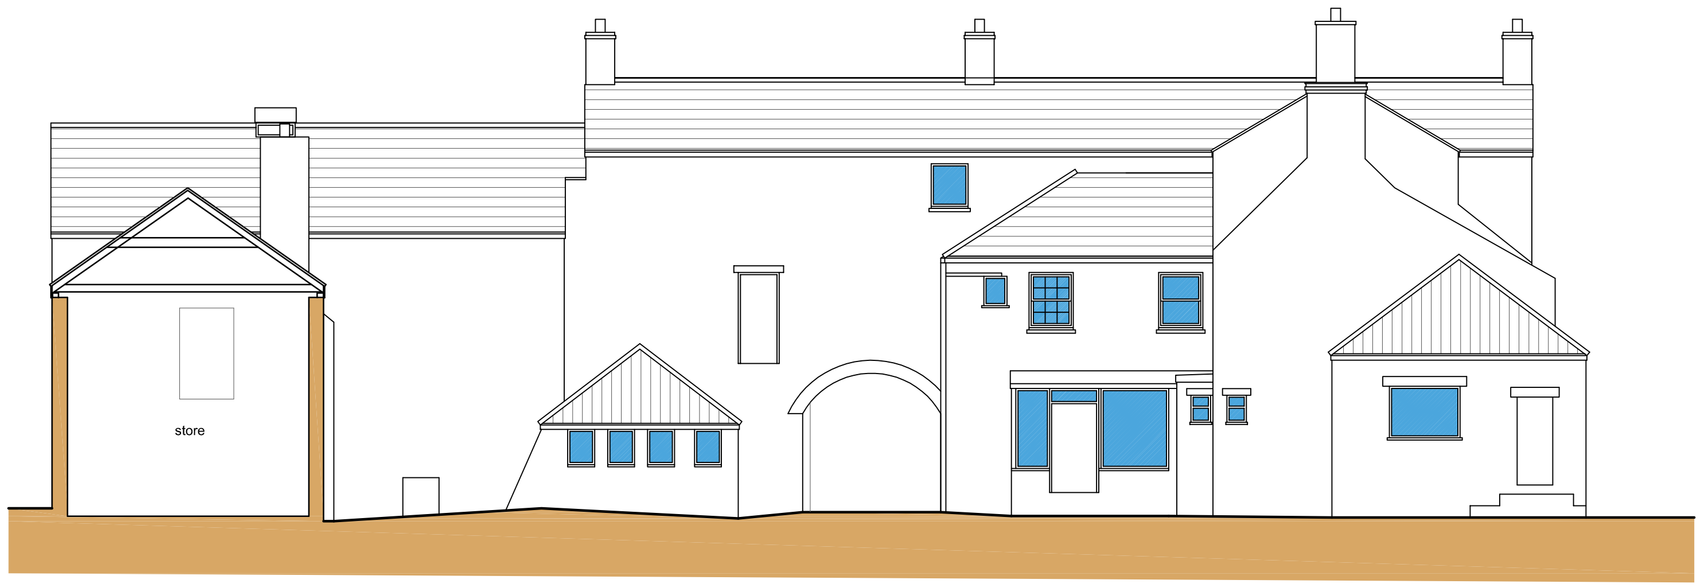

Side （W） Elevation

Scale: 1:100

0 1 2 3 4 metres

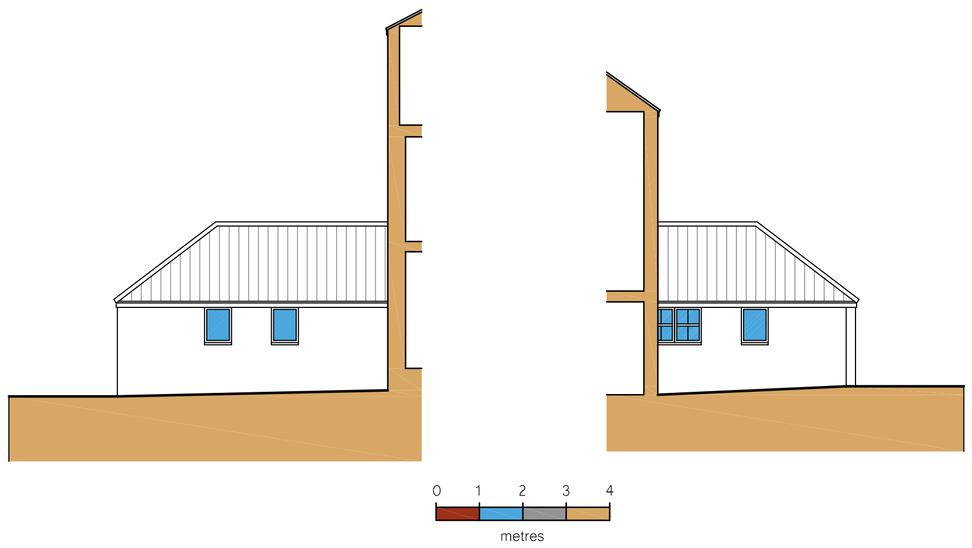


0 1 2 3 4 metres

Side （W） Elevation

Scale: 1:100

Side （E） Elevation

Scale: 1:100

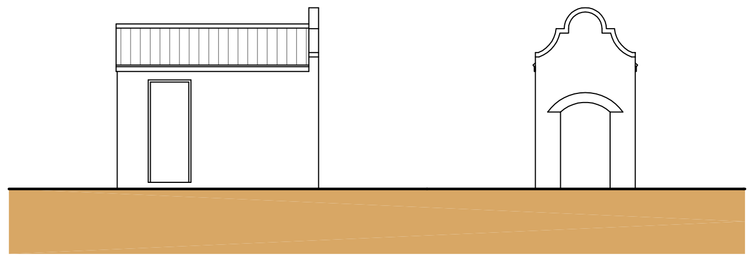


Front （S） Elevation

Scale: 1:100

0 1 2 3 4 metres

Side （E） Elevation

Scale: 1:100

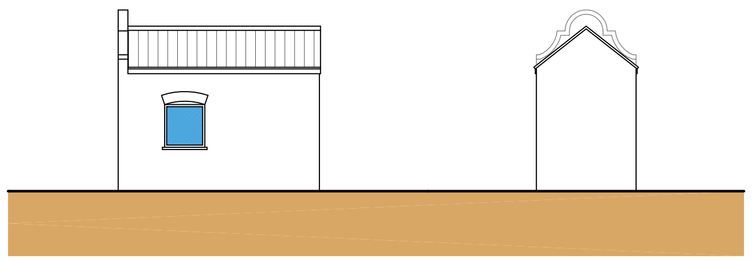


Rear （N） Elevation

Scale: 1:100

0 1 2 3 4 metres

Side （W） Elevation


Scale: 1:100

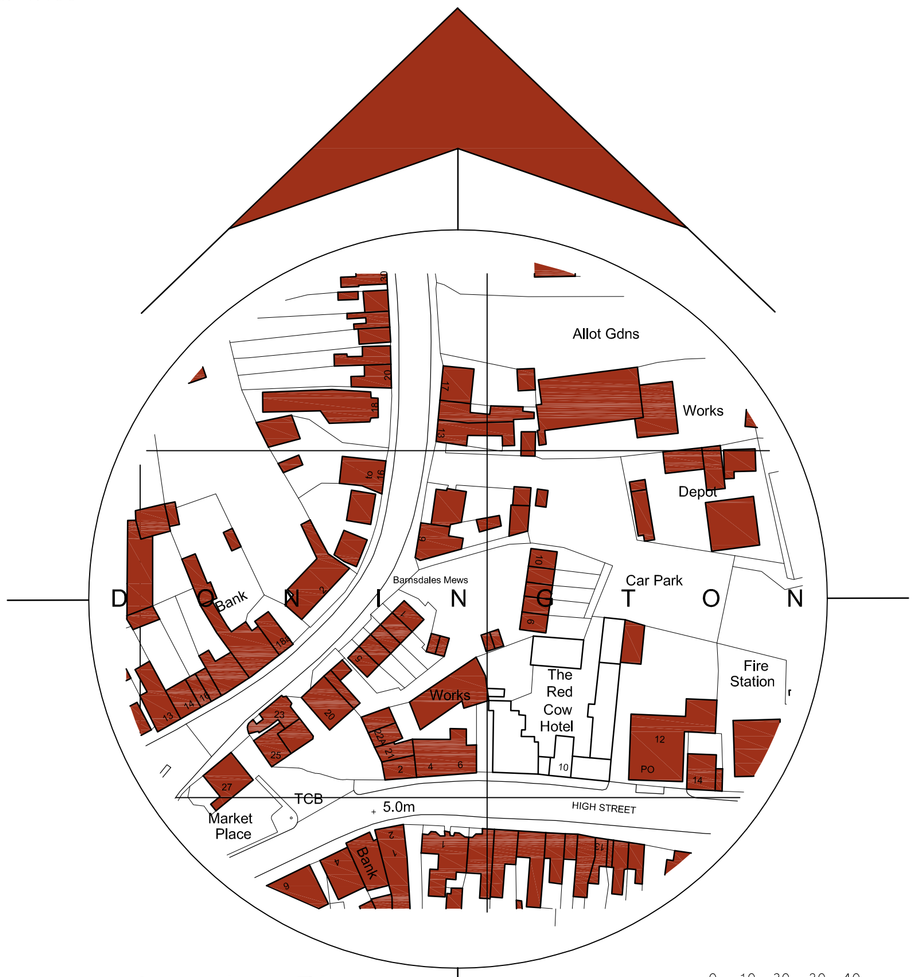

Location Plan

Scale: 1:1250


0 10 20 30 40 metres

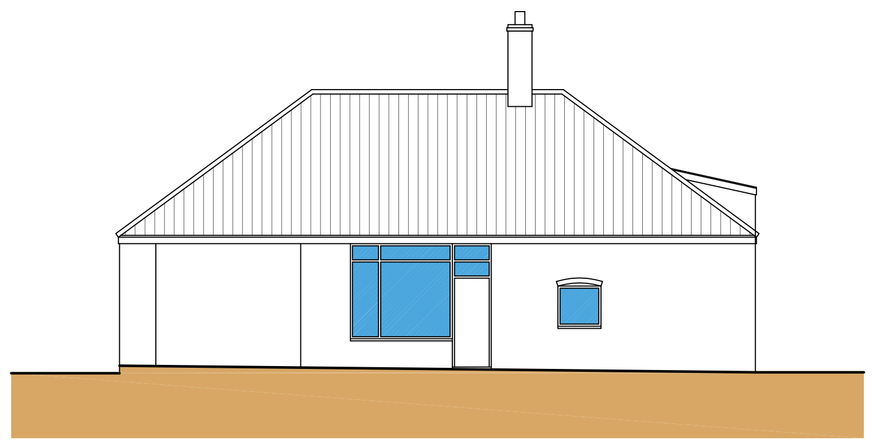

Front （S） Elevation

Scale: 1:100


0 1 2 3 4 metres

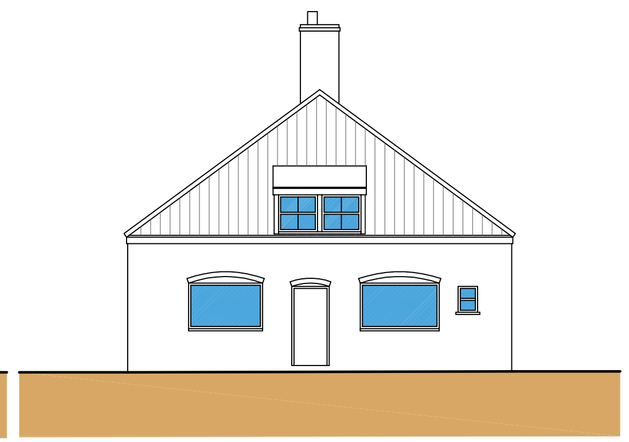

Side （E） Elevation

Scale: 1:100


0 1 2 3 4 metres

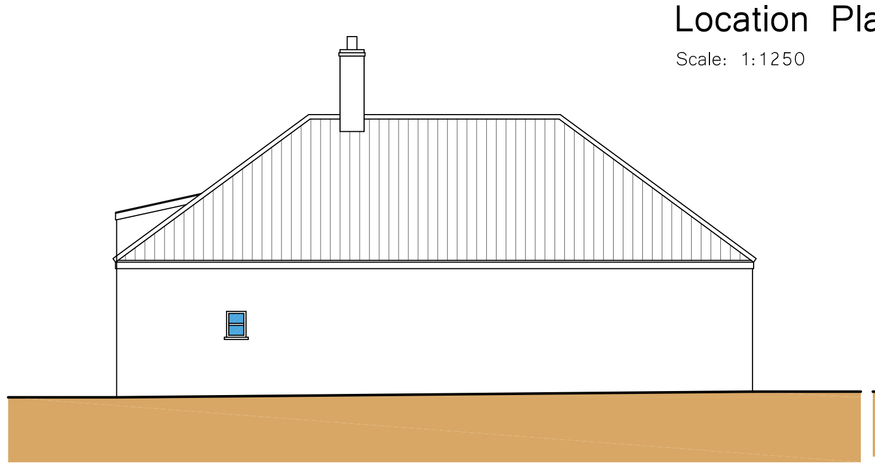

Rear （N） Elevation

Scale: 1:100

0 1 2 3 4 metres

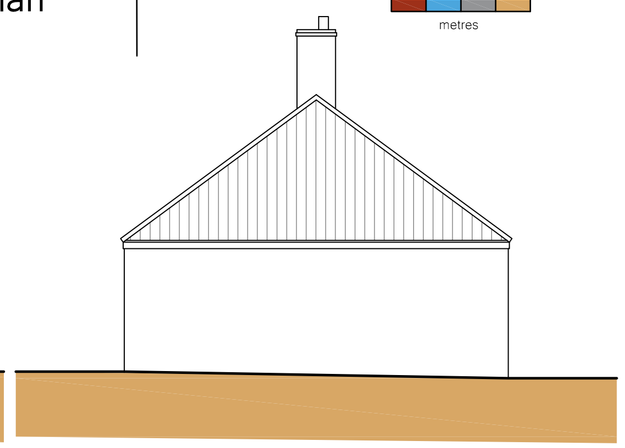

Side （W） Elevation

Scale: 1:100

0 1 2 3 4 metres

General Notes

1. This drawing shall not be scaled, figured dimensions only to be used.
2. All dimensions are shown in 'mm' unless otherwise stated.
3. The contractor, sub-contractors and suppliers must verify all dimensions on site prior to the commencement of any work.
4. This drawing is to be read in conjunction with all relevant engineers and specialist sub-contractors drawings and specifications.
5. Any discrepancies are to be brought to the designers attention.

SWANN EDWARDS
ARCHITECTURE
Swann Edwards Architecture Limited, Elveden House, Gull Road, Guyhirn, Wisbech, Cambs. PE13 4ER
t 01945 450694 e info@swannedwards.co.uk w www.swannedwards.co.uk

Job Title: Proposed Change of Use, The Red Cow Hotel, High Street, Donington for: Market Homes Ltd

Date: November 2015

Scale: Various

Sheet Size: A1

Drawing Title: Survey Drawing Elevations and Location Plan

Job No.: SE-499

Dwg No.: 05

Drawn by: G.E.

Revision:

Swann Edwards Architecture Limited ©