



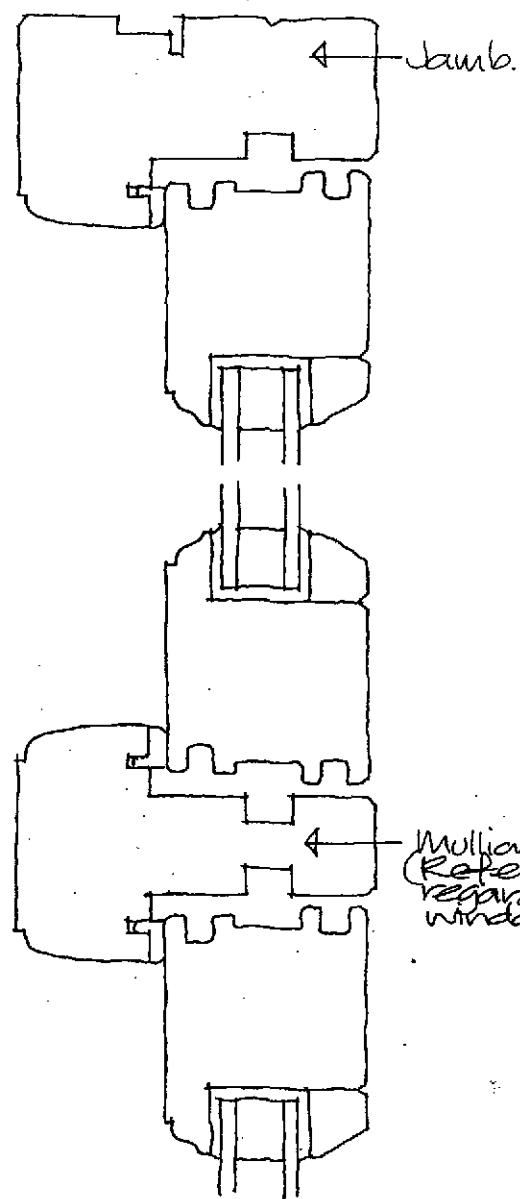


PLAN DETAIL

Note All window frames to be timber framed and to be finished with dark brown stain/preservative. Refer to specification regarding glazing, vents etc. All window frame sizes to be determined by existing opening sizes.

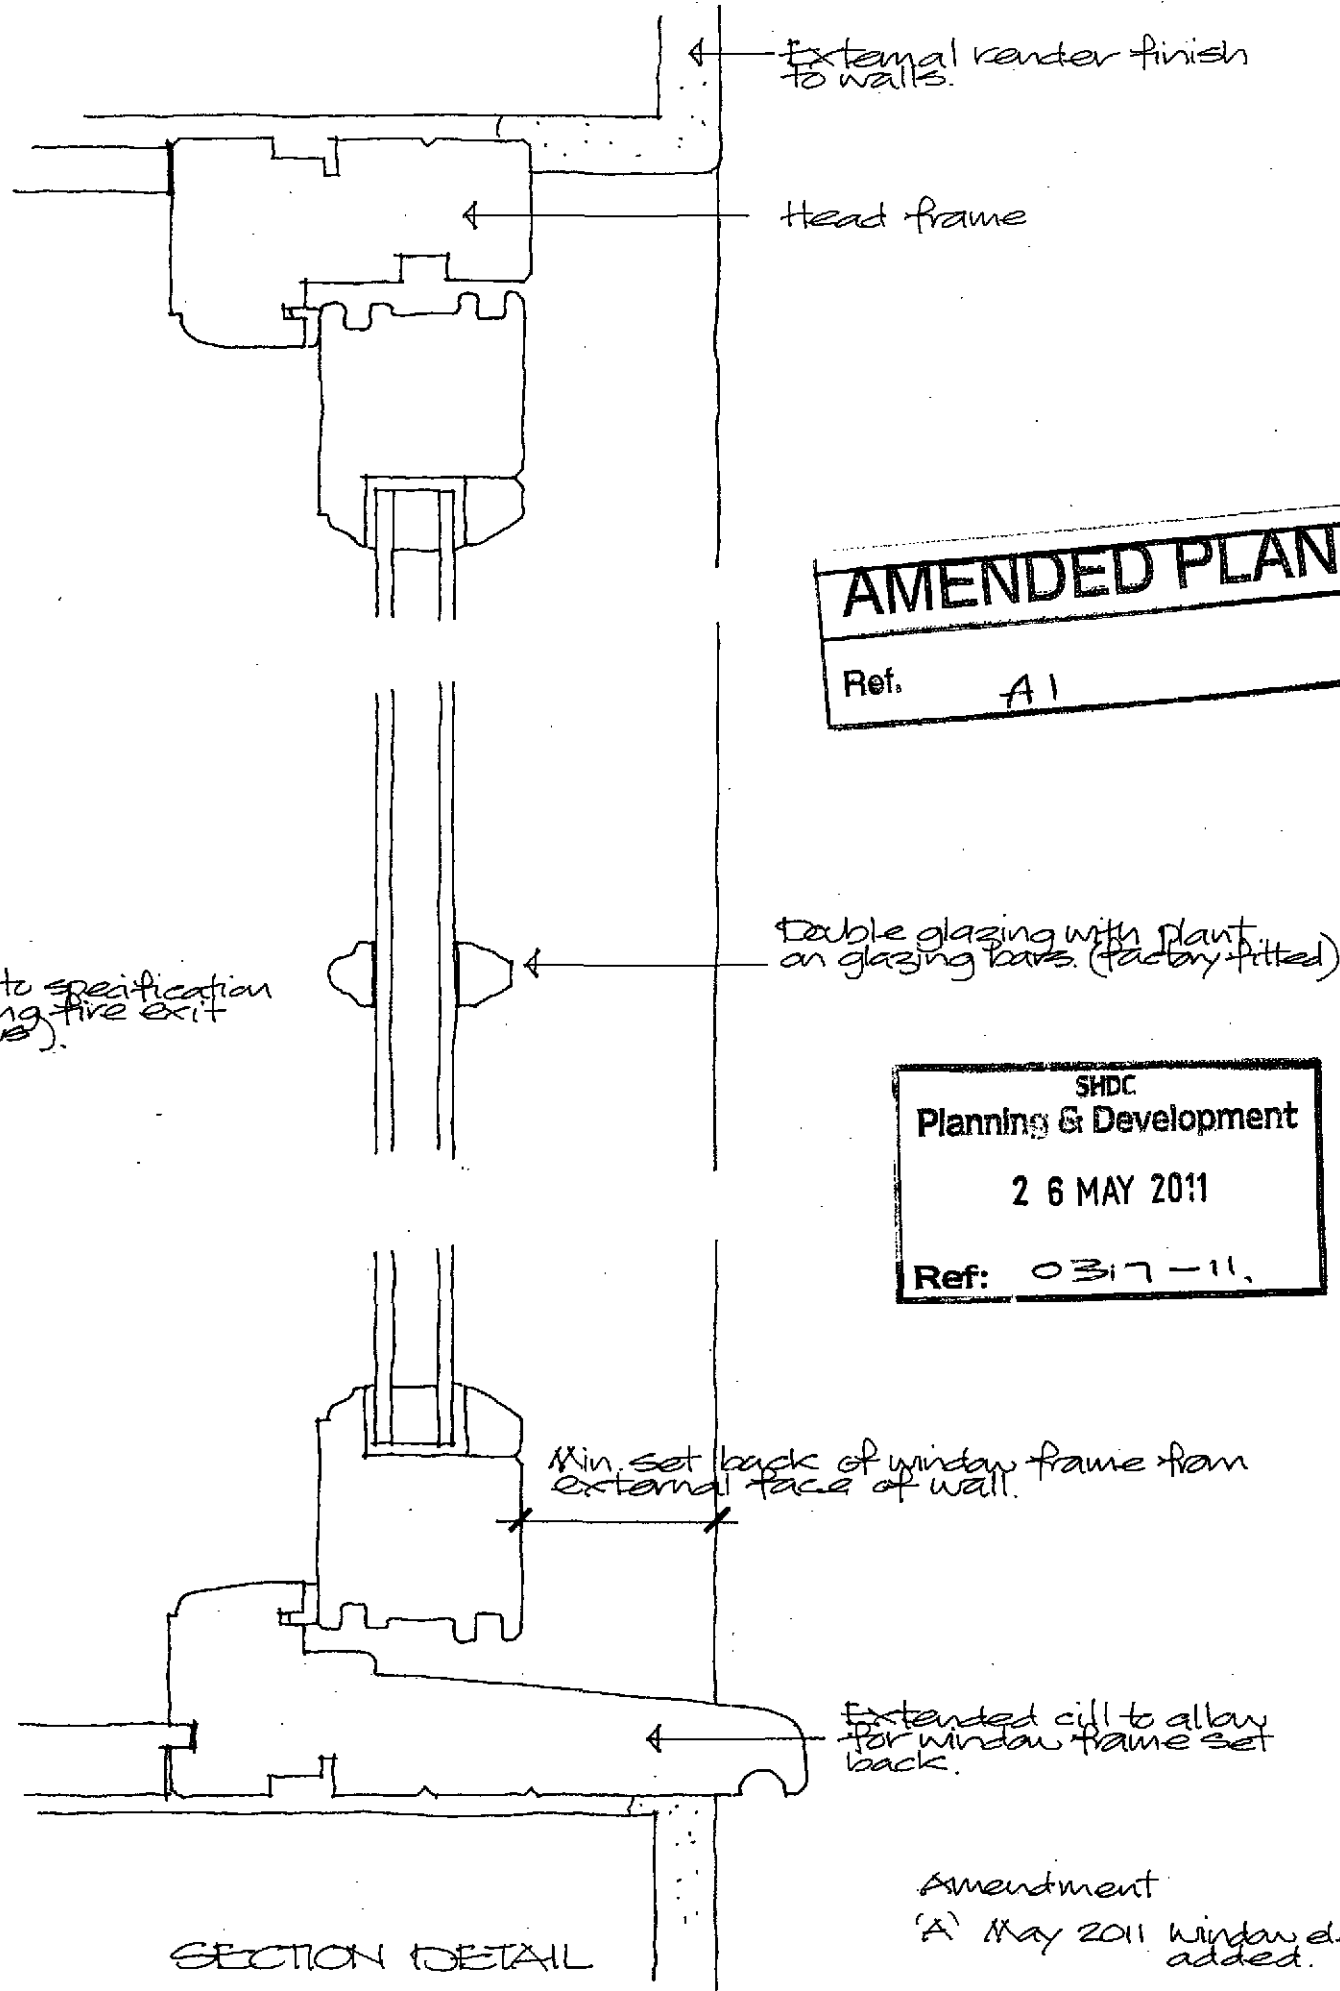


SECTION DETAIL

Amendment
'A' May 2011 window elevation added.

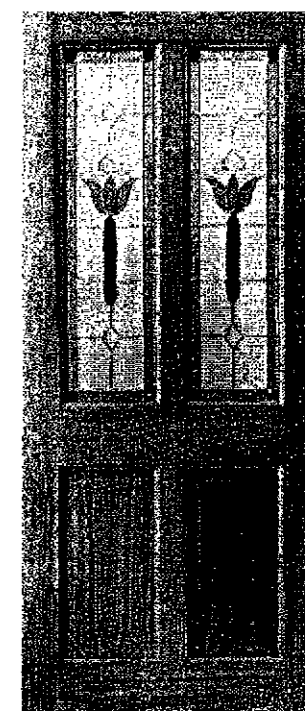

Softwood 4 panel doors to be installed to front and rear entrance of house
Top panels to be glazed in safety glass (type to be decided)
Finish of doors and frames to be dark brown stain/preservative
Door frame sizes to suit existing openings
Bottom panels to be timber raised and fielded.

EXTERNAL DOOR DETAILS.

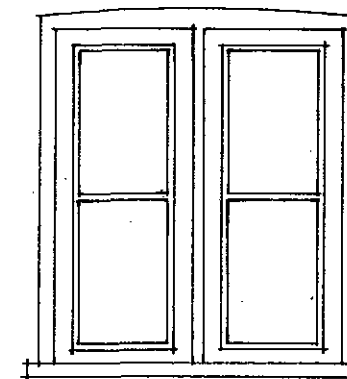

Typical window external elevation
Scale 1:25

Project
PROPOSED REPAIRS TO EXISTING COTTAGE AT WESTDALE DROVE, DONINGTON. WINDOW & DOOR DETAILS

Client
A C & K L TWELL

ALAN HORNSBY
ARCHITECTURAL SERVICES LTD
"Little Acre"
35 Peak Hill, Cowbit,
Spalding, Lincs. PE12 6AW
Tel. Holbeach (01406) 380591

Scale 1:2 & NTS Drg. no. 10/23/04A
Date April 2011