


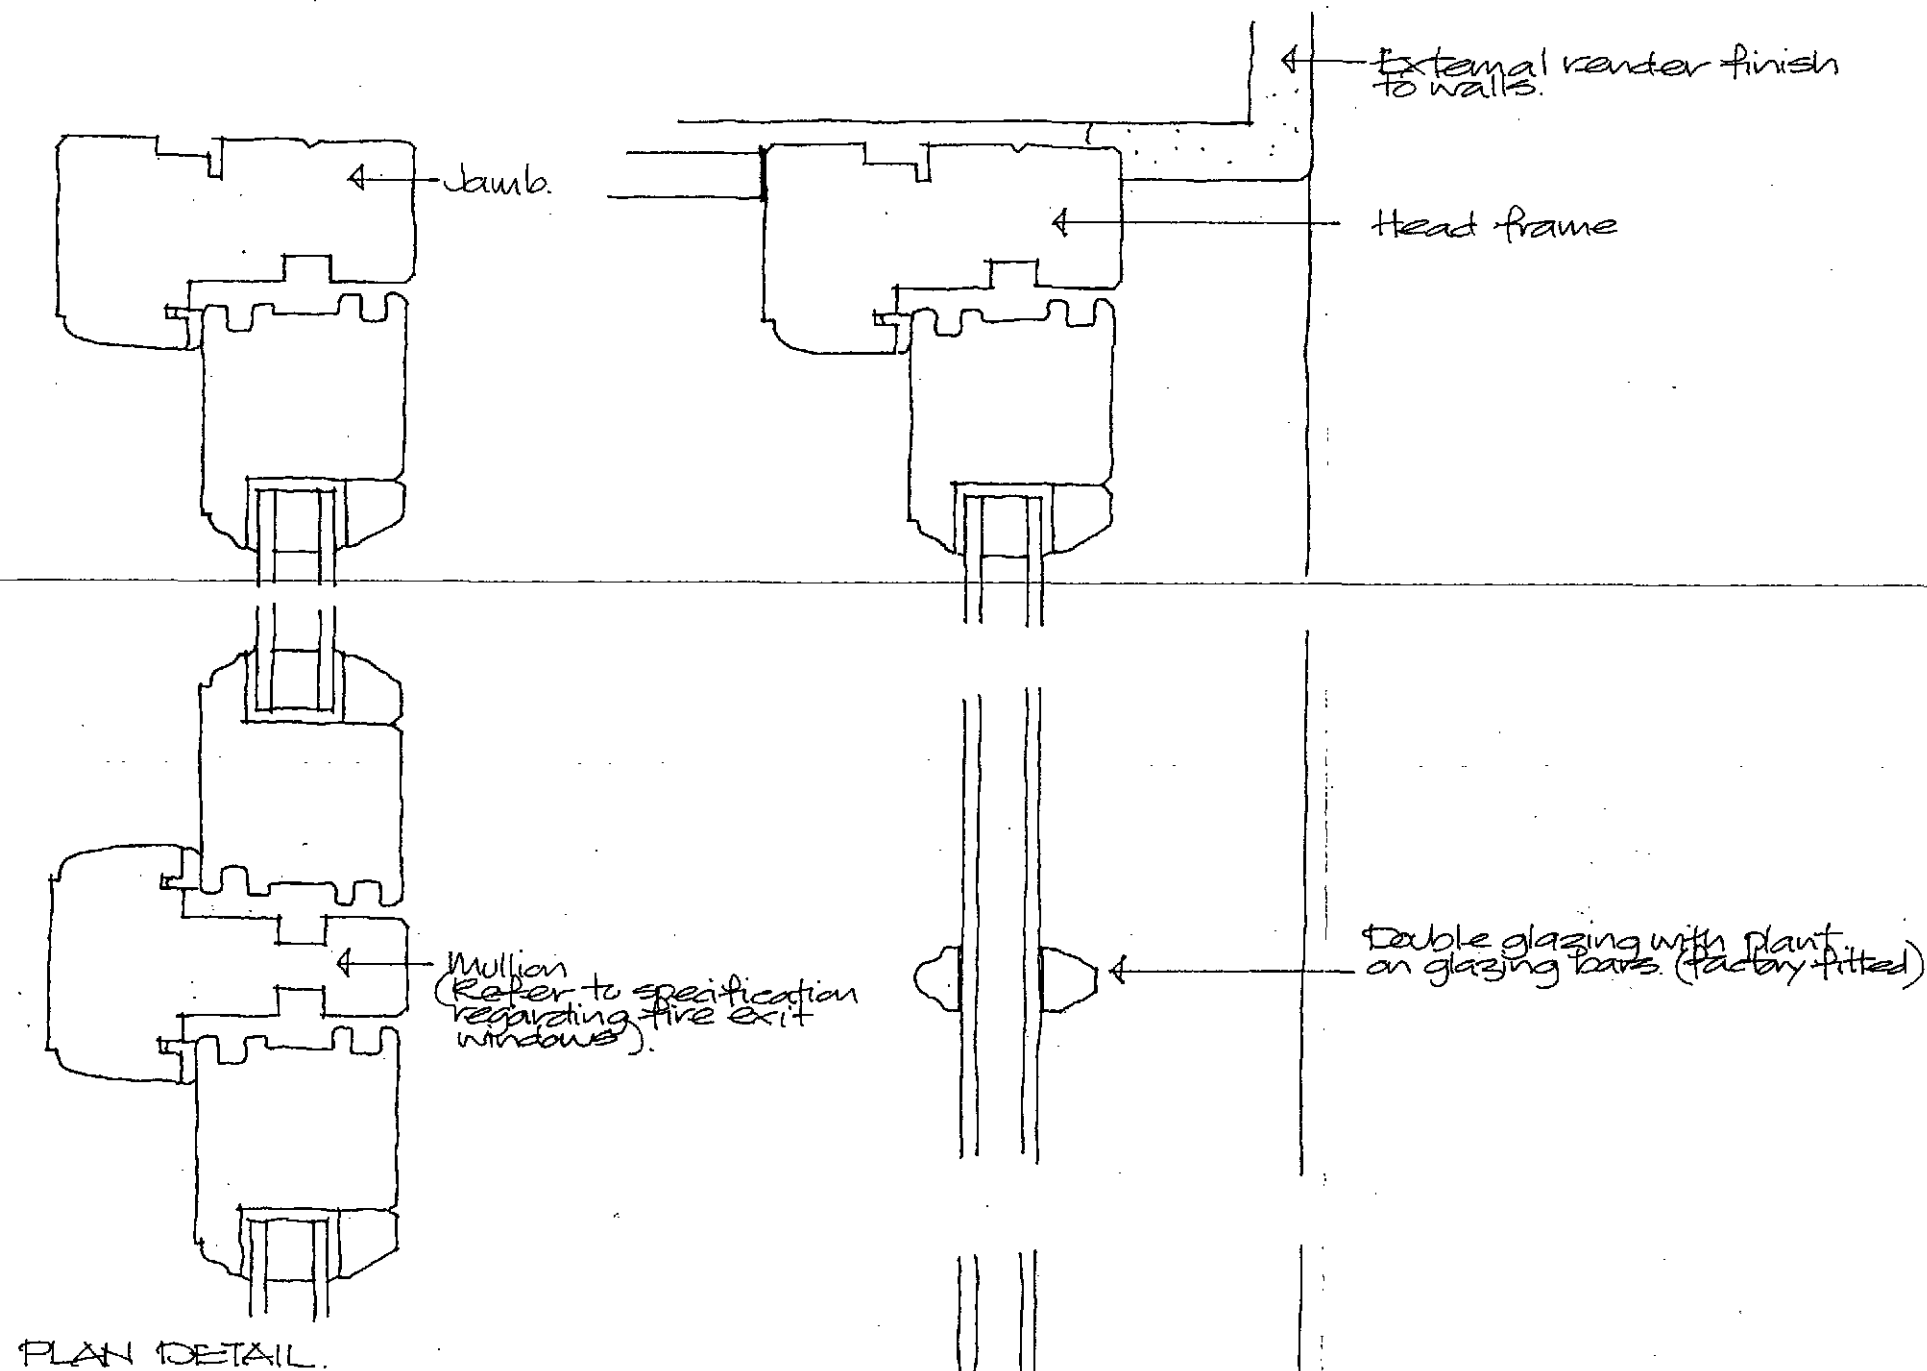

PLAN DETAIL.

SECTION DETAIL

Note All window frames to be timber framed and to be finished with dark brown stain/preservative.
Refer to specification regarding glazing, vents etc.
All window frame sizes to be determined by existing opening sizes.



Softwood 4 panel doors to be installed to front and rear entrance of house
Top panels to be glazed in safety glass (type to be decided)
Finish of doors and frames to be dark brown stain/preservative
Door frame sizes to suit existing openings
Bottom panels to be timber raised and fielded.

EXTERNAL DOOR DETAILS.

SHDC
Planning & Development
28 APR 2011
Ref: 0317-11

Project
PROPOSED REPAIRS TO EXISTING COTTAGE AT WESTDALE DROVE, DONINGTON.
WINDOW & DOOR DETAILS

Client
A C & K L TWELL

ALAN HORNSBY
ARCHITECTURAL SERVICES LTD
"Little Acre"
35 Peak Hill, Cowbit,
Spalding, Lincs. PE12 6AW
Tel. Holbeach (01406) 380591

Scale 1:2 & NTS Drg. no. 10/23/04
Date April 2011