

SURVEY
REFERENCE

TF 2035

SECTION L


Scale
1/1250 Enlarged from 1/2500

COUNTY LINCOLNSHIRE

DISTRICT SOUTH HOLLAND

© Crown copyright 1995

This plan has been prepared for the sole purpose of showing the area in respect of which an official search has been made. It is not intended to be used for or relied upon for any other purpose.

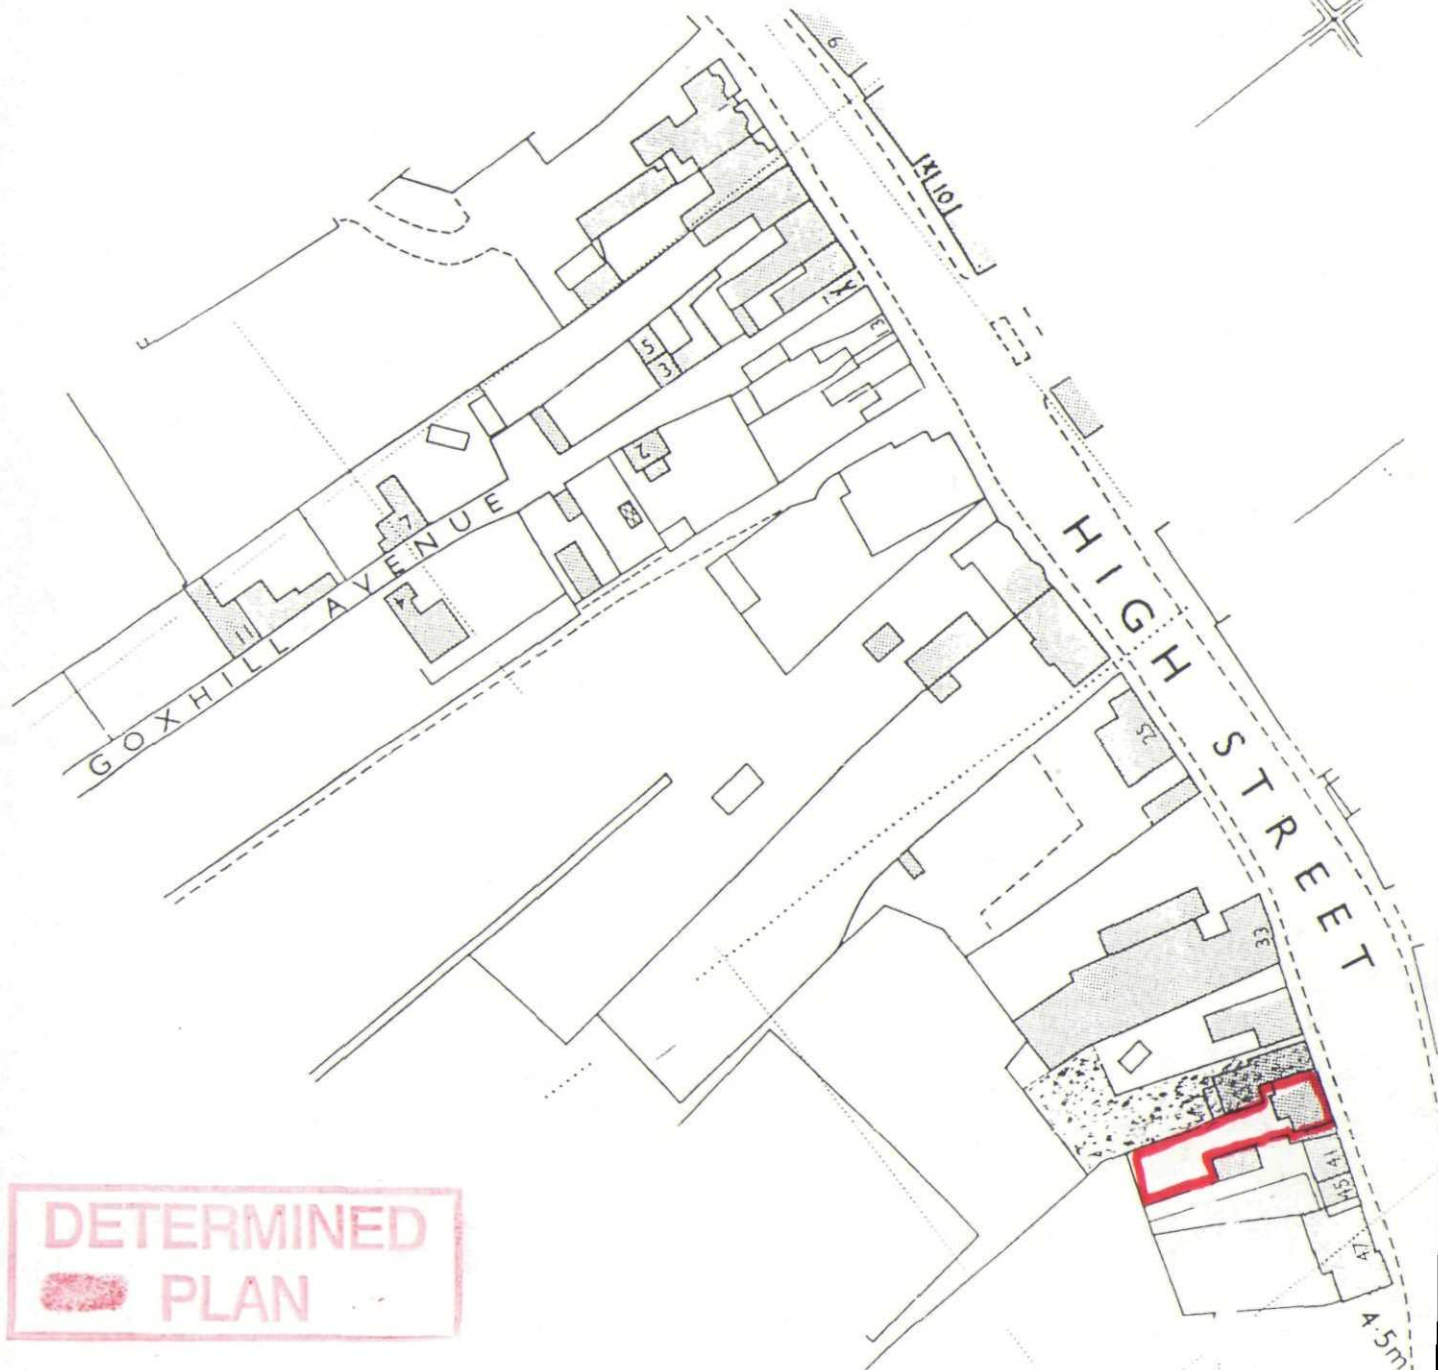

**DETERMINED
PLAN**

MR. A. EADIE
39 HIGH STREET
DONNINGTON
SPALDING
Lincs
PE11 4TA

SHDC
Planning & Development
10 MAR 2004
Ref 0318/04