
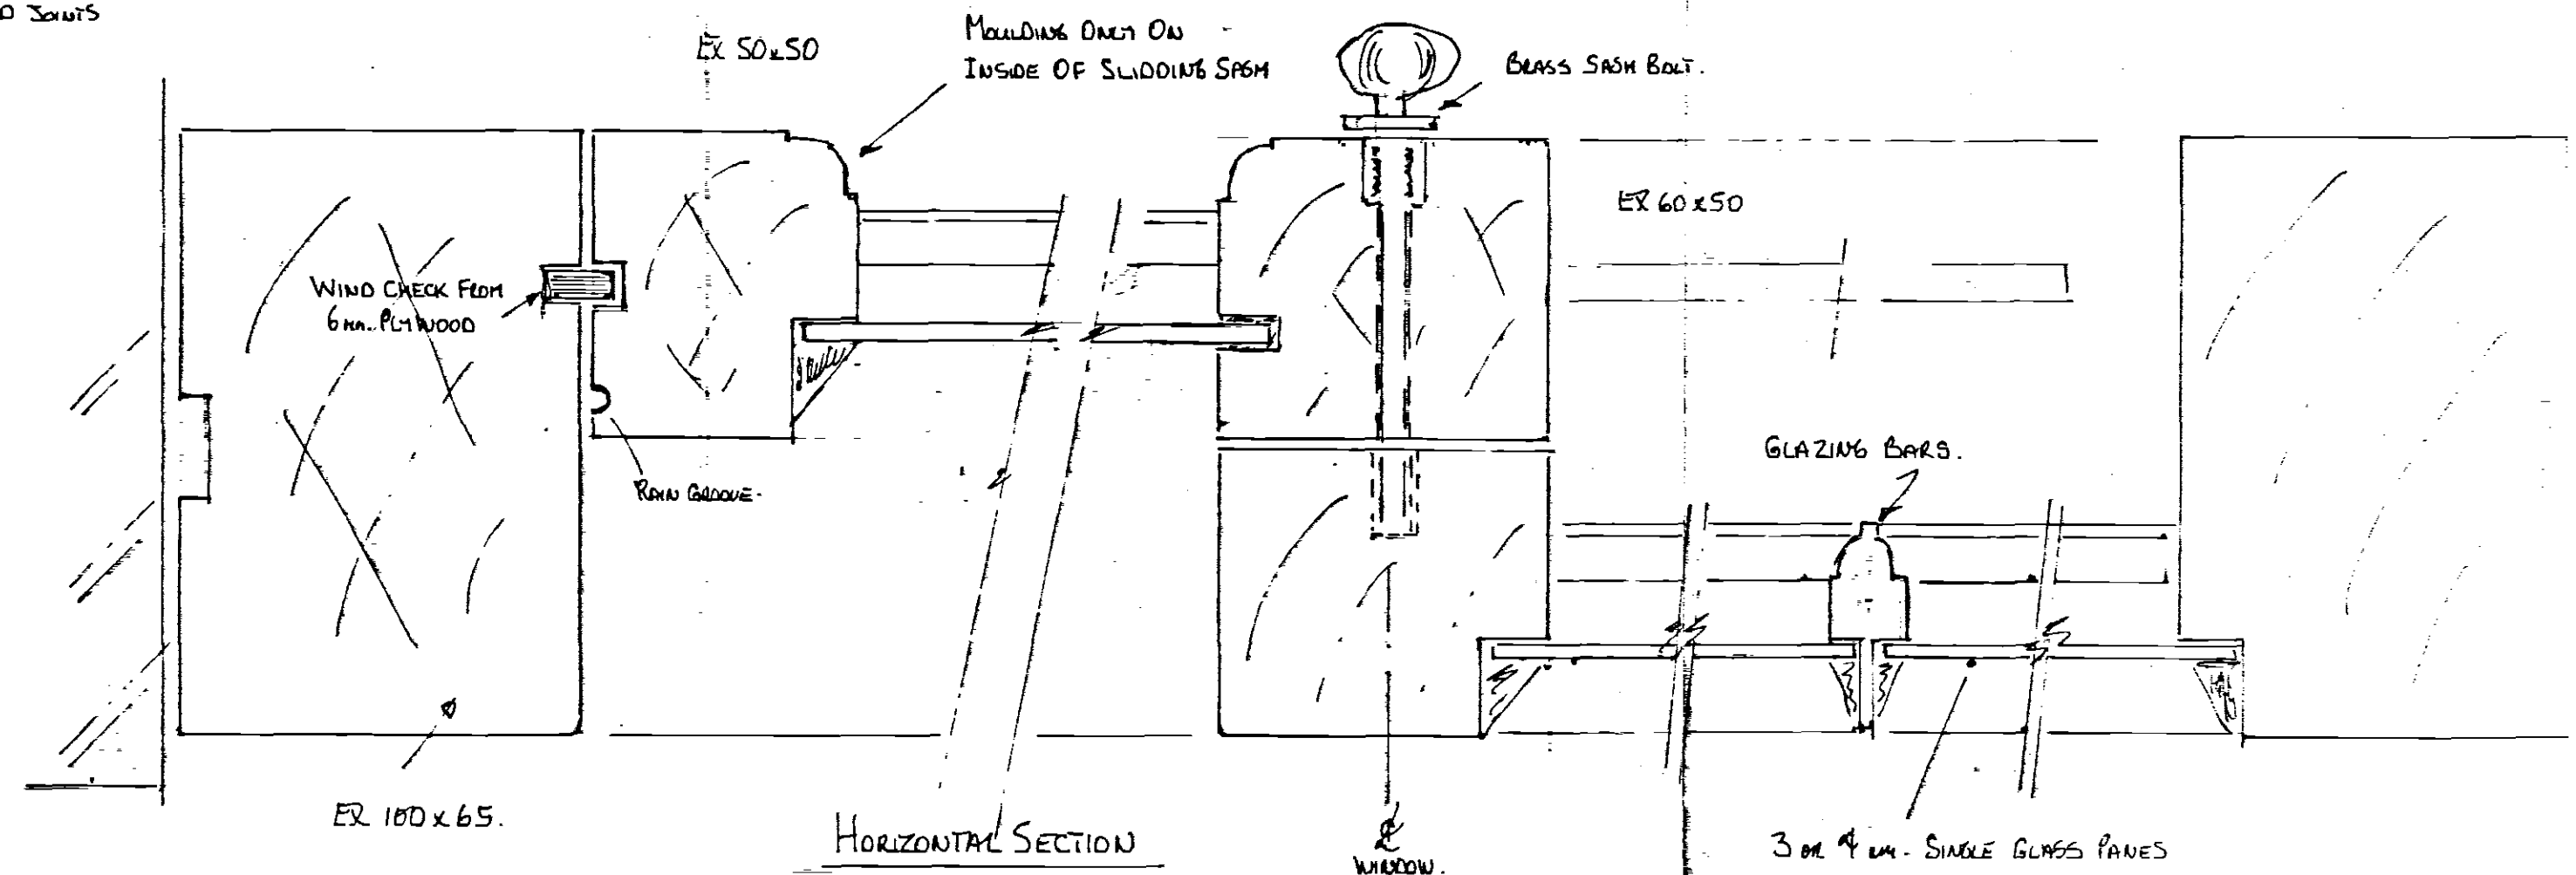




**DETERMINED
PLAN**

Planning & Development
07 MAR 2003
321/06

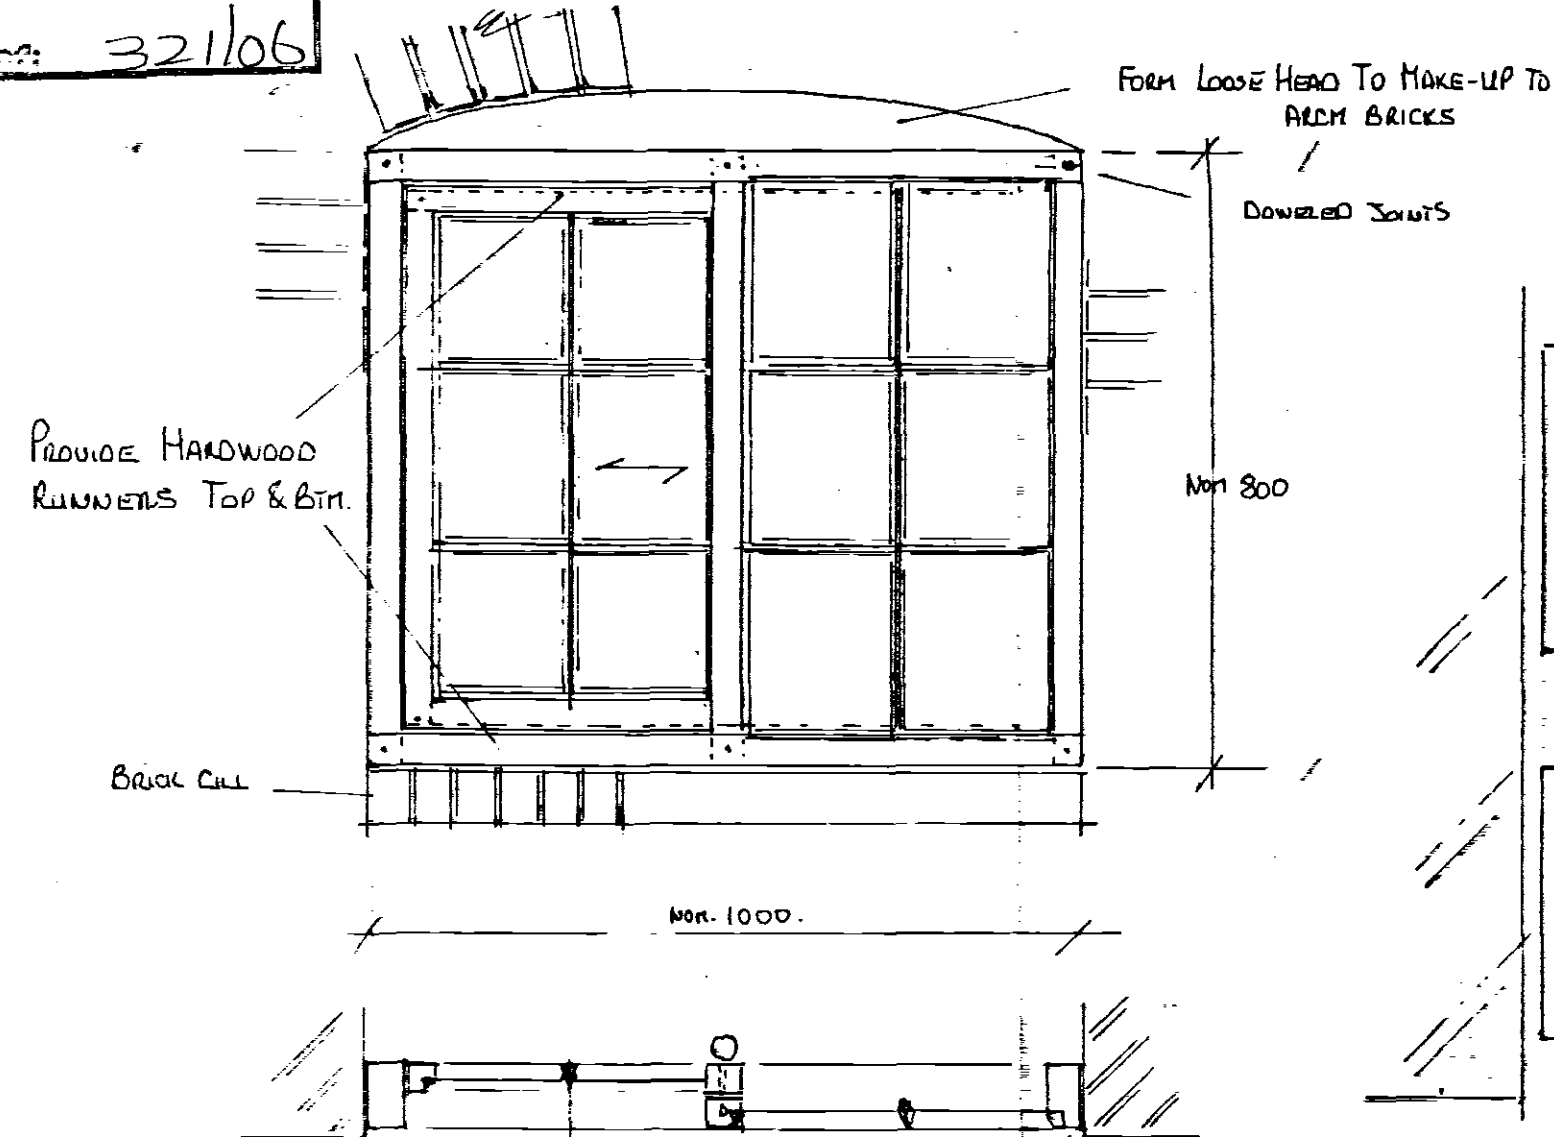

PROVIDE 3 NO NEW YORKSHIRE STYLE BASEMENT WINDOWS.

(EXISTING WINDOW TO REMAIN AND BE USED AS REFERENCE)
FOR THESE NEW UNITS.

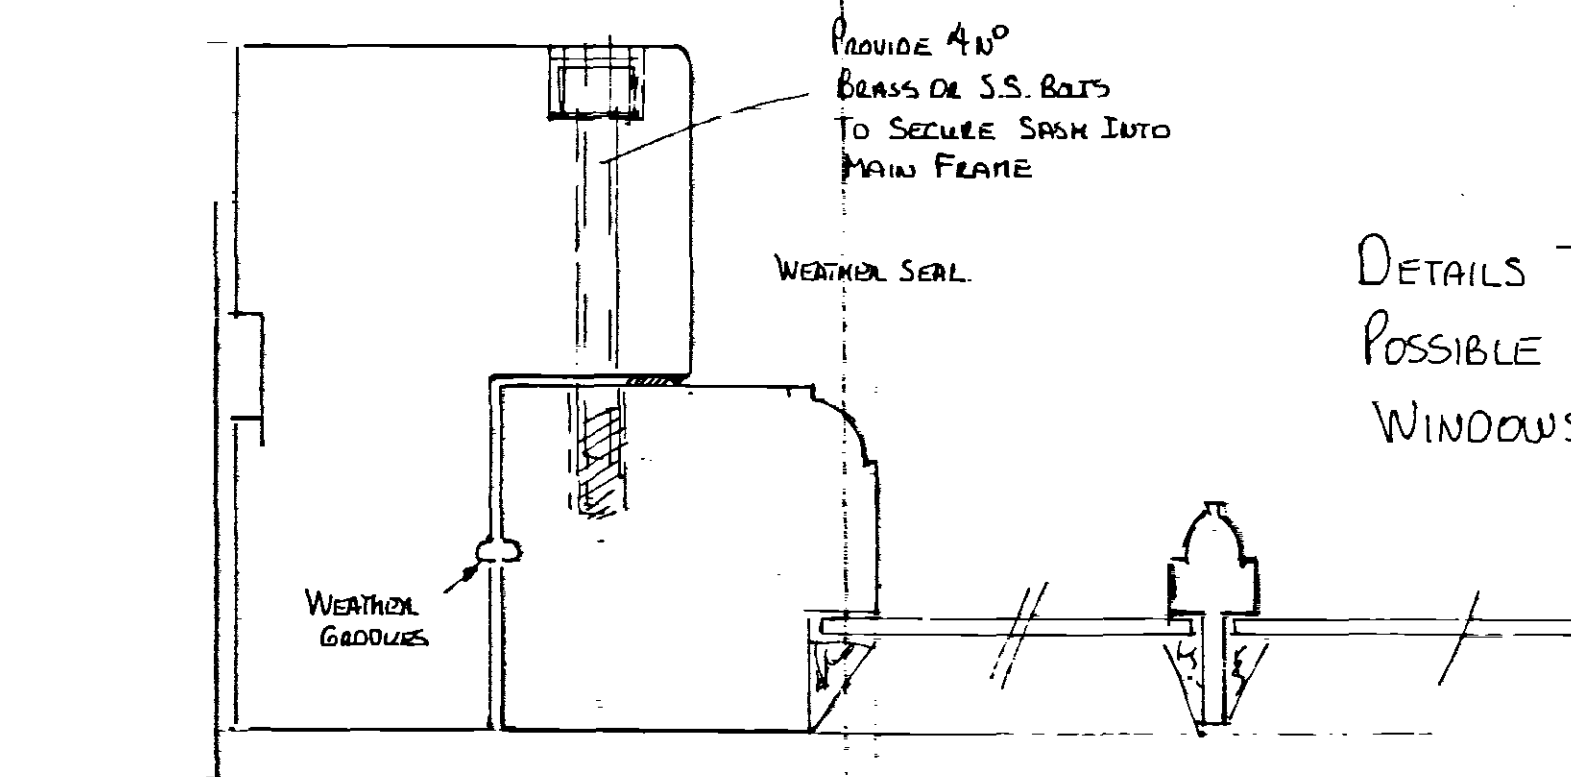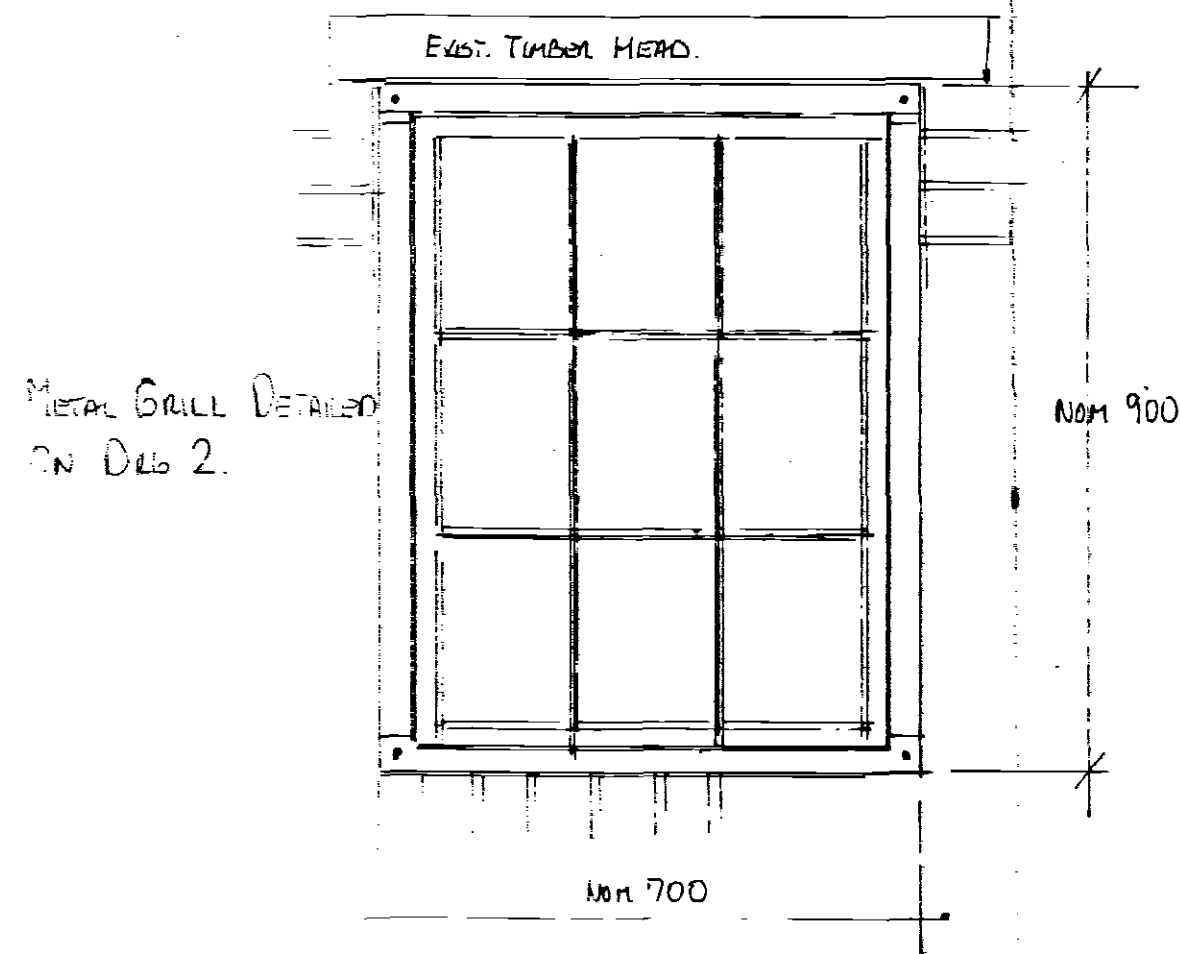

DETAILS TO MATCH AS FAR AS POSSIBLE THE EXISTING & NEW WINDOWS ON FRONT ELEVATION.

TIMBER FROM SELECTED JOINTED QUALITY
SOFT WOOD. TREATED WITH WOOD
PRESERVATIVE PRIOR TO PAINTING
AND GLAZING.

PROVIDE NEW FIXED LIGHT WINDOW TO END BASEMENT.