
Town Farm House Donington


Drg. A.C. 4.

1:10 1:1.

07 MAR 2006
322/06


DETERMINED PLAN

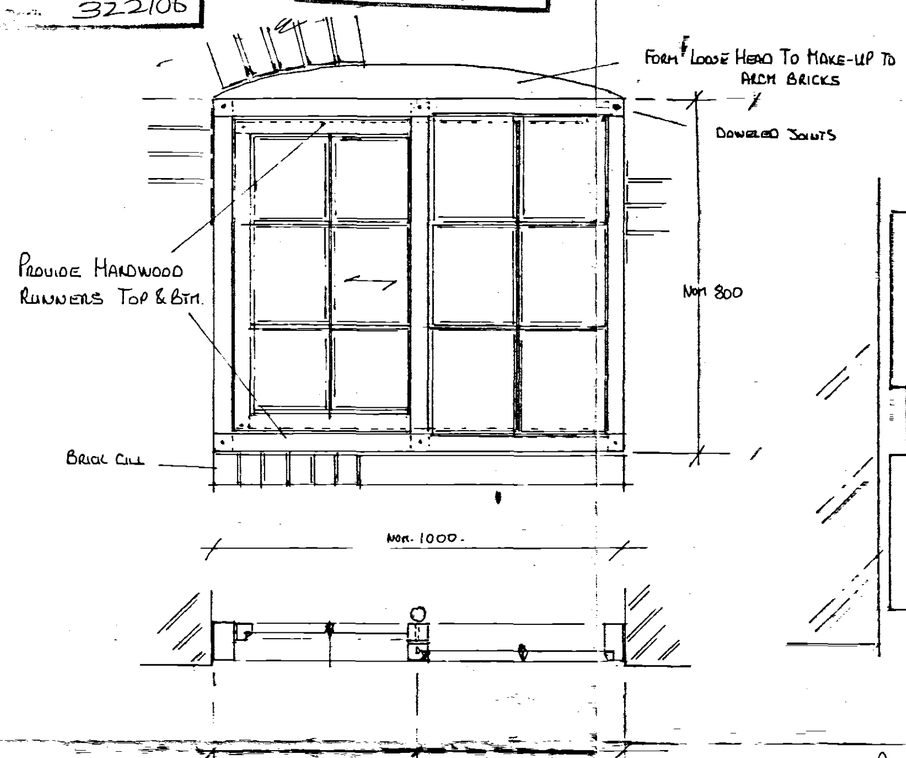

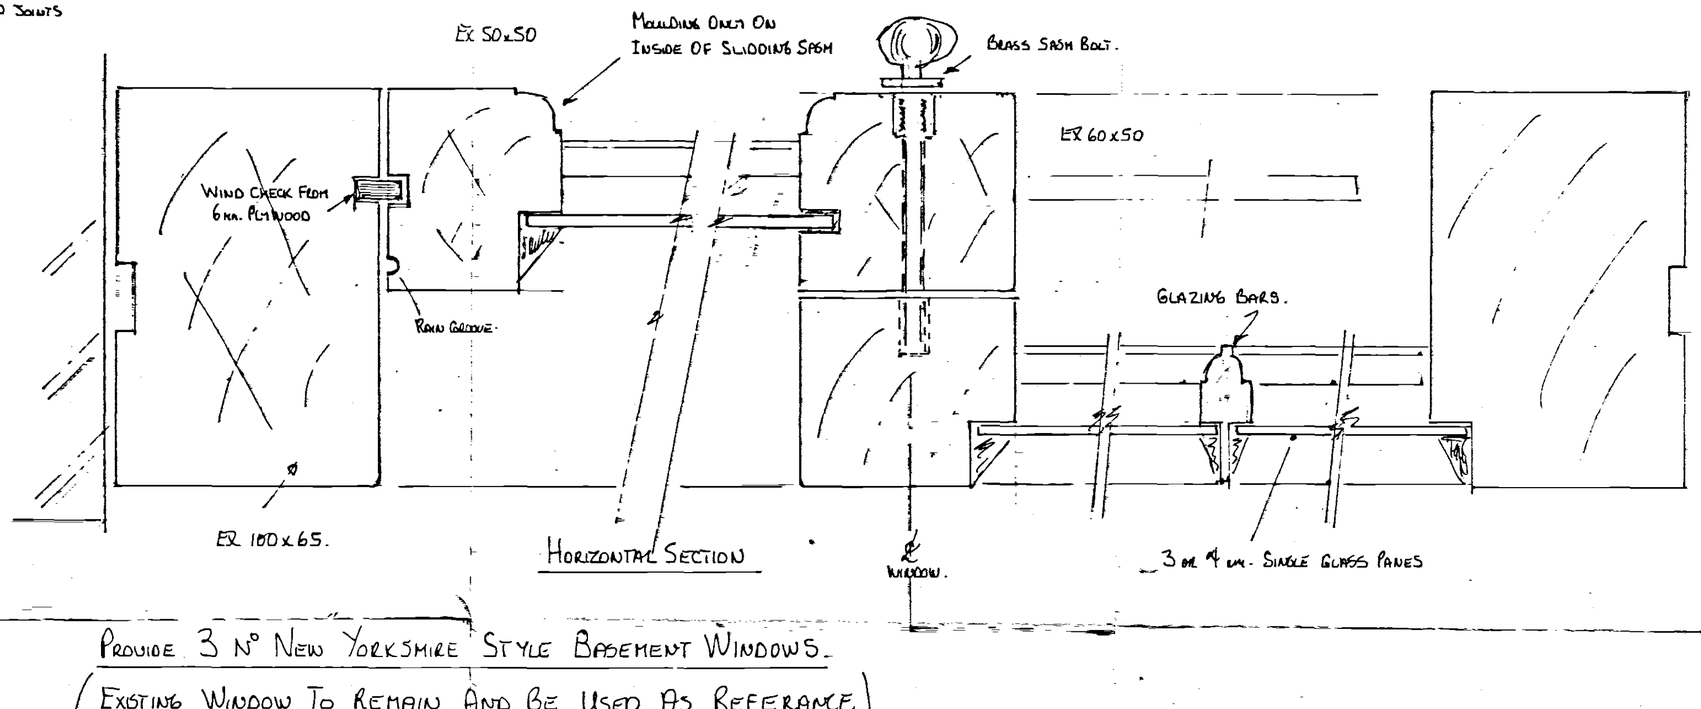


Provide 3 No New Yorkshire Style Basement Windows.

(Existing Window To Remain And Be Used As Reference For These New Units.

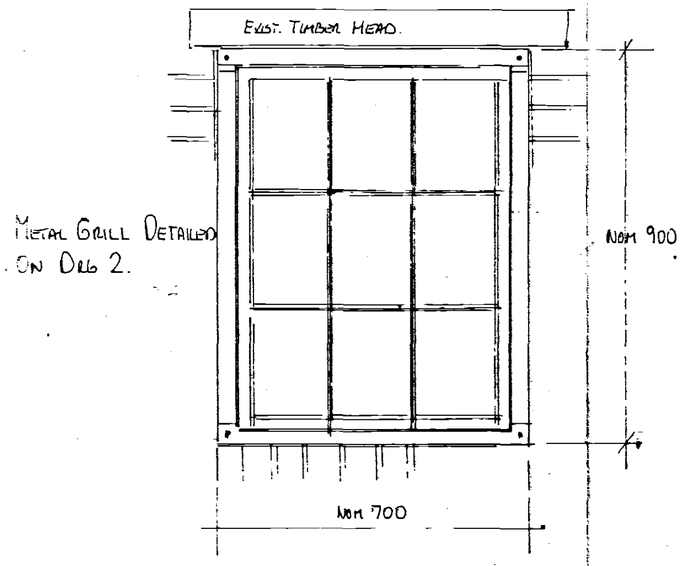

Metal Grill Detailed On Drg 2.

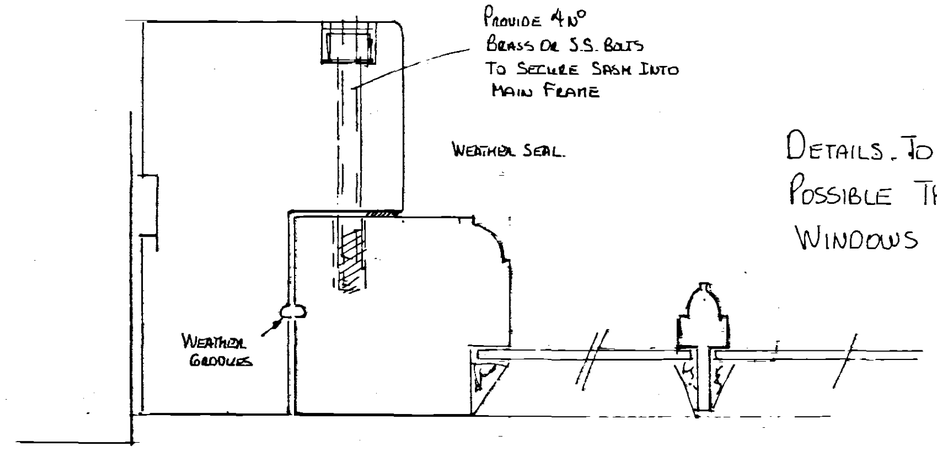

Details. To Match As Far As Possible The Existing & New Windows On Front Elevation.

Timber From Selected Joinery Quality Soft Wood. Treated With Wood Preservative Prior To Painting And Glazing.

Provide New Fixed Light Window To End Basement.