


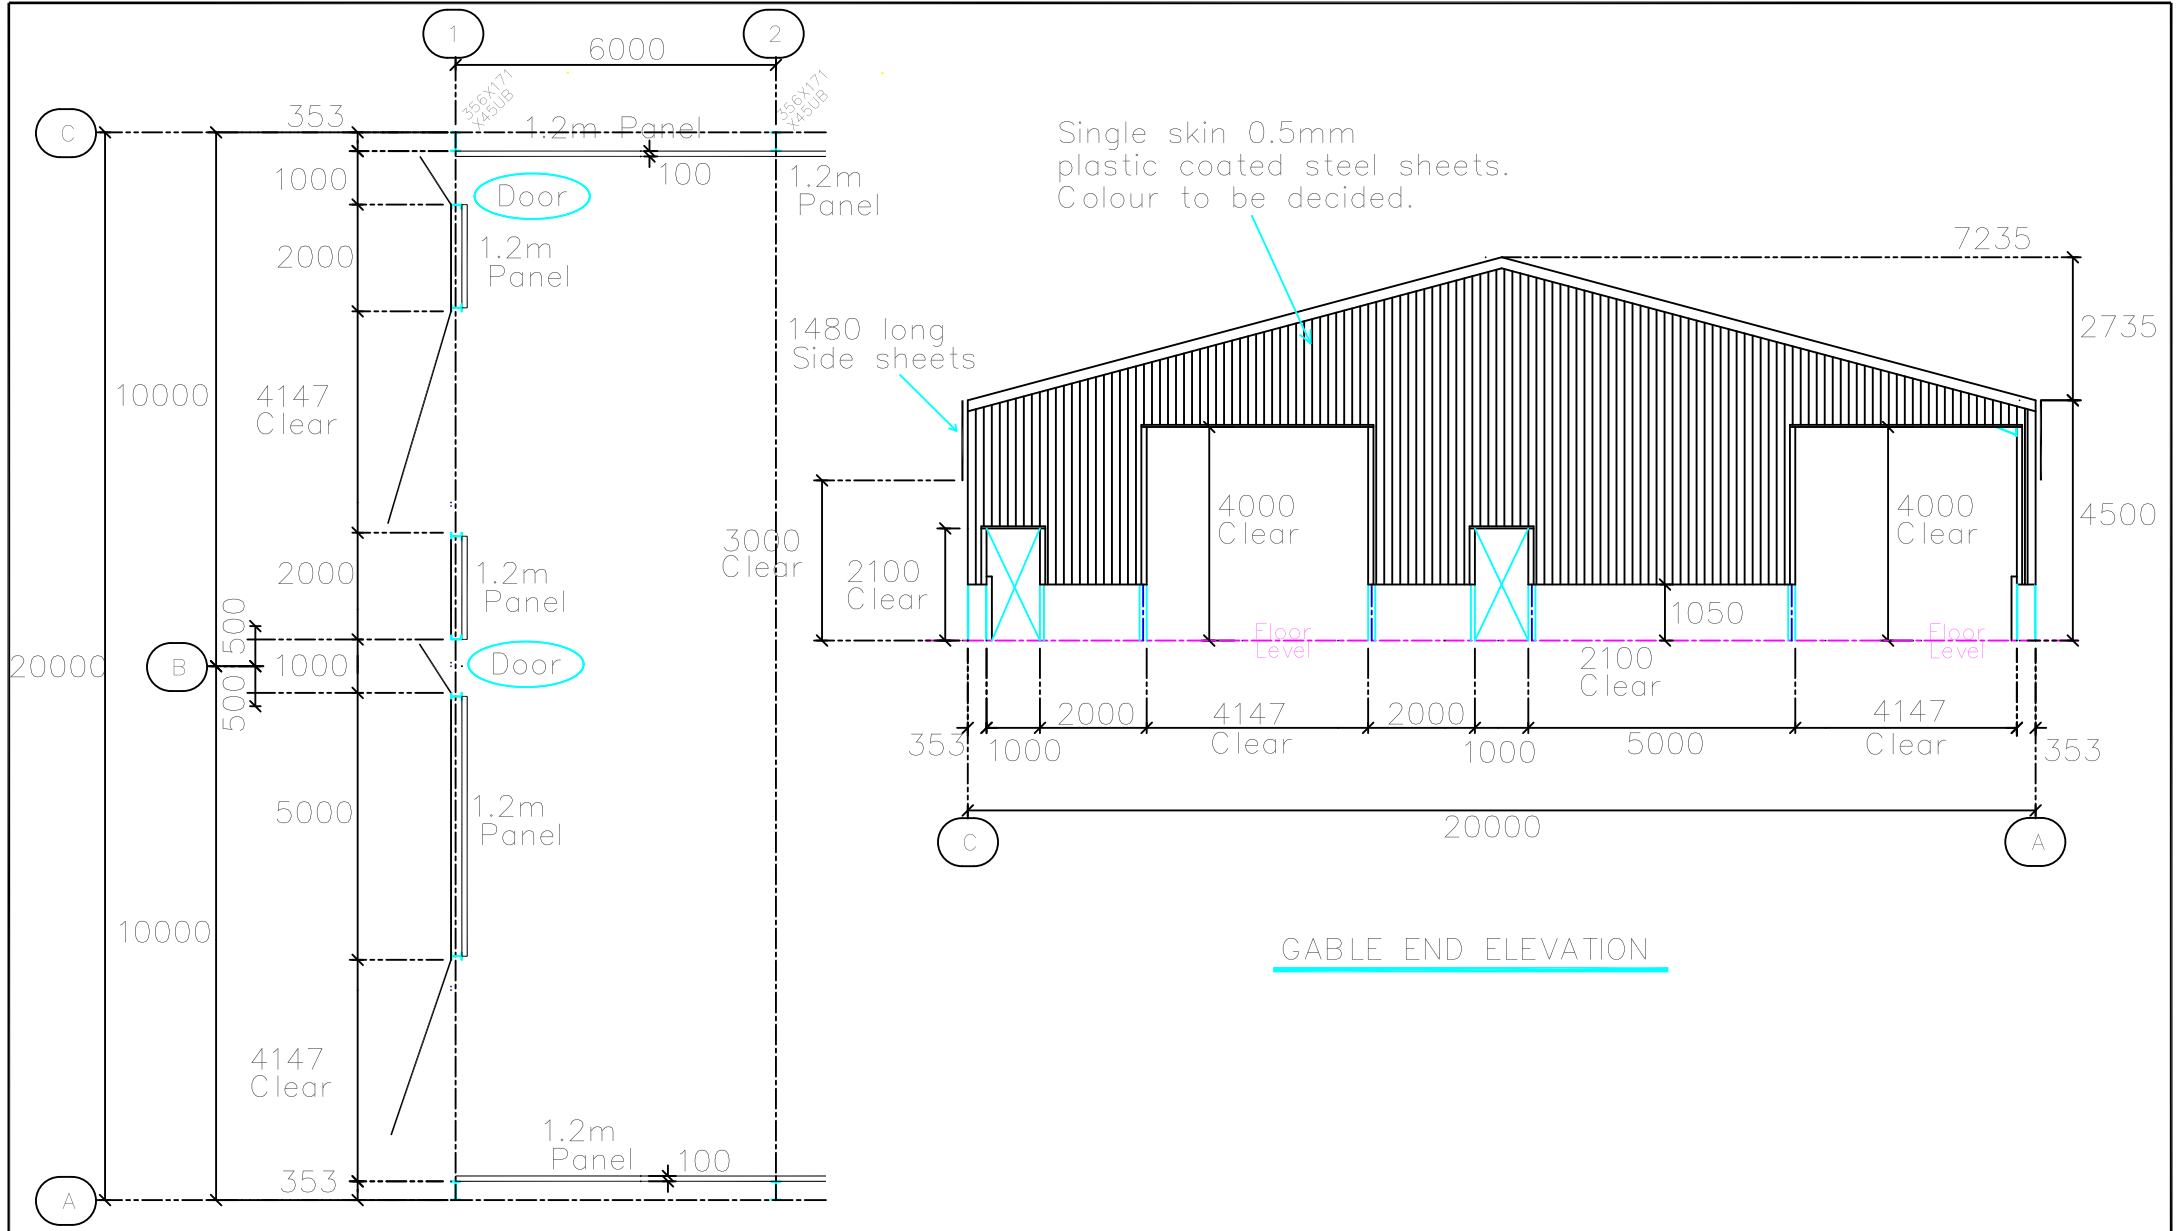

				CLIENT	DRAWN	D.P.	08/01/21	<div>B.Pope & Sons Ltd.</div> <div>Church Farmyard Sempringham Sleaford, Lincs. NG34 0LU Tel: 01529 241493 Fax: 01529 241493 Email: sales@bpopeandsons.co.uk</div>	
				M & M Coulam	CHECKED				
B	D.P.	29/1/21	1.5m doors reduced to 1m	PROJECT	GENERAL NOTES:			SCALE	JOB No
A	D.P.	11/1/21	1m doors made 1.5m wide	Pig Building				NTS	PSC 635
REV	BY	DATE	DETAILS	TITLE				DWG No.	
				Pasture Farm Westdale Drive, Donington				PSC 635/1B	