


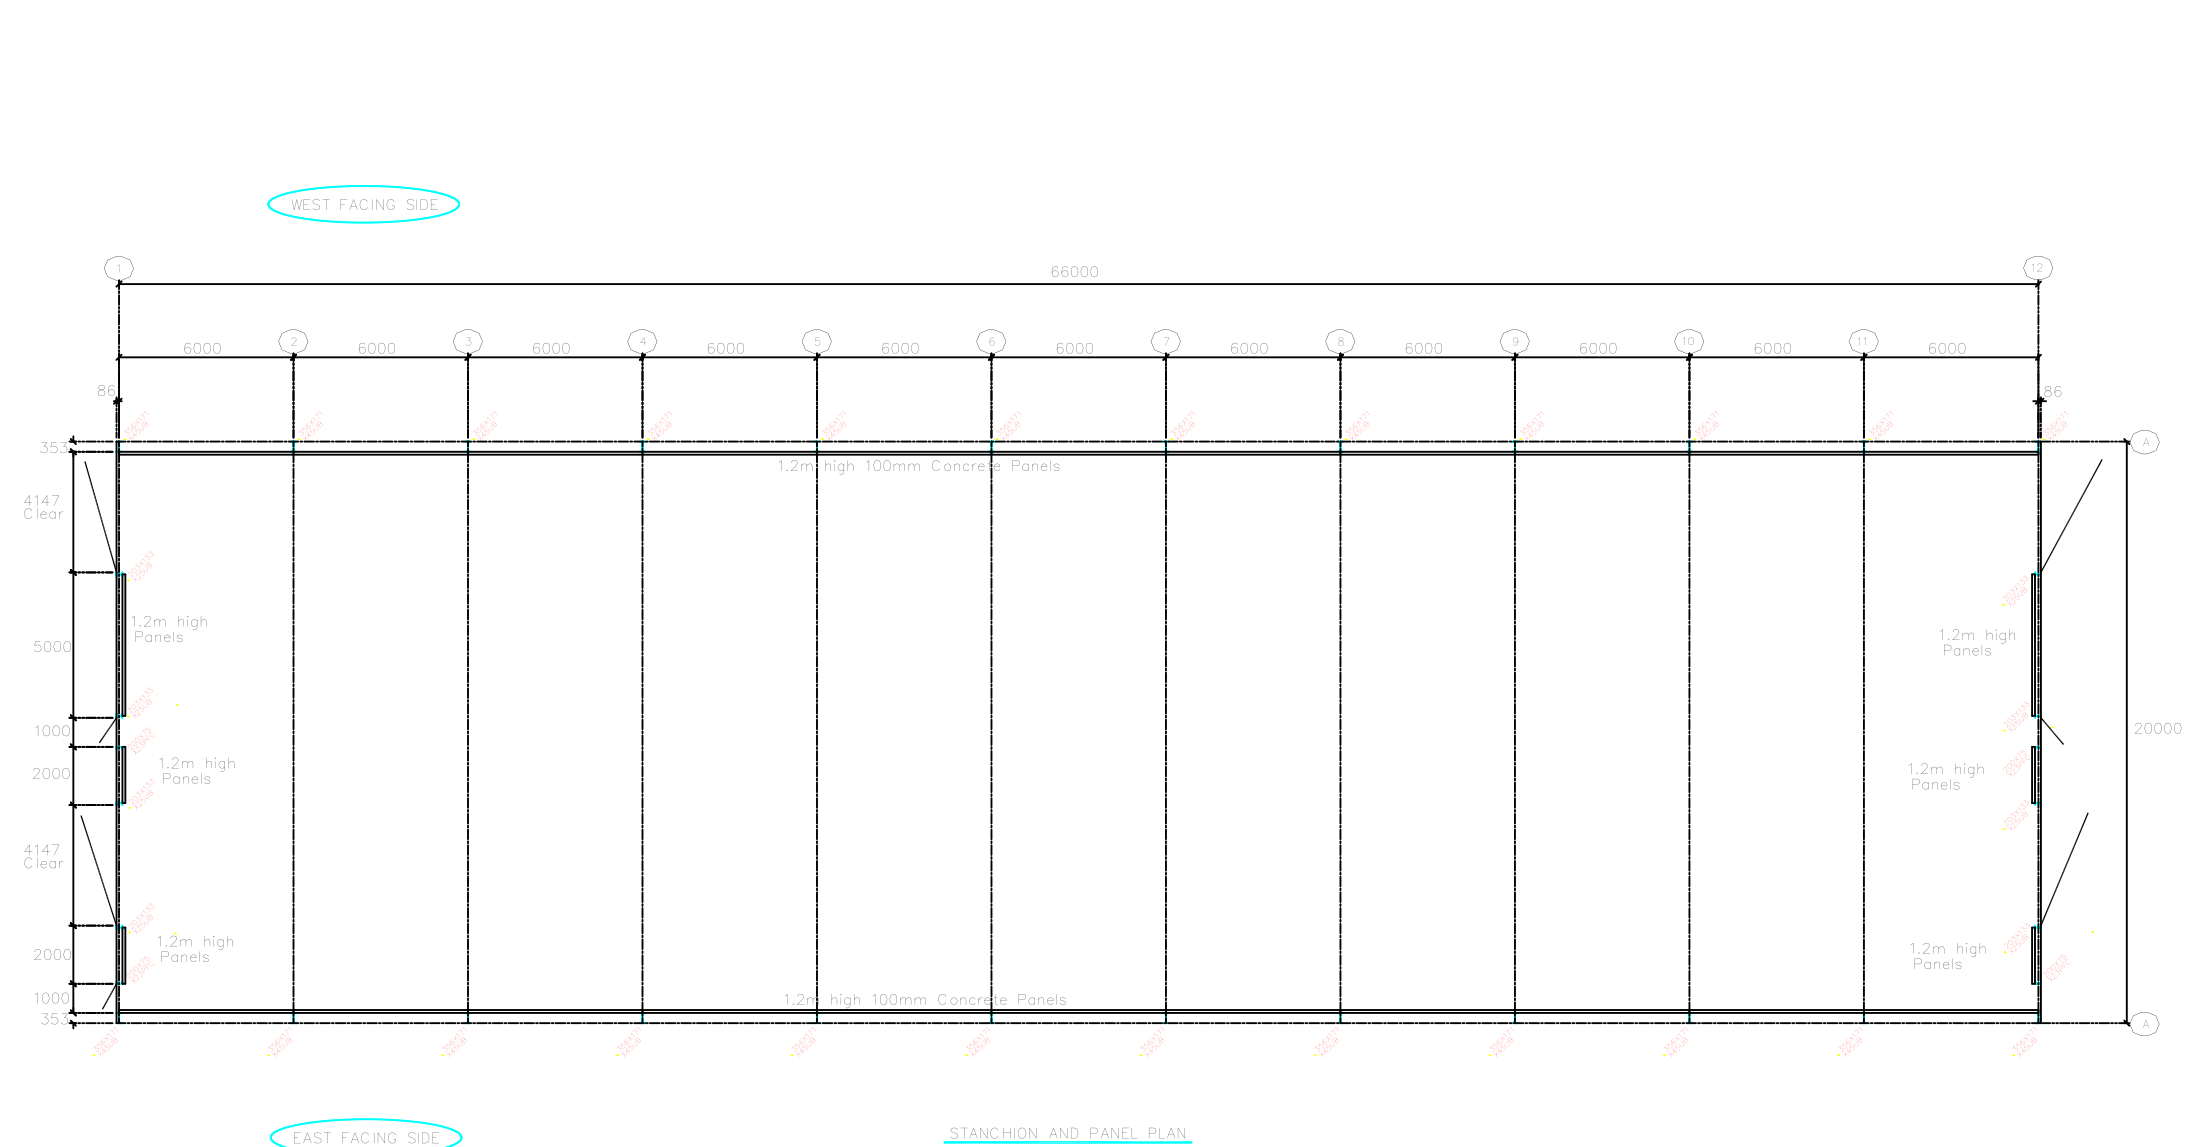

REV	B.Y.	DATE	DETAILS	REV	B.Y.	DATE	DETAILS

GENERAL NOTES:

CLIENT	M & M Coulam
PROJECT	Pig Building
TITLE	Posture Farm, Westdale Drive, Donington, PE11 4XG

DRAWN	D.P.	03/02/21
CHECKED		

B. Pope & Sons Ltd.		Church Farmyard, Sempringham, Lincoln, NG34 0LU Tel: 01529 241493 mob: 07839 241493 mail: sales@bpopsons.co.uk	
SCALE	100:1	DWG. No.	REV
NTS	PSC 635	PSC 635/1	