




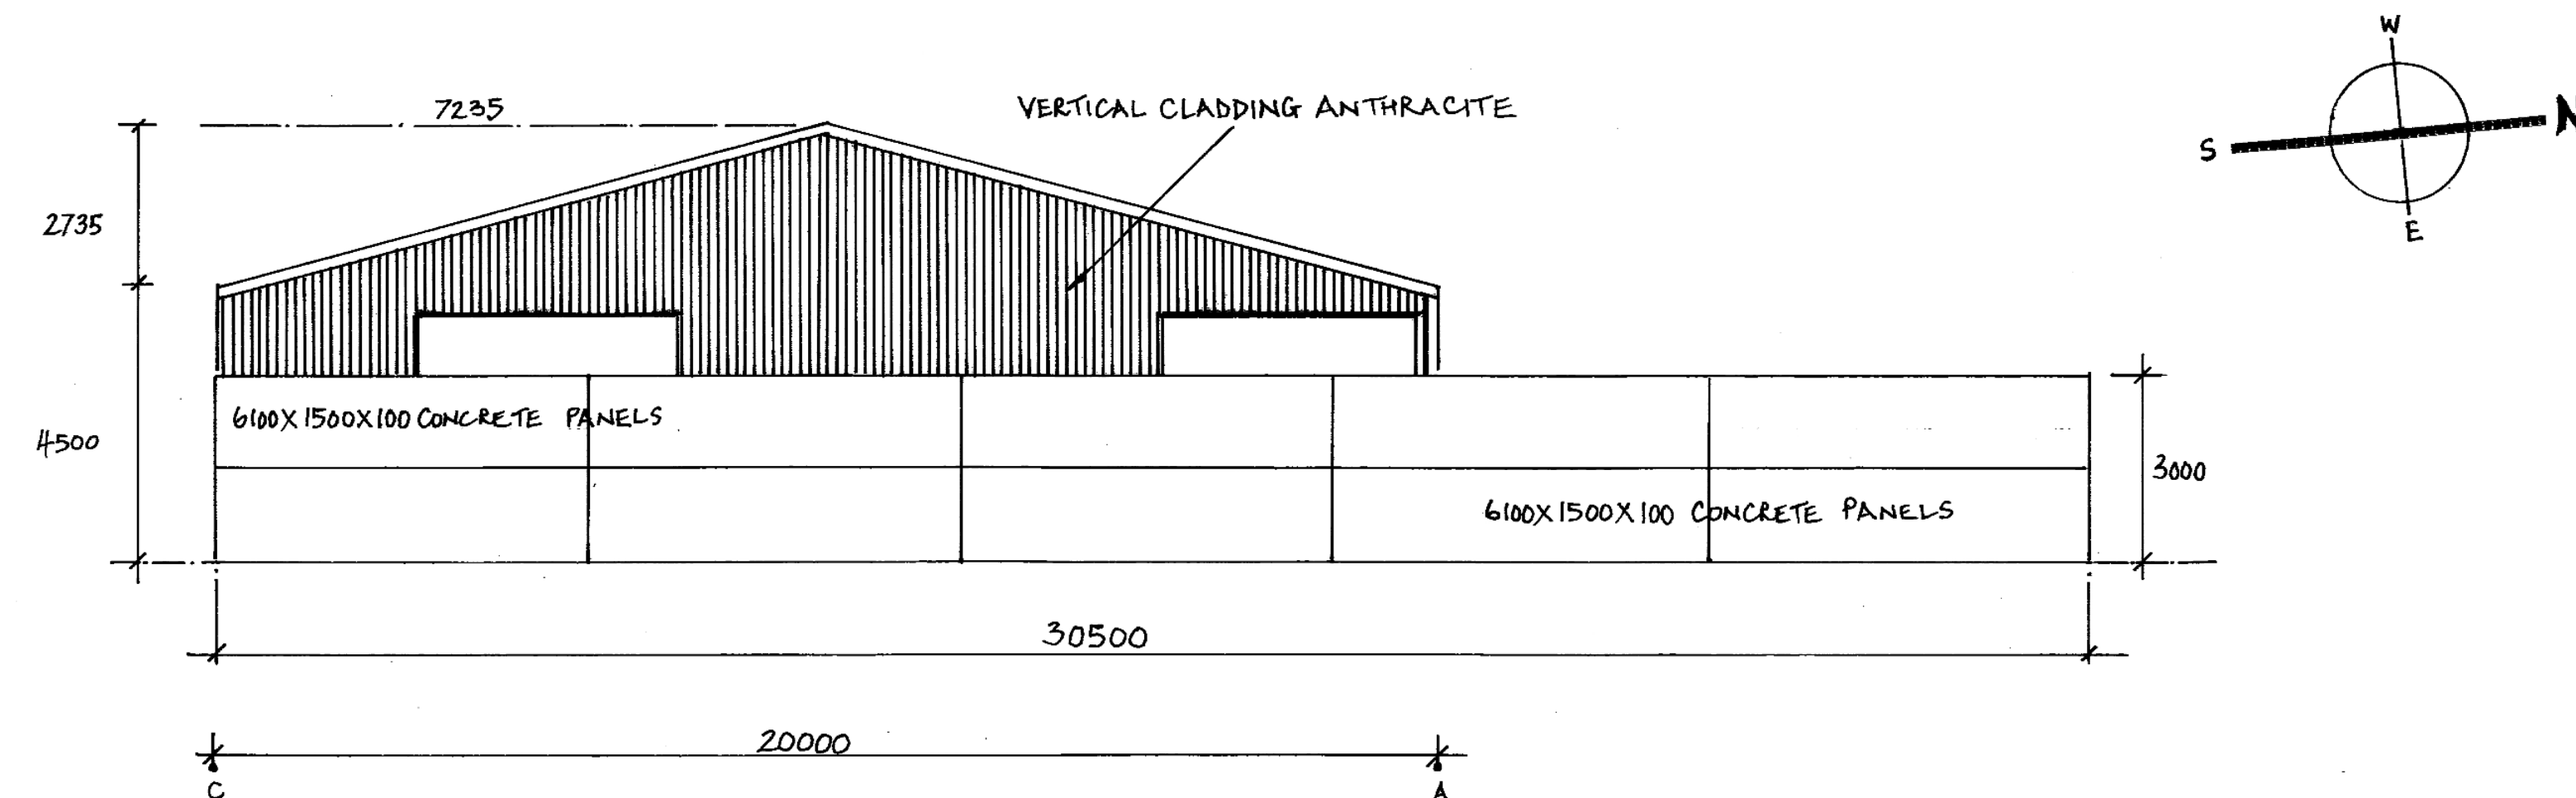

GABLE END NORTH ELEVATION SHOWING CONCRETE PANELS.

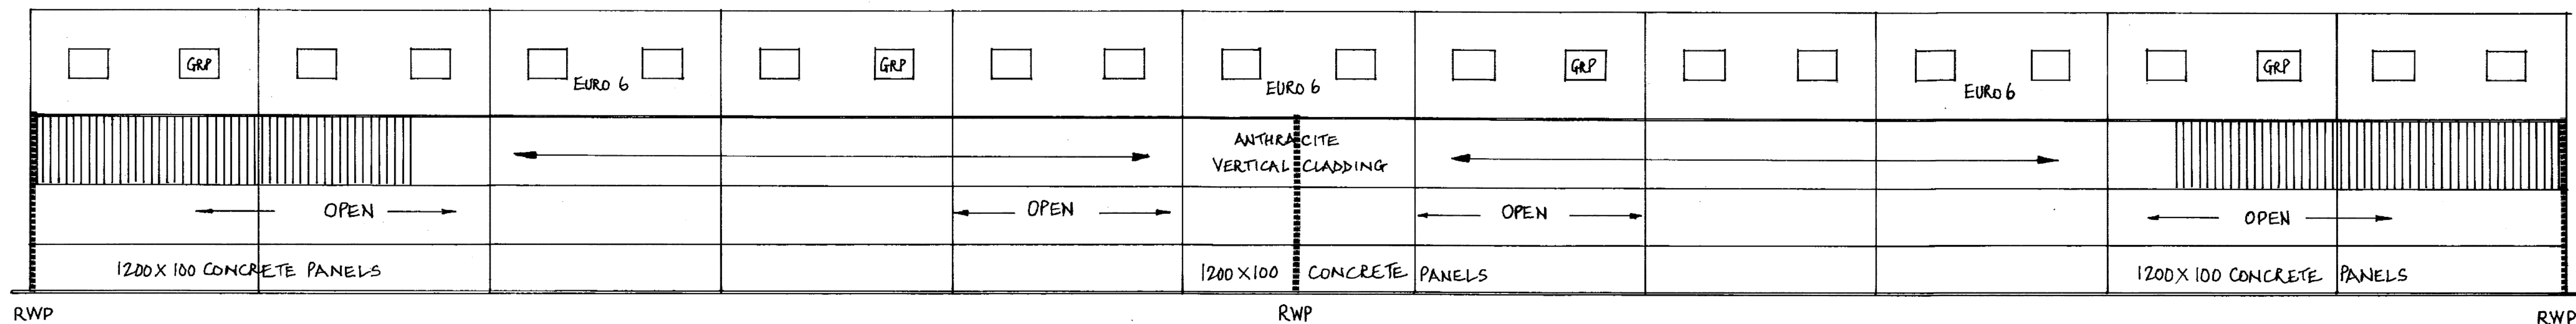

EAST & WEST ELEVATIONS SHOWING EXTERNAL MATERIAL FINISHES

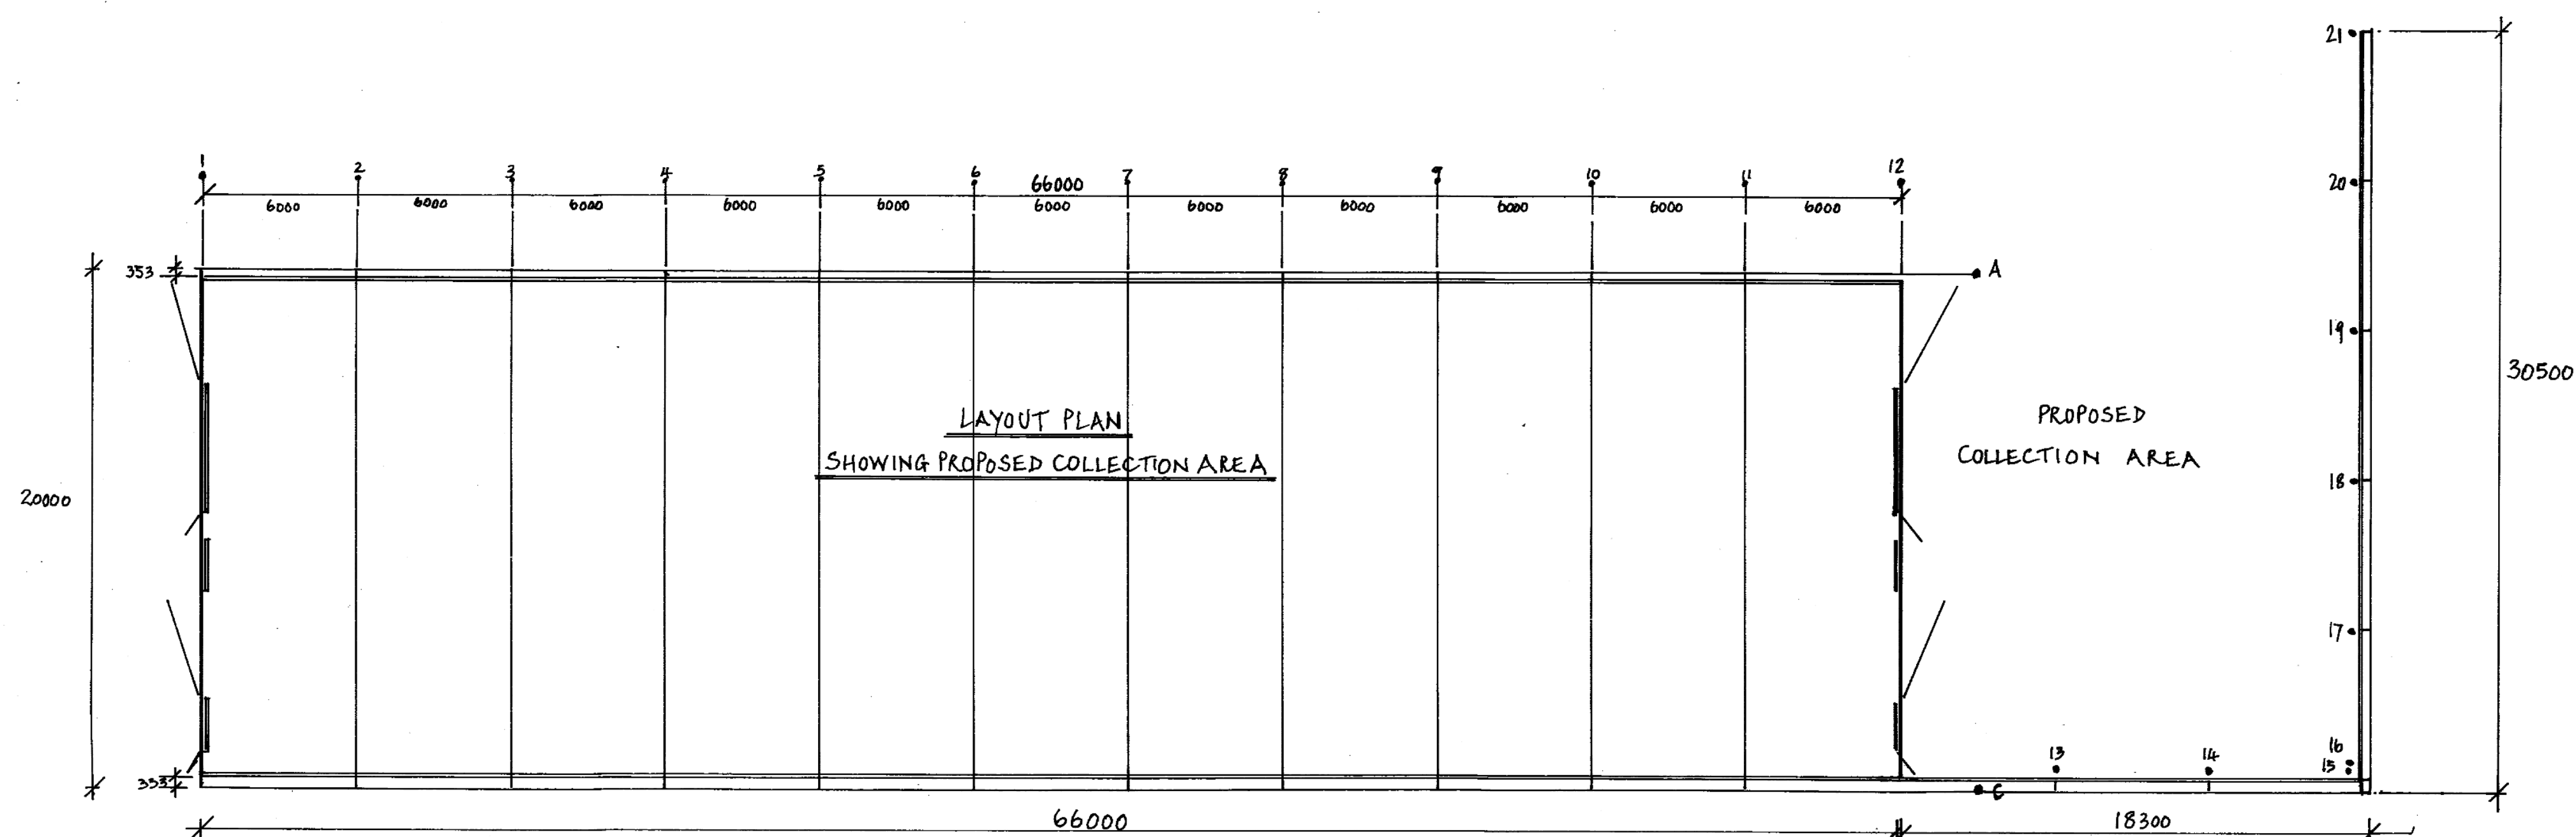

## NOTES

**ROOF CLADDING:**  
Light grey single skin Euro 6  
Roof sheets.  
GRP Rooflights.

**VERTICAL CLADDING:**  
0.5mm Plastic Coated Steel sheets  
Anthracite colour 1500mm down from  
the Eaves to both East and West  
Elevations.

**RAINWATER GOODS:**  
Black 170 PVC Gutters with 110mm  
PVC Downpipes.

**CONCRETE PANELS:**  
Main Building 1200mm x 100mm thick.

**PROPOSED COLLECTION AREA:**  
1500mm x 100mm thick concrete panels  
fixed to 356mm x 171mm x 45 UB's

## PROPOSED COLLECTION AREA:

**M & M Coulam**  
Pasture Farm  
Westdale Drive  
Donington, PE11 4XG

**GLEESON**

M J GLEESON GROUP PLC  
HAREDON HOUSE, LONDON ROAD,  
NORTH CHEAM, SURREY SM3 9BS  
Tel: 081-644 4321 Fax: 081-641 6110

Date 6 APRIL 2021 : Drwg. No. 0/2A

Drawn RHTC :

Scales NTS: