
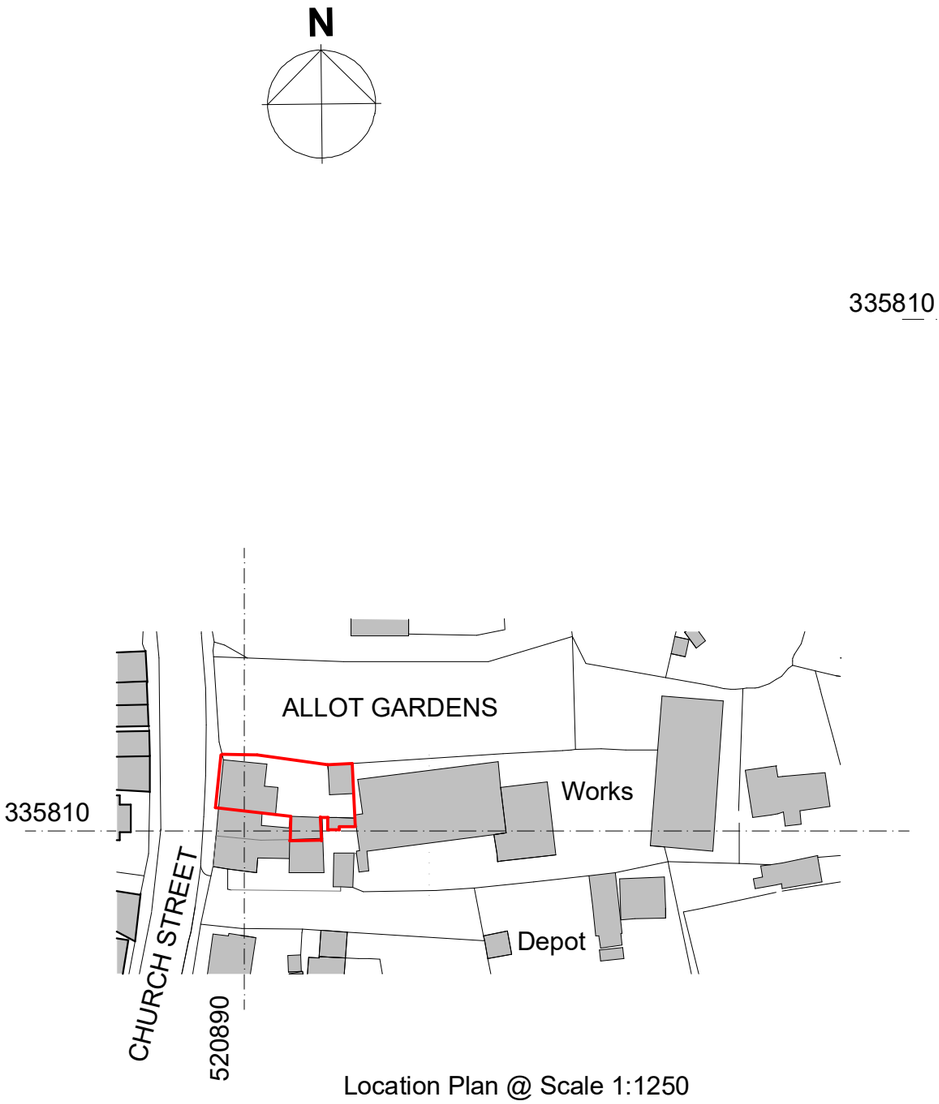


Location Plan @ Scale 1:1250

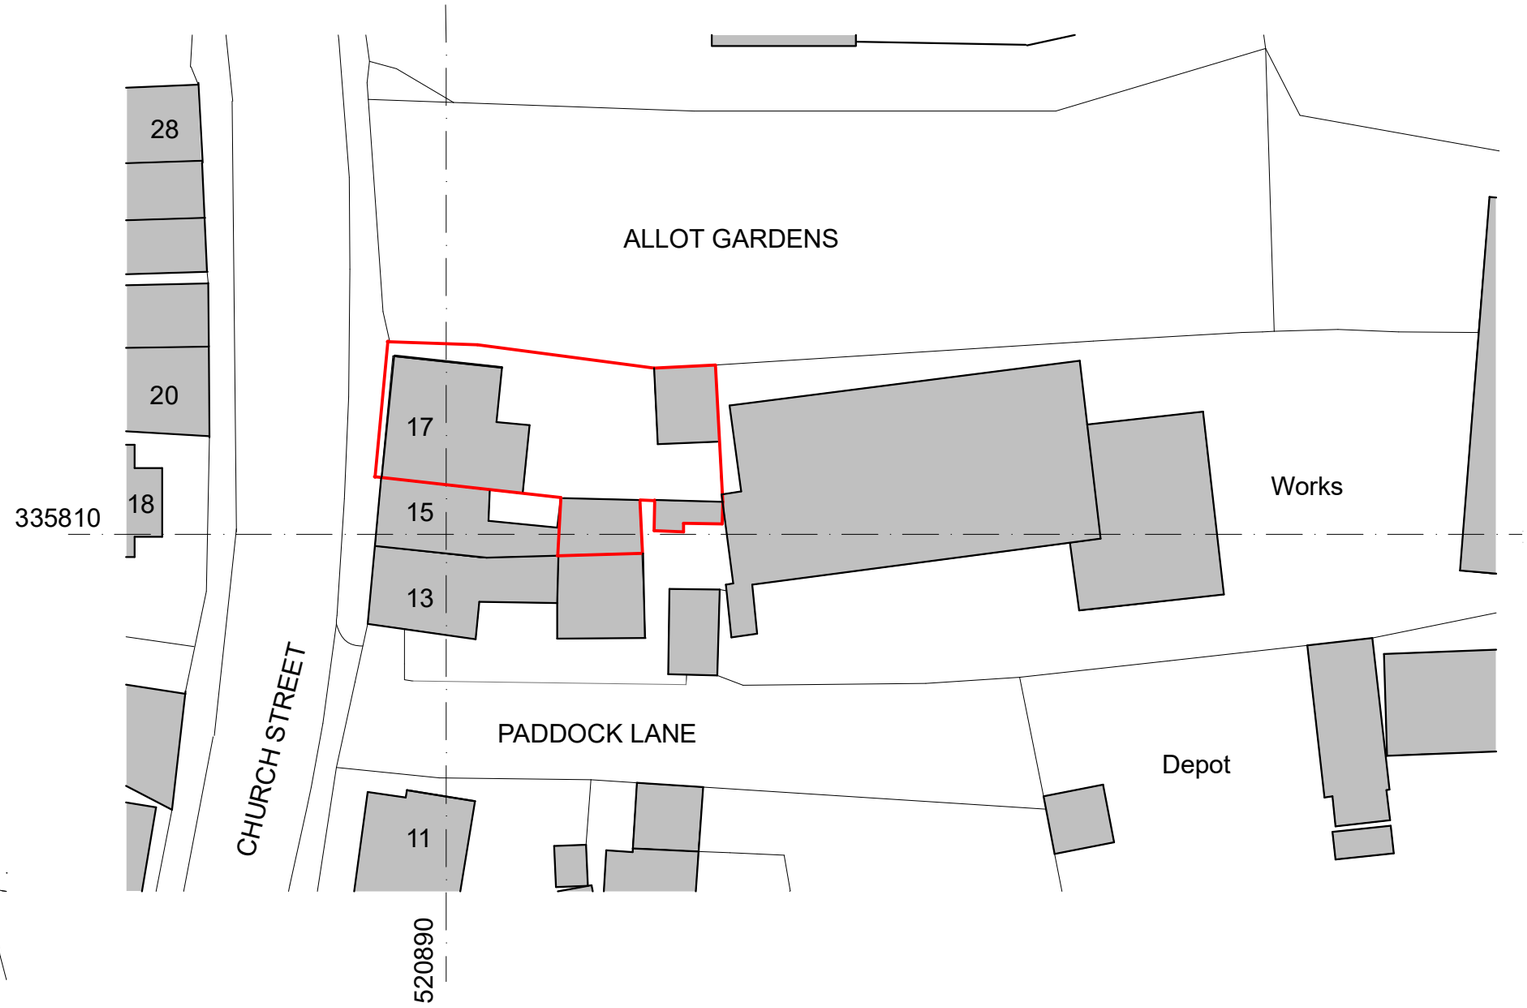

Block Plan @ Scale 1:500

0m 5m 10m 15m 20m 25m 30m

0m 5m 10m 15m 20m 25m 30m 35m 40m 45m 50m 55m 60m

Client Name	Mr and Mrs Holland-Leavens	**Project Address**	17 Church Street, Donington, Spalding, PE114UA	**Title**	Location and Block Plans	**Scale**	1:1250 / 1:500 @ A3

N

Drawing 1/6