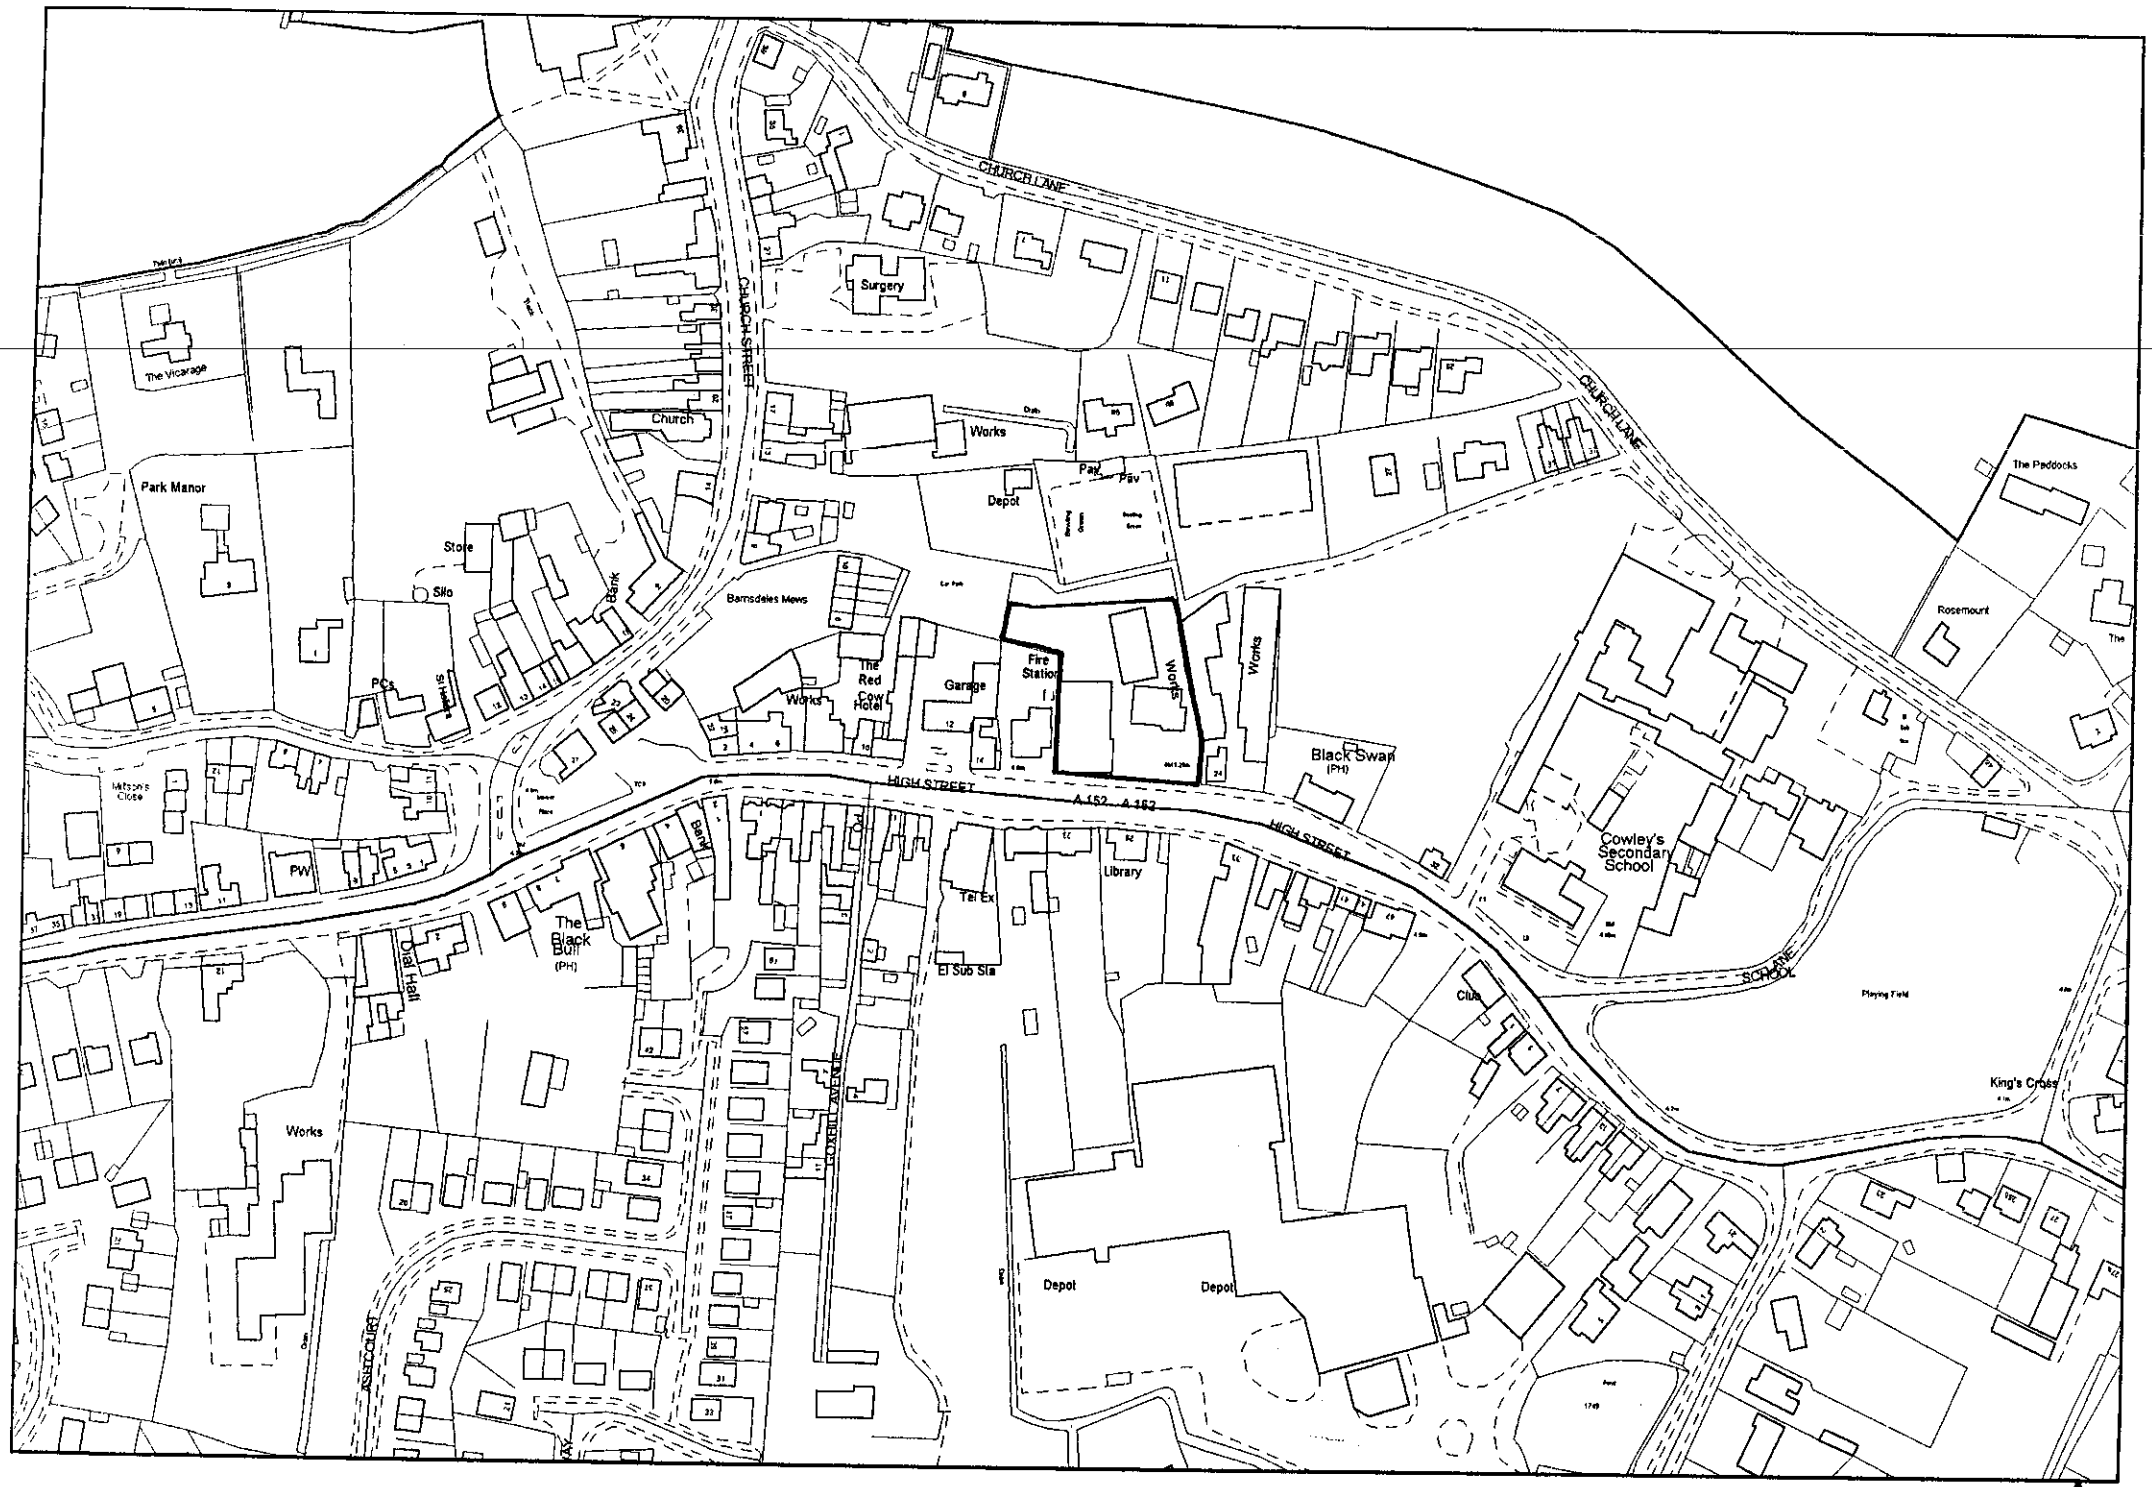


(C) Crown Copyright. South Holland District Council LA 079413


00

TF2035NE

1:2500

Scale
0 15 30 45 60 75 m

N

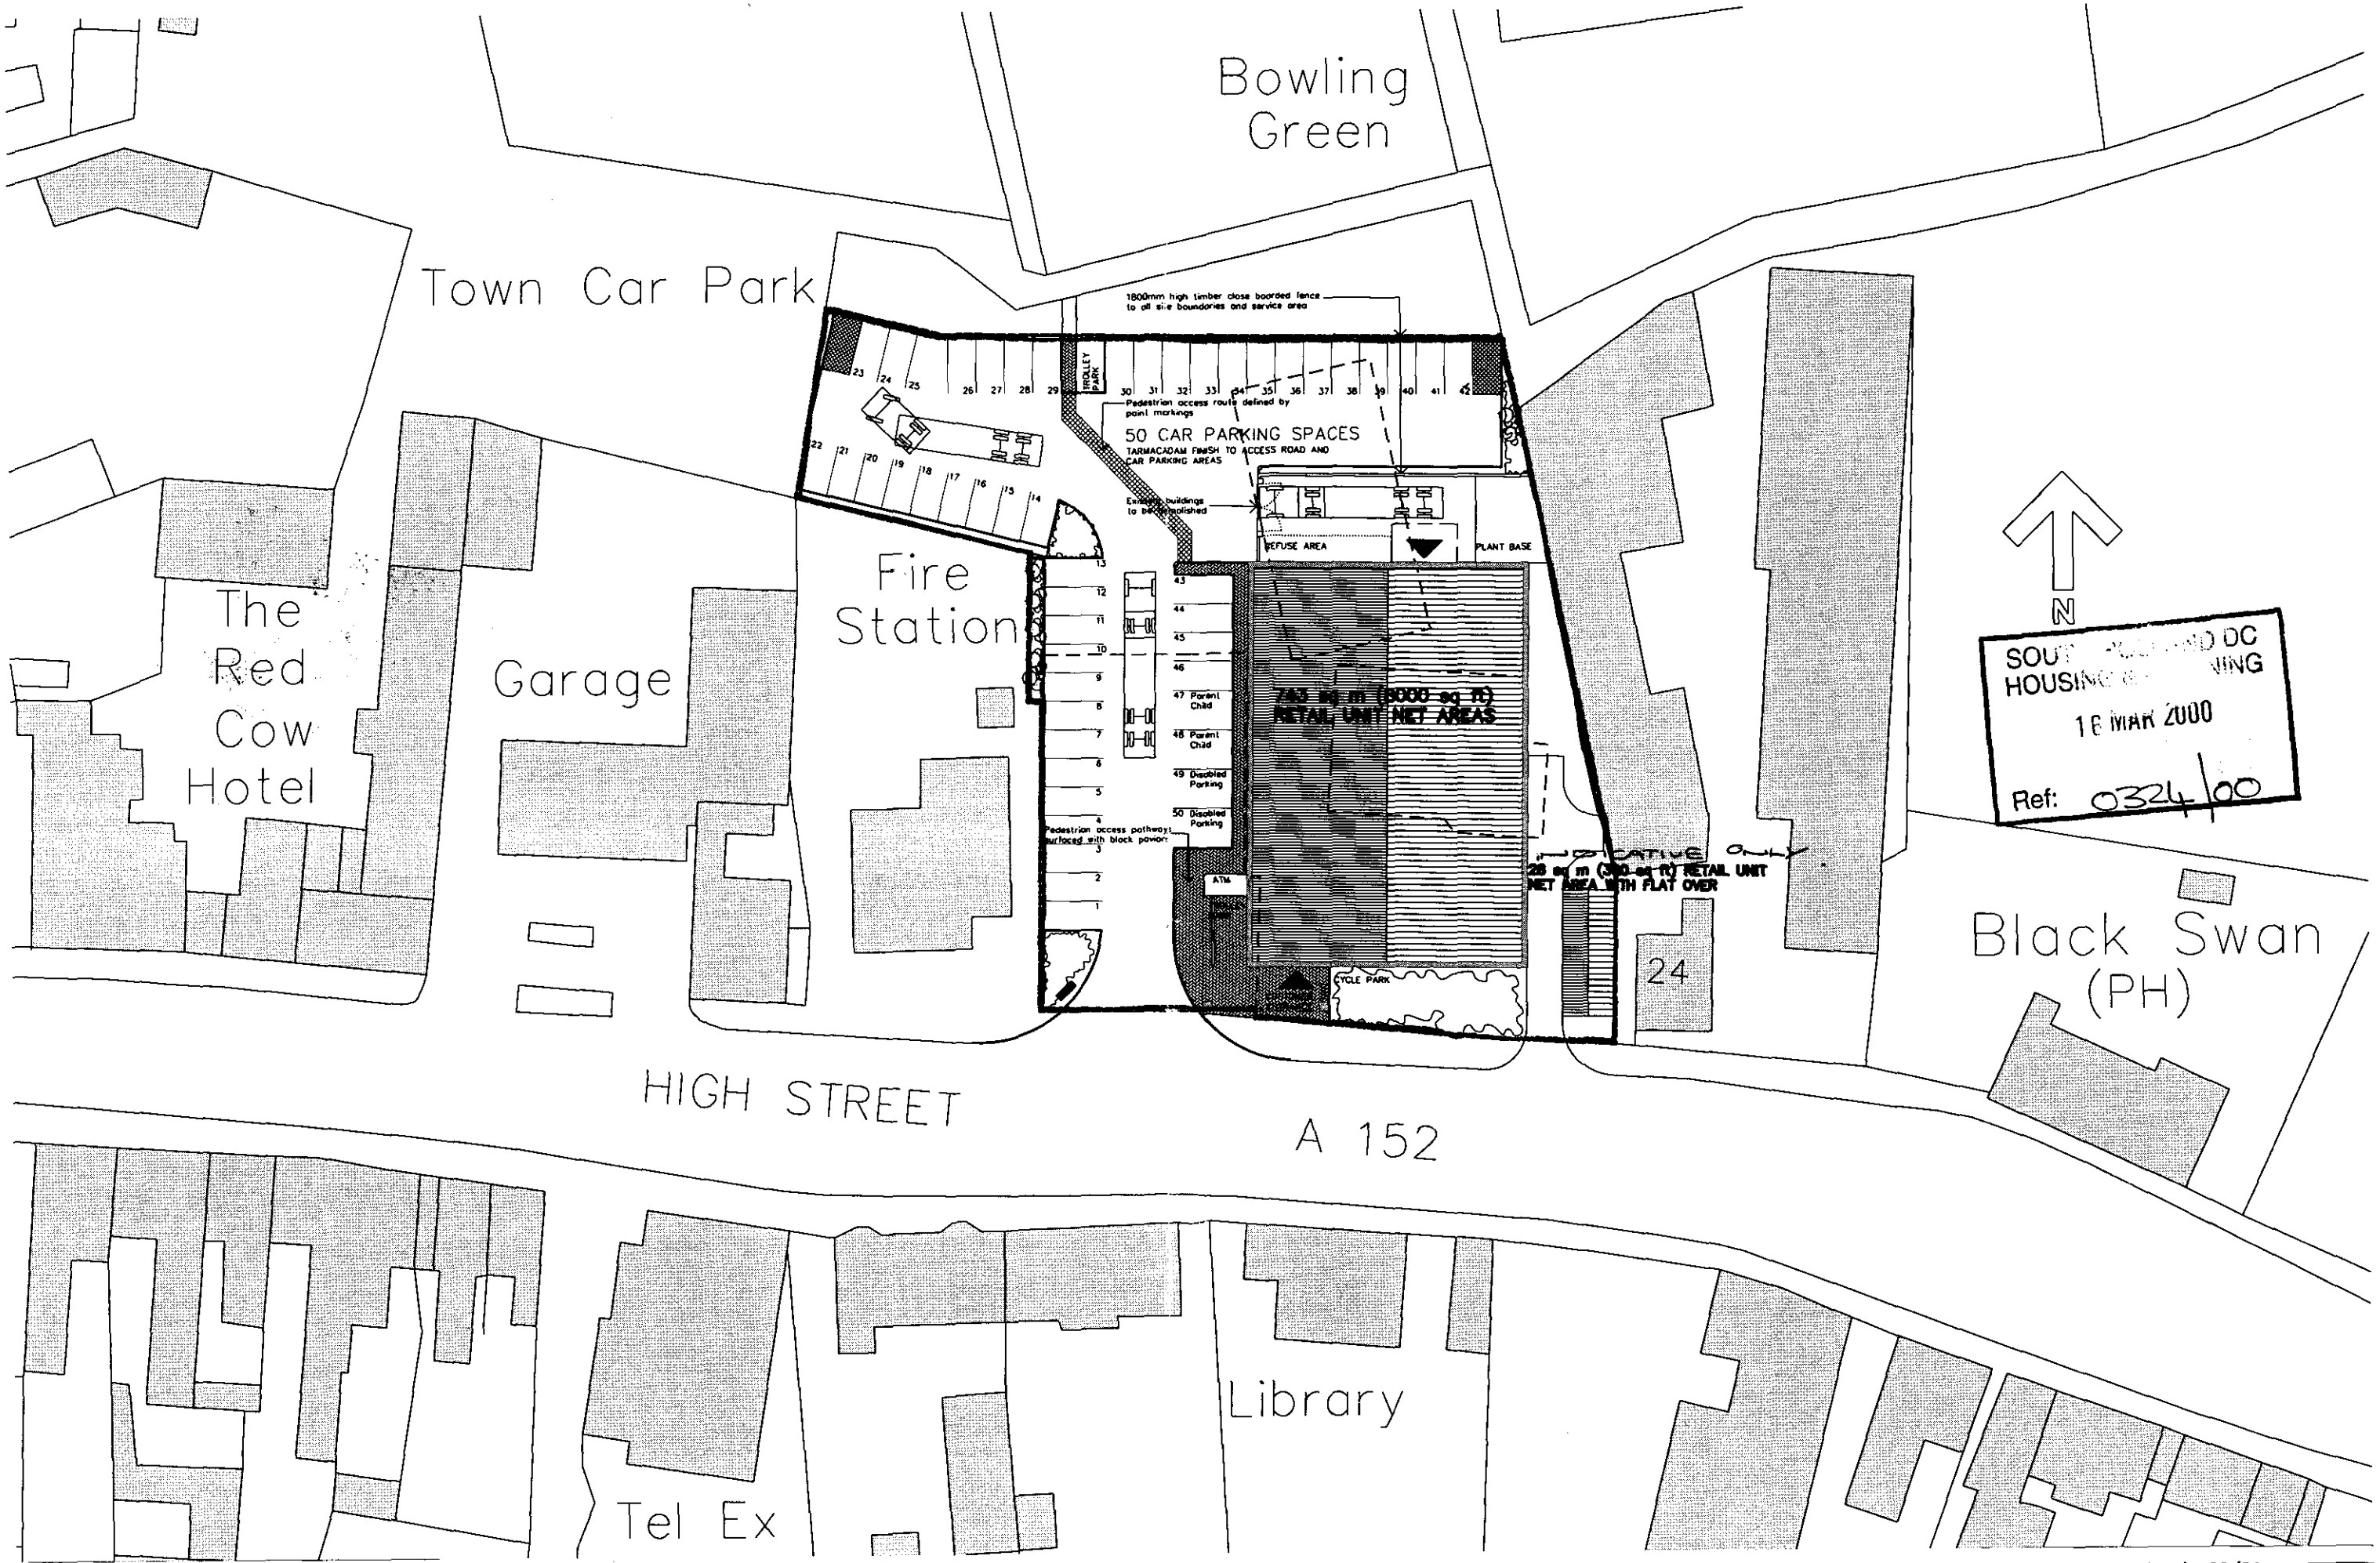

DAVID J STEWART ASSOCIATES
SOUTHLANDS, 61 HIGHTOWN ROAD, BANBURY OXFORDSHIRE OX44HS
Tel: 01295 267565 Email: djs@djsa.co.uk

PROPOSED RETAIL OUTLET

HIGH STREET, DONINGTON, LINCOLNSHIRE

SITE LAYOUT PLAN

DRAWING No. 2000/1000/P01
DATE JANUARY 2000
SCALE 1:500