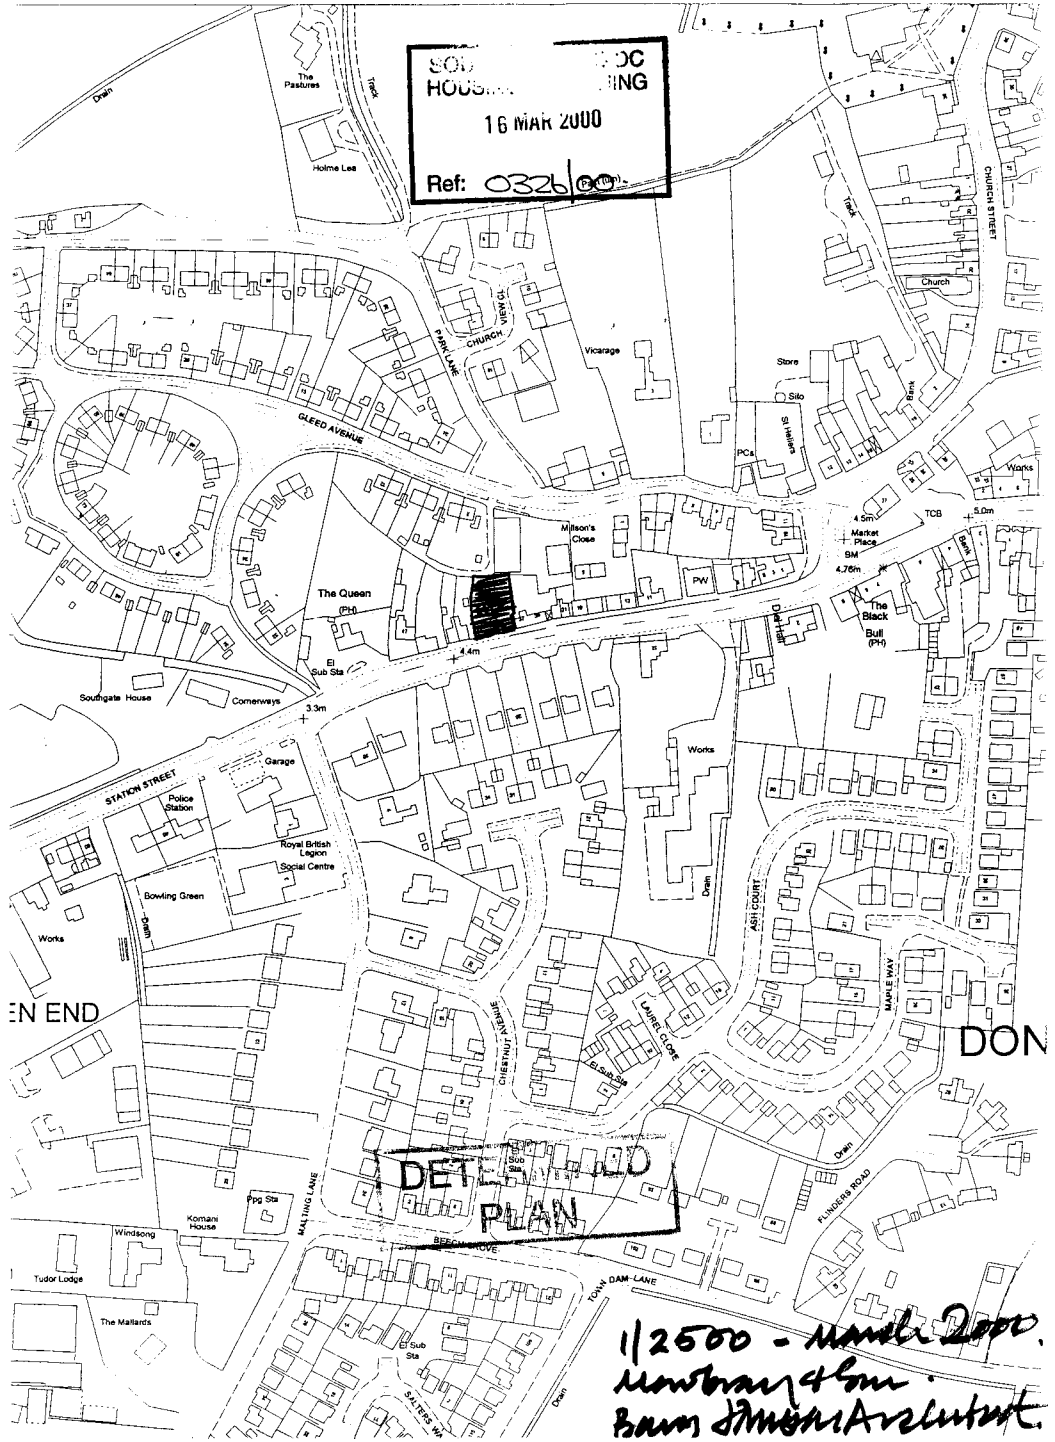


1/2500 - March 2000.
Newbury & Co.
Barn Design Architects.