

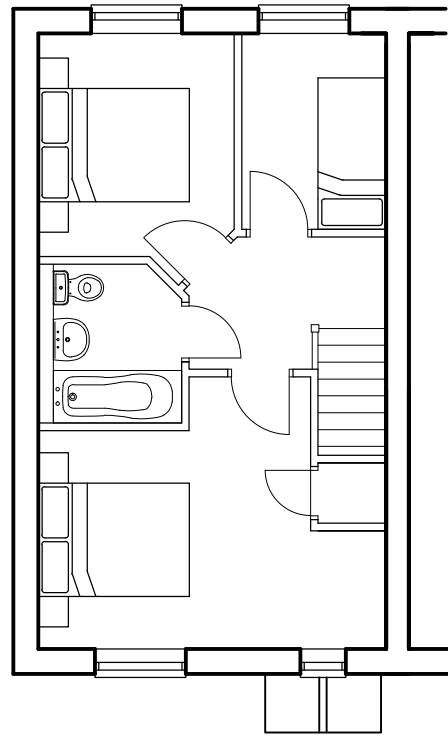


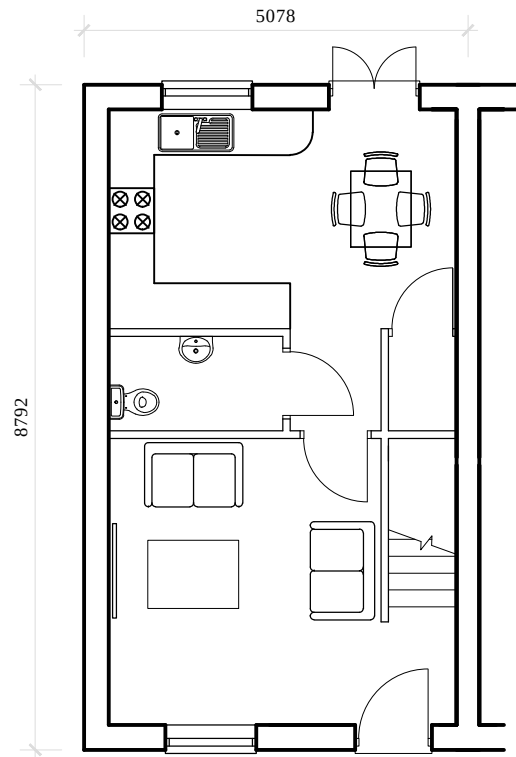

Rev.	Date	Description

Manor Farm, Fen Road, Holbeach, Lincs, PE12 8QA7
T: 01406 490590

PROJECT: ASHWOOD HOMES MASTER 2016	
HOUSE TYPE:	A902-100 (902sq ft)
DRAWING:	DESIGN SHEET
SCALE:	1:100@A3
DATE:	07.10.2016
DRAWING No:	A902-001

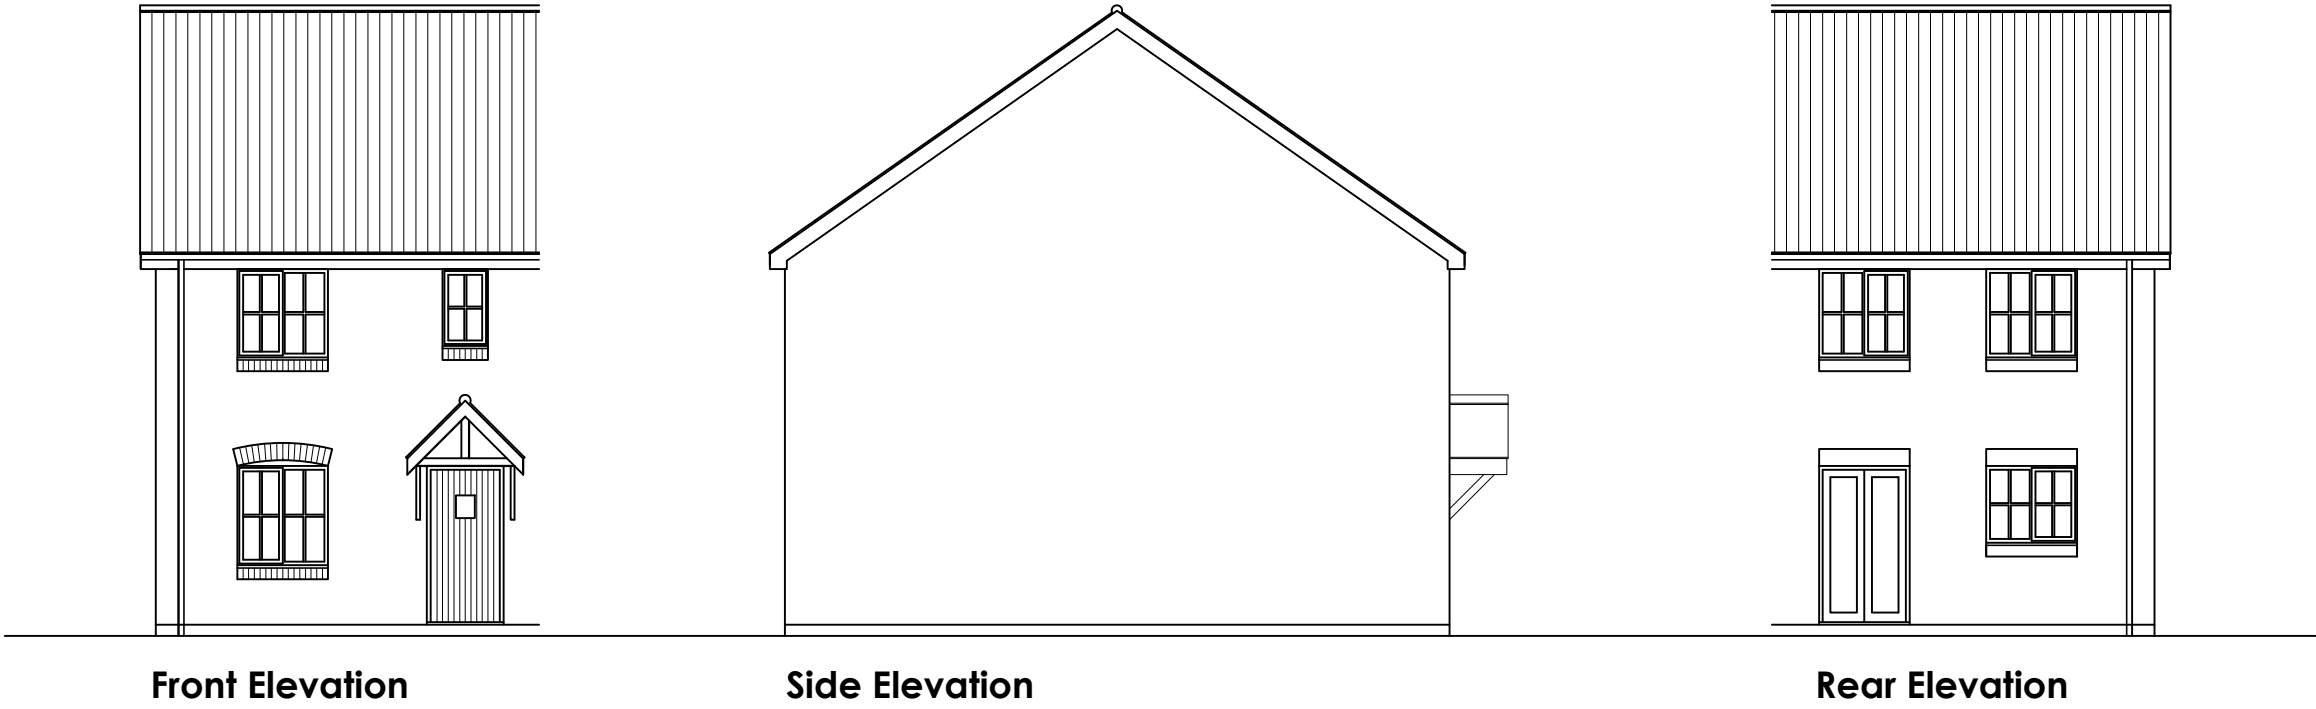