
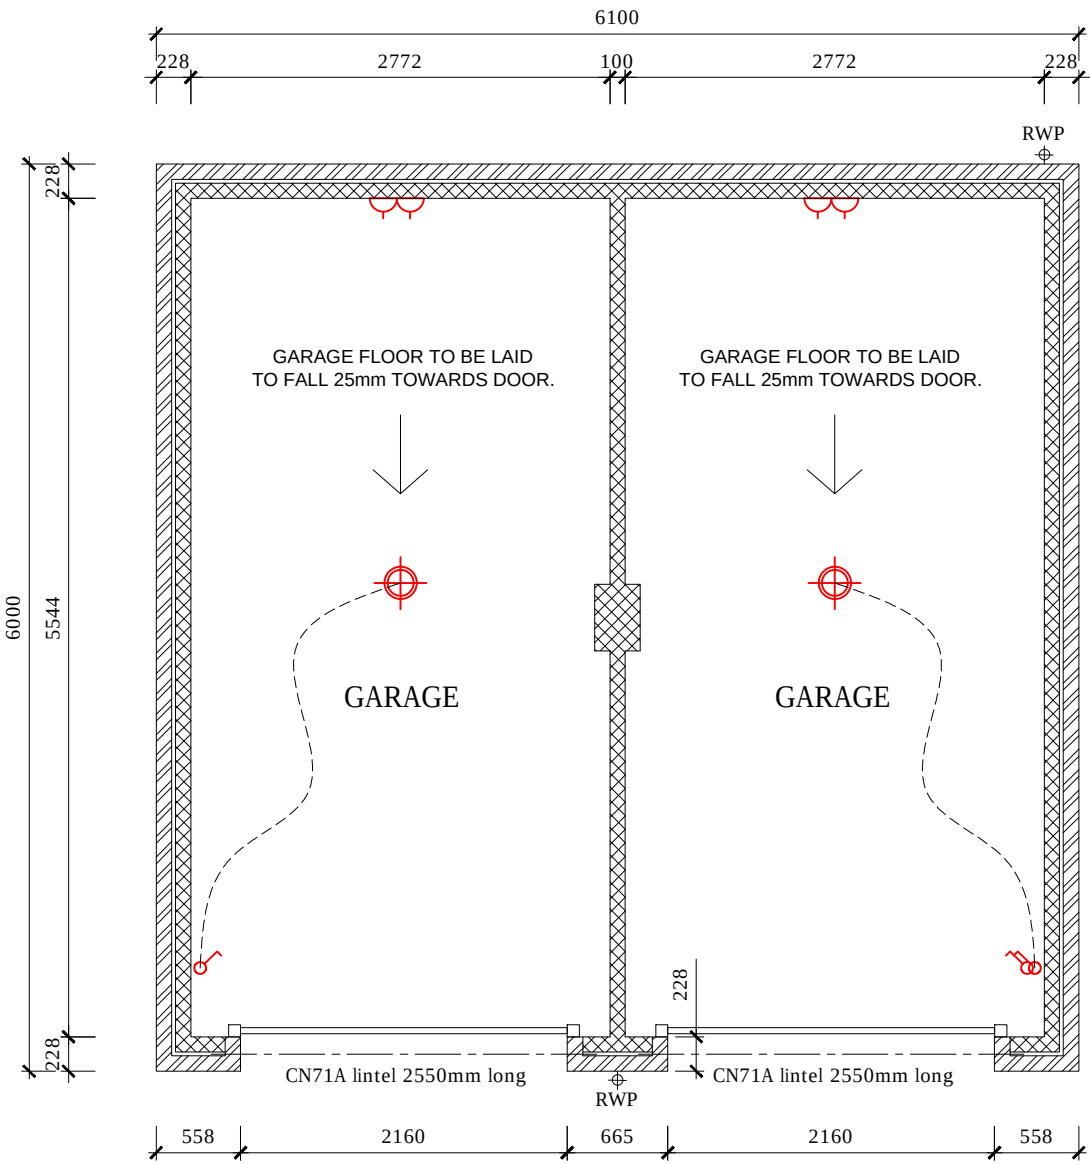


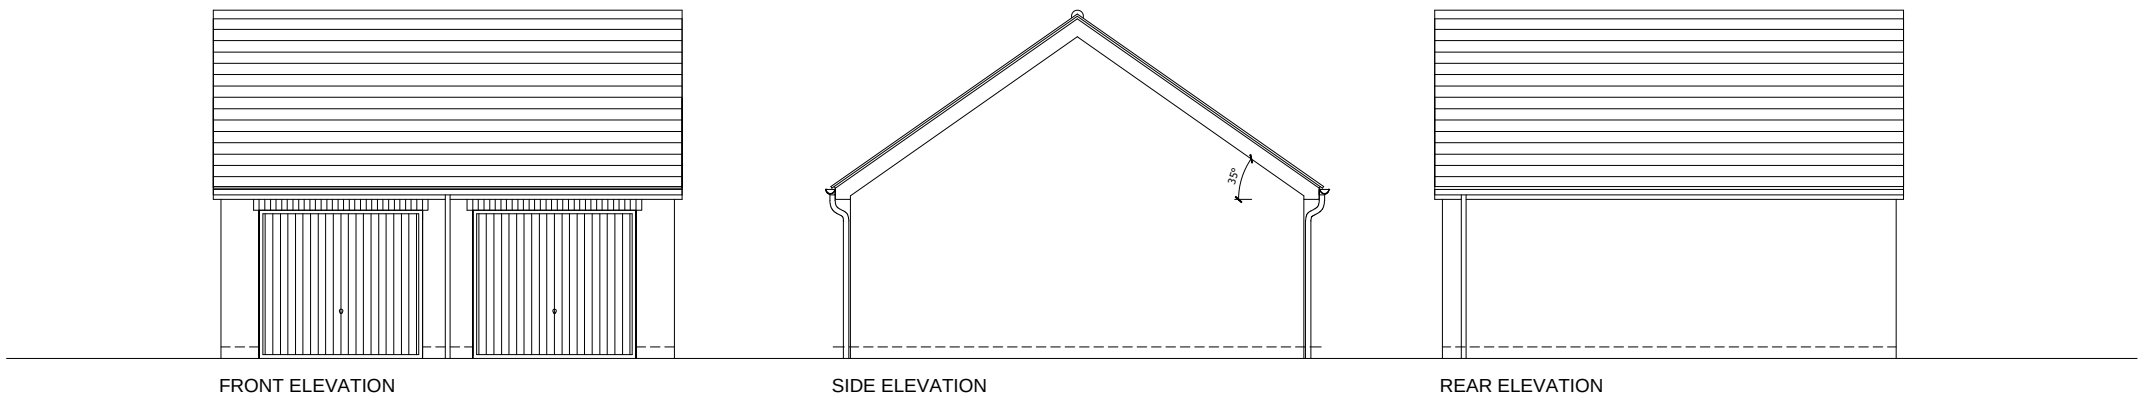

GARAGE PLAN
RWP positions dependant on roof span. See Elevations

Rev.	Date	Description

Manor Farm, Fen Road, Holbeach, Lincs, PE12 8QA7
T: 01406 490590

PROJECT:
Proposed Residential
Development at
Town Dam Lane, Donington

DRAWING:
Double Shared Garage

SCALE: 1:50/1:100@A3 DRAWN: MII
DATE: FEB.2017 REVISION: -

DRAWING No: DSG-01