



Land Registry
Official copy of
title plan

Title number **LL258569**
Ordnance Survey map reference **TF2035SE**
Scale **1:2500**
Administrative area **Lincolnshire : South
Holland**

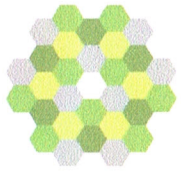

©Crown Copyright. Produced by Land Registry. Reproduction in whole or in part is prohibited without the prior written permission of Ordnance Survey. Licence Number 100026316.

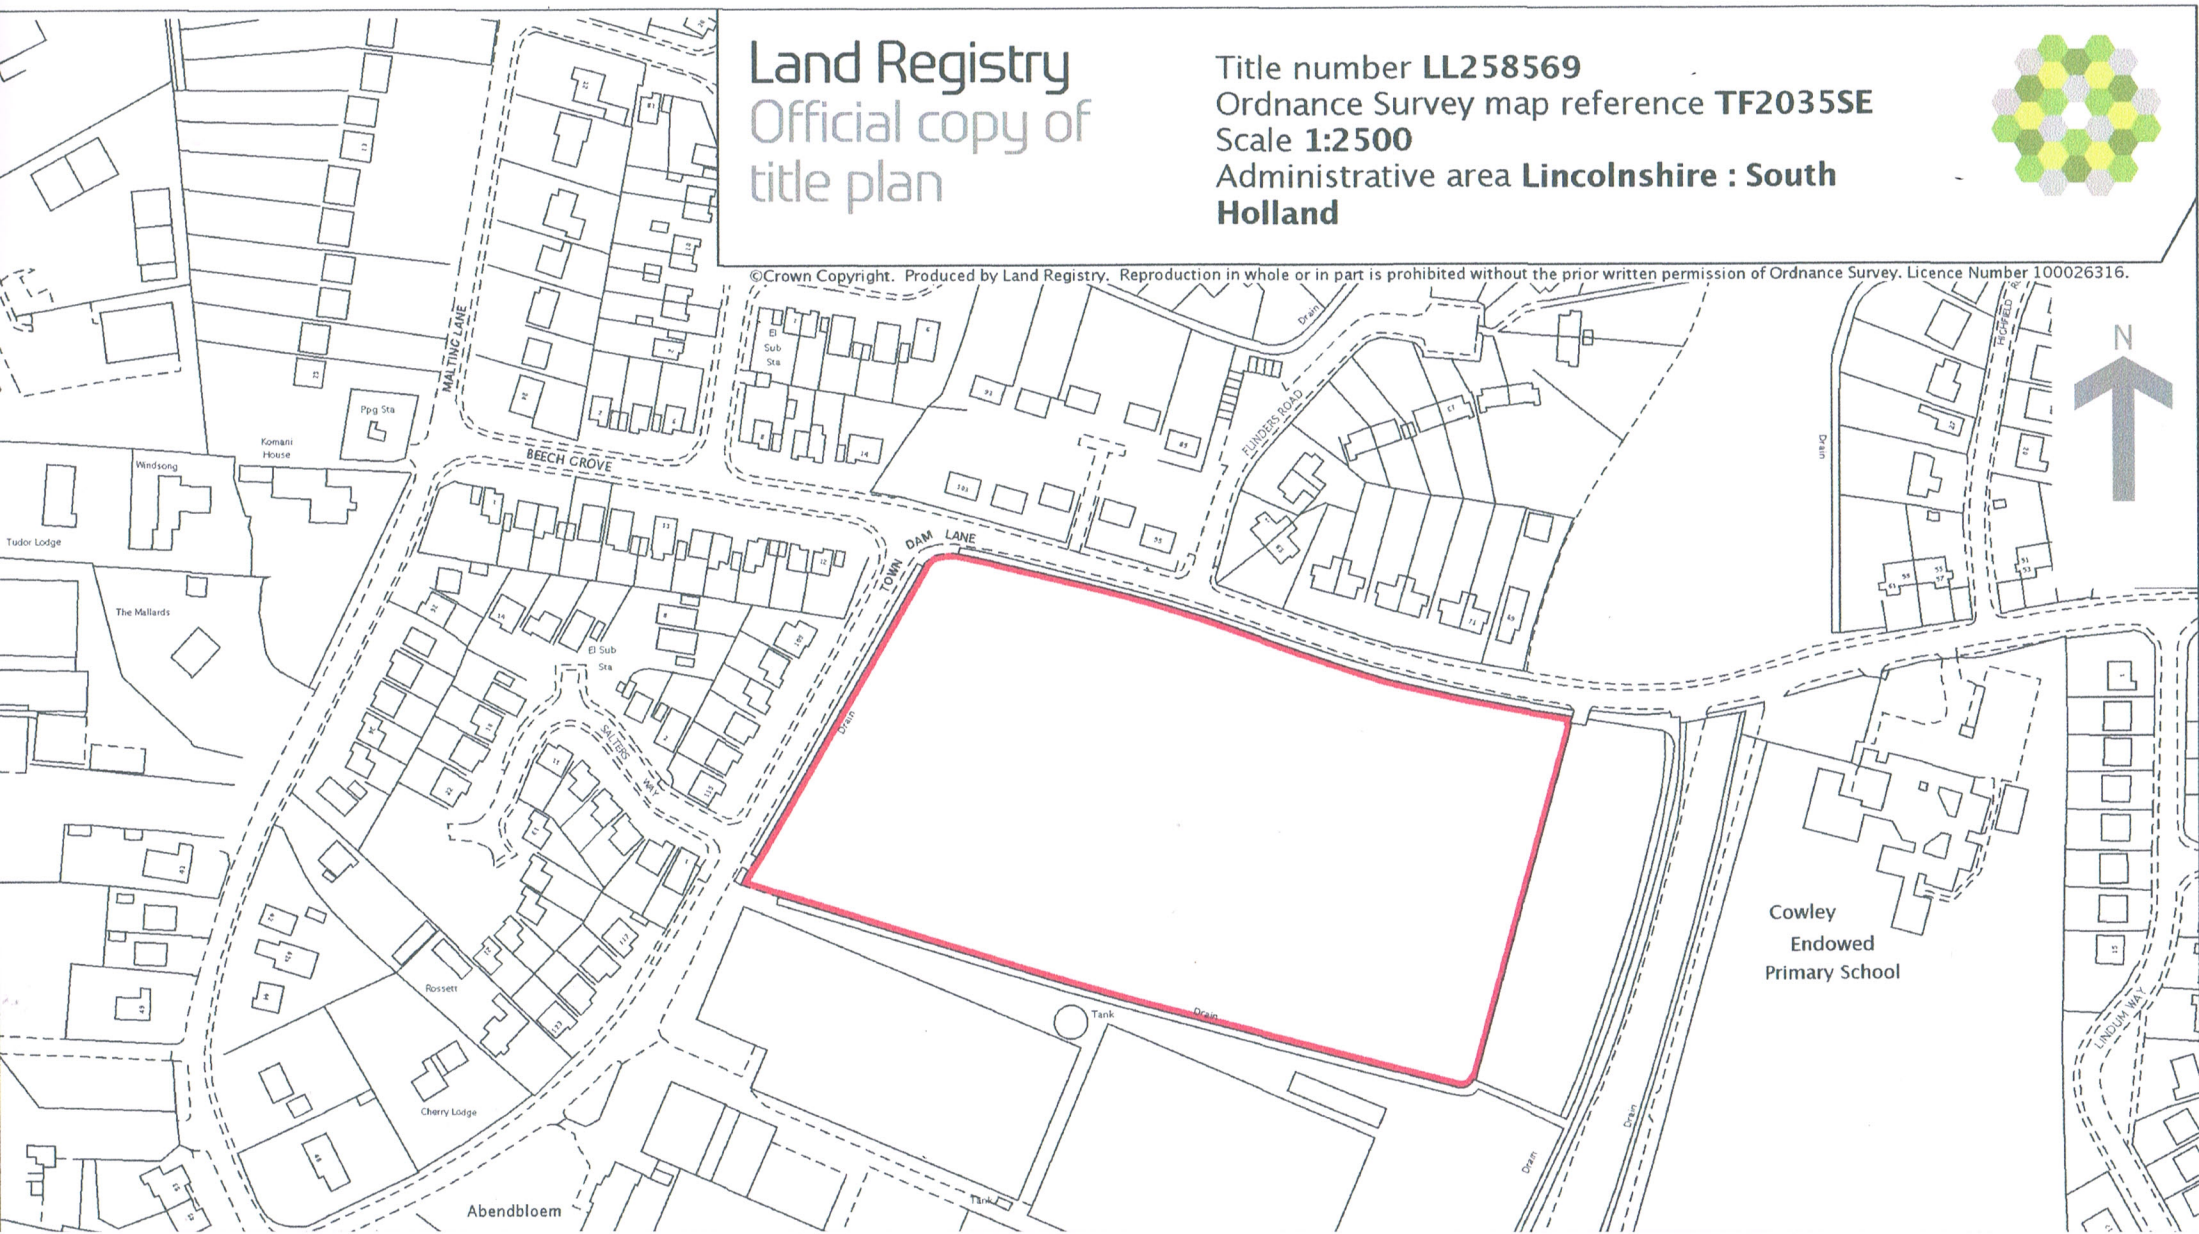

Cowley
Endowed
Primary School

SITE LOCATION PLAN

TOWN DAM LANE, DONINGTON, LINCOLNSHIRE

MARCH 2017



45 York Road
Wollaston
Northamptonshire
NN29 7SG
T: 01933 666130
E: natalie@nkwdesign.co.uk