


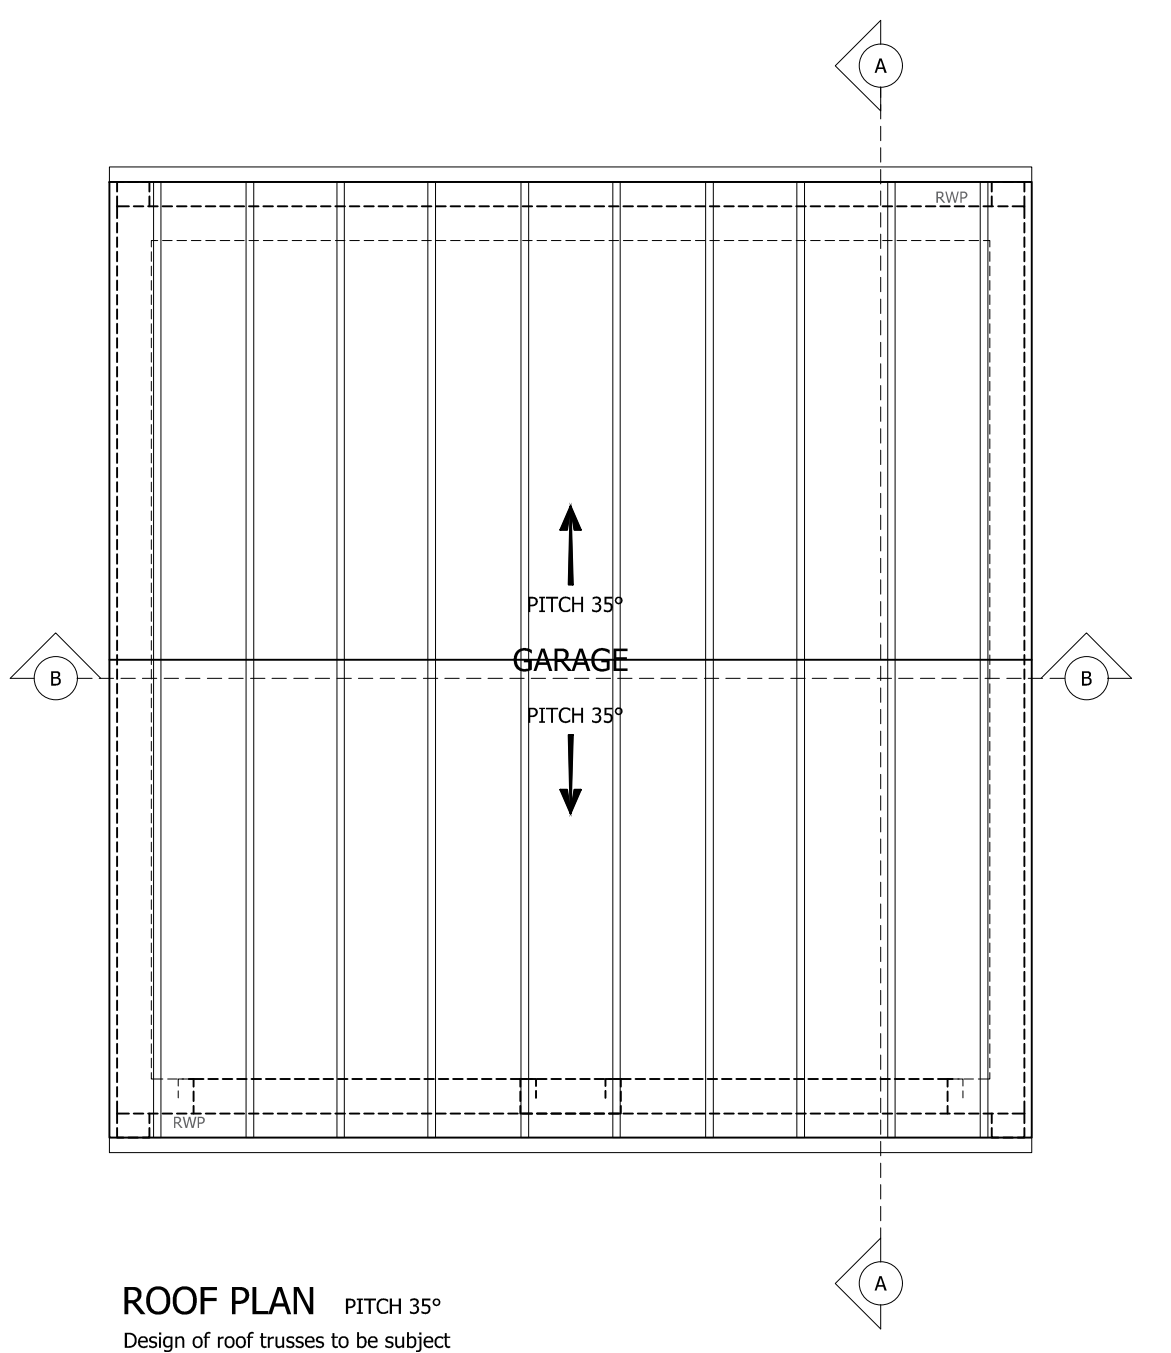
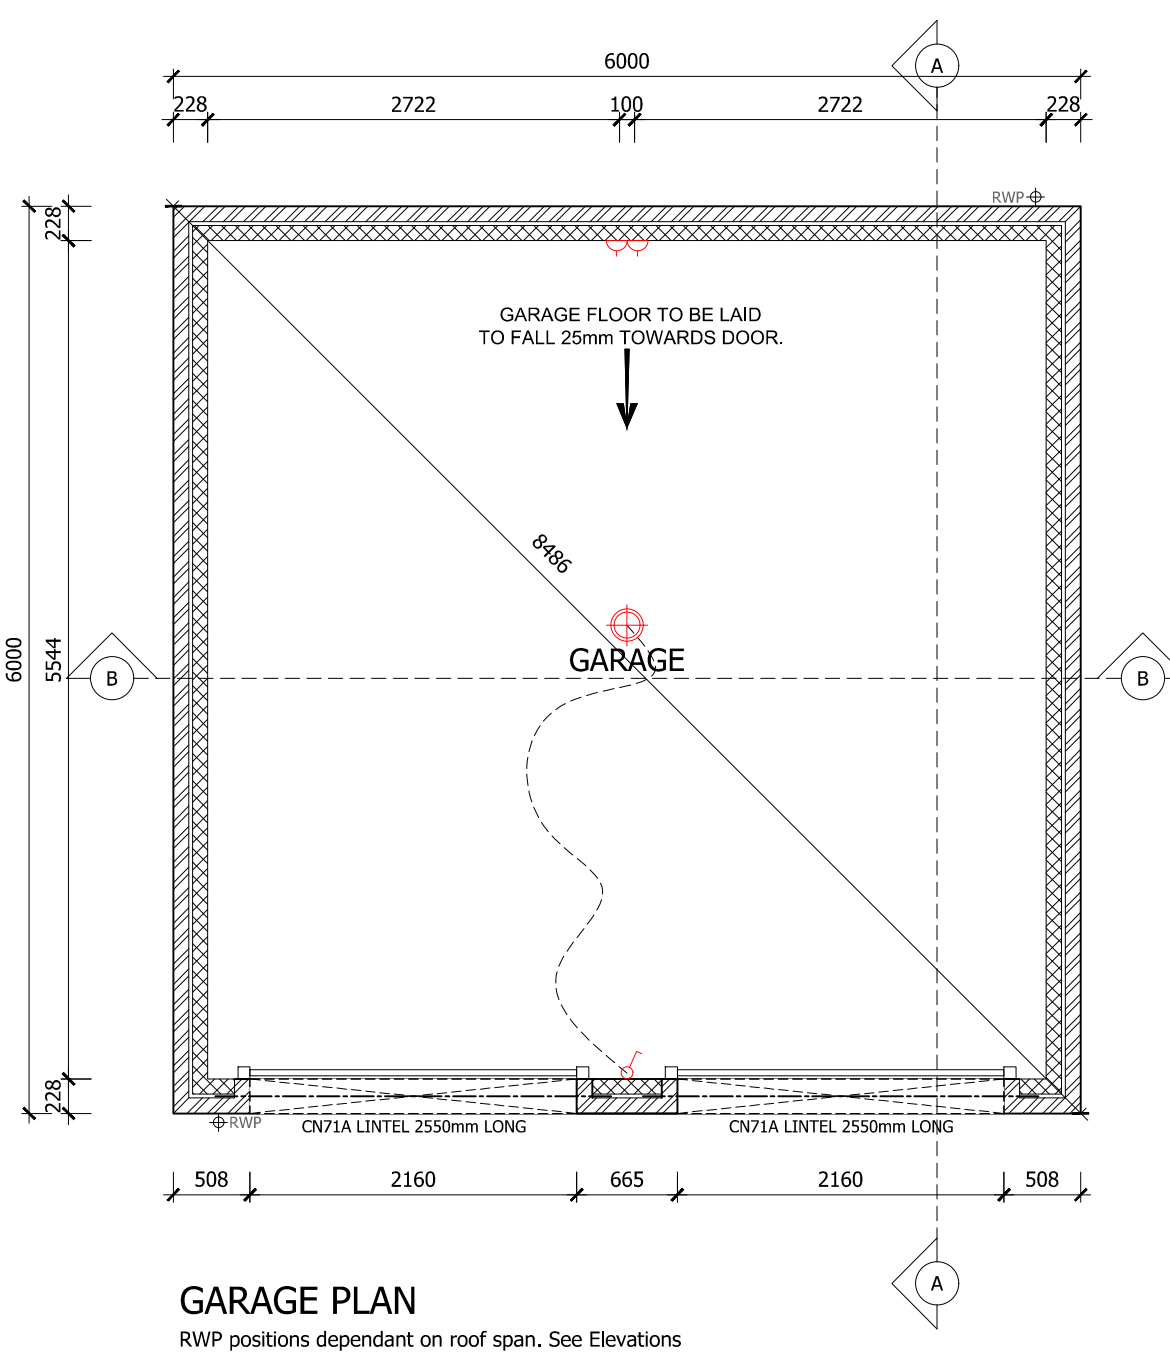
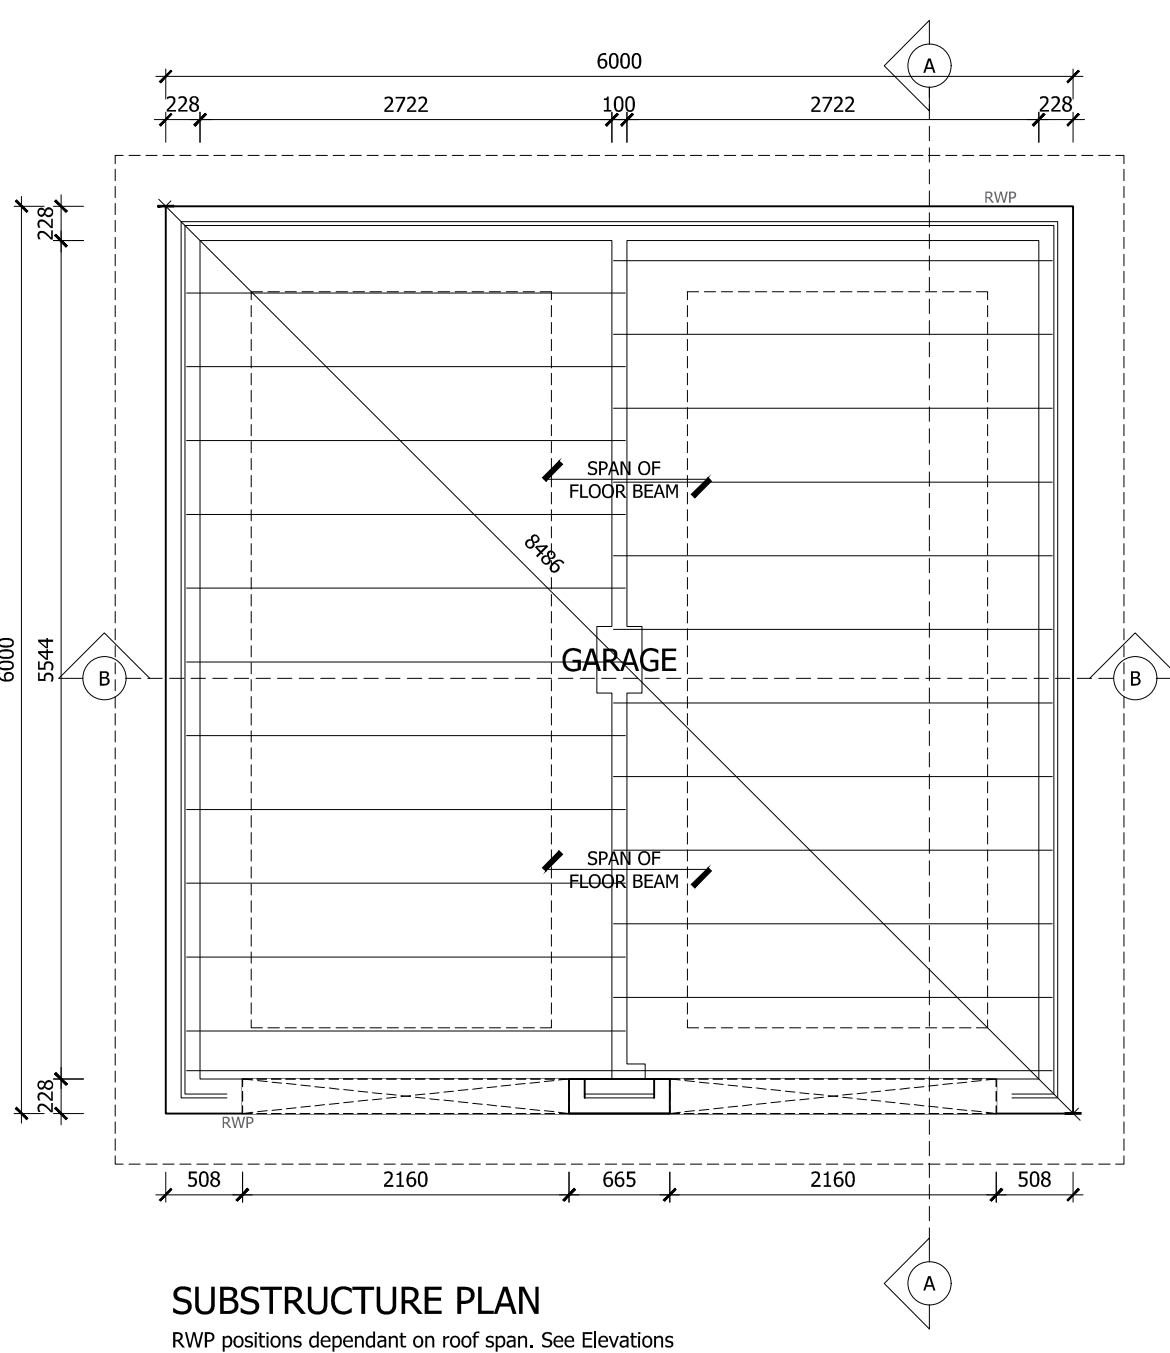
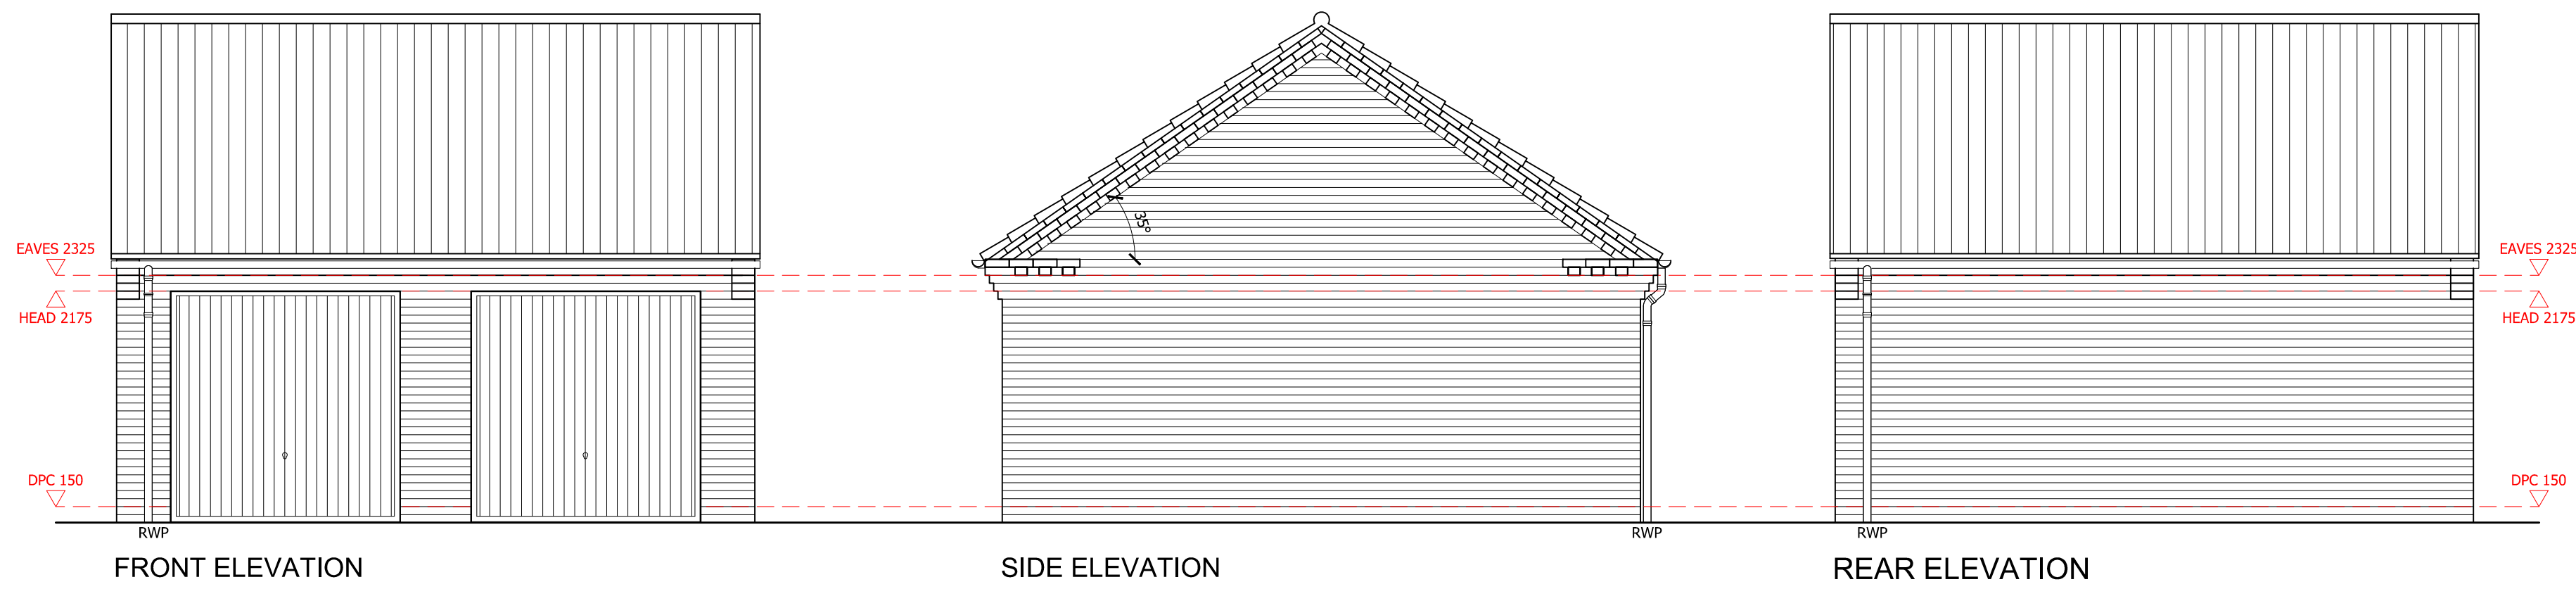
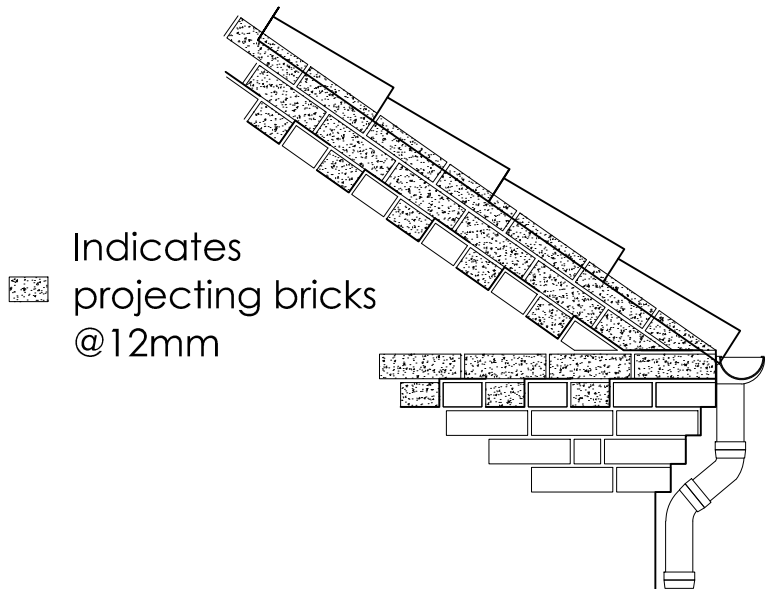


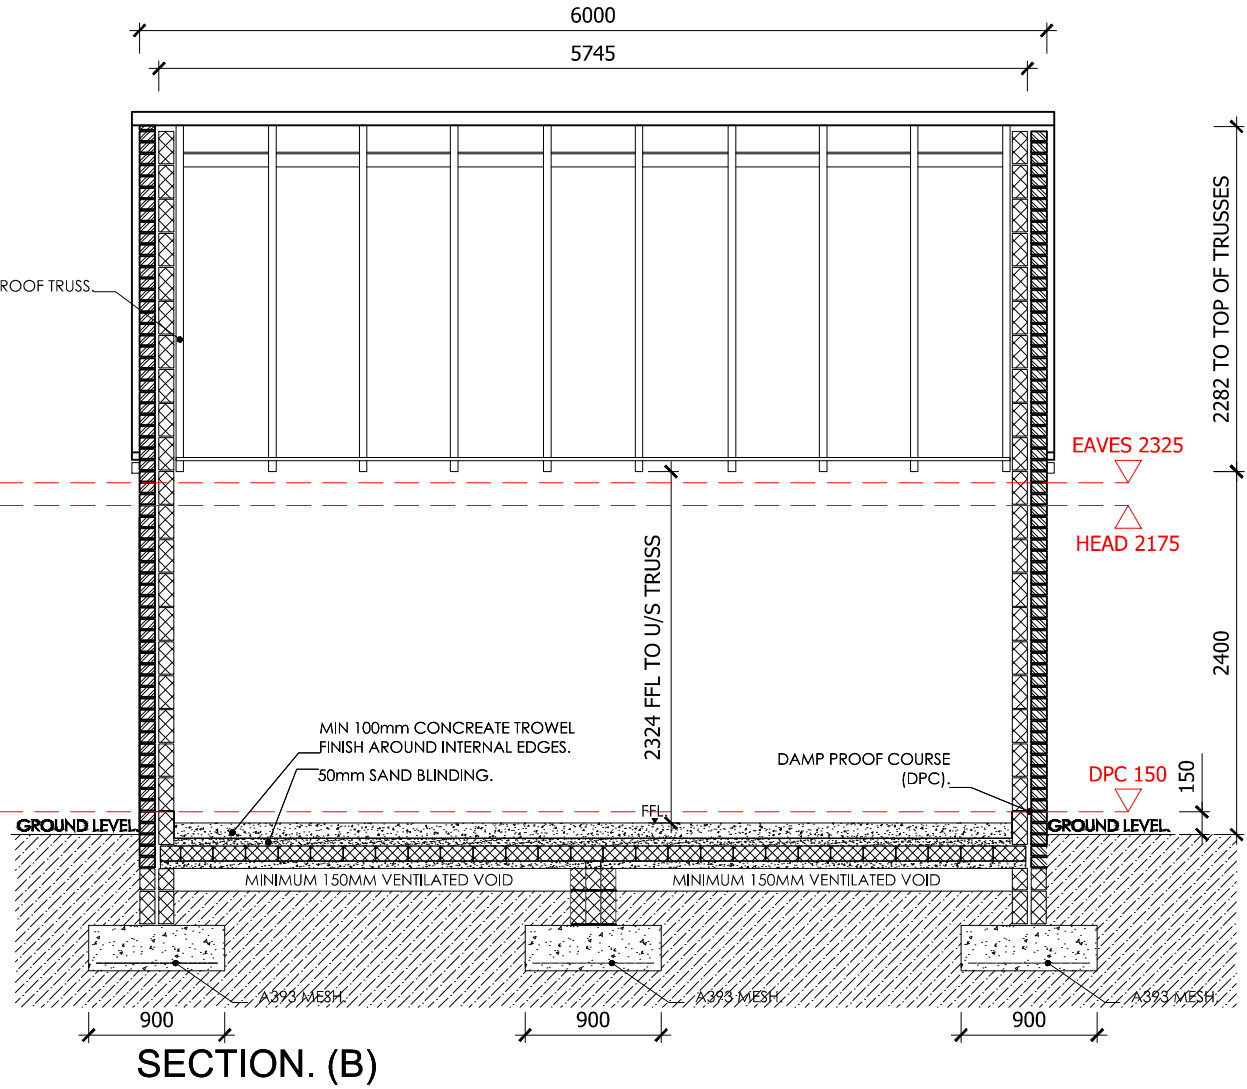

BRICK DETAIL FOR SETTING OUT

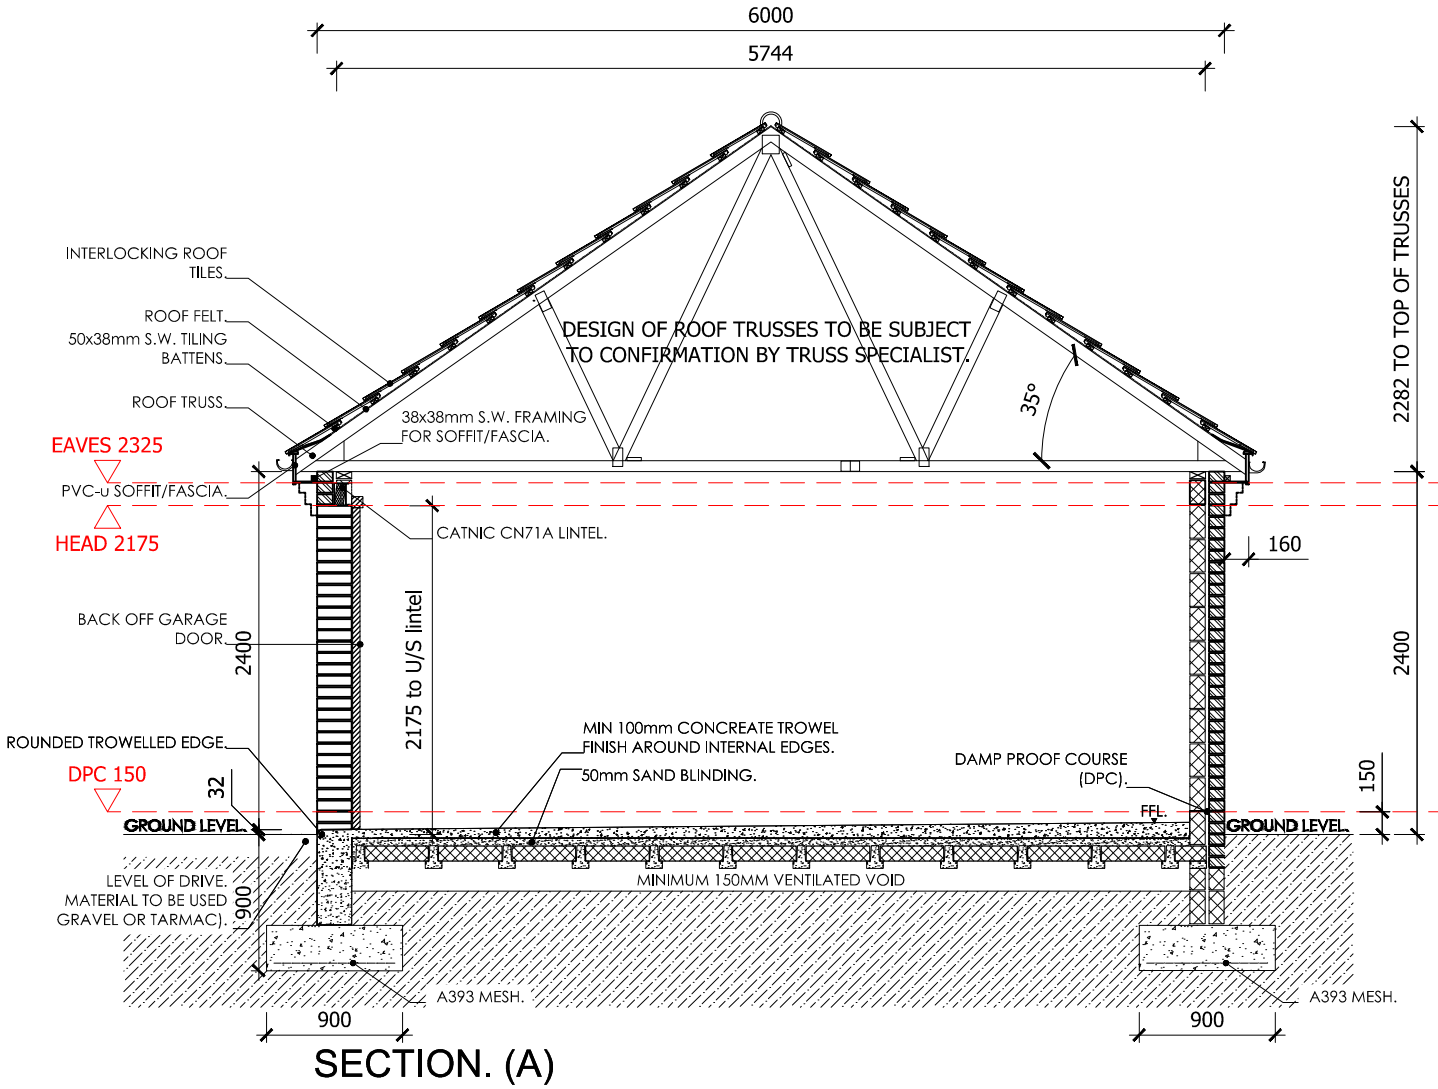

WALL LEGEND

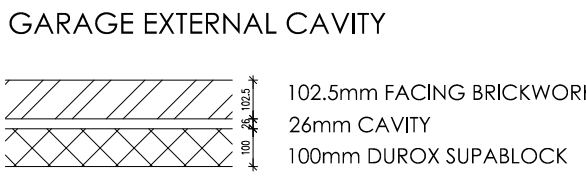

ASSOCIATED PLOTS :
1, 6, 8, 15, 38, 39, 40, 41, 42, 43,
44, 45, 46, 47, 50, 51, 52, 55, 56,
86, 96, 97, 99, 104, 105, 106, 107,
108, 110, 113, 114, 115, 116, 134,
135, 136

REV	DATE	DESCRIPTION



ASHWOOD
HOMES

1 Goodison Road, Lincs Gateway Business Park,
Spalding, Lincs, PE12 6FY T: 01406 490590

PROJECT:
PROPOSED RESIDENTIAL DEVELOPMENT AT
TOWN DAM LANE
DONNINGTON (PH 2)

DRAWING TITLE:
DOUBLE GARAGE

SCALE: 1:50 @ A1 DATE: 10.03.2020

DRAWN: JF REV: -

DRAWING No:
19.0 - DG - 001