


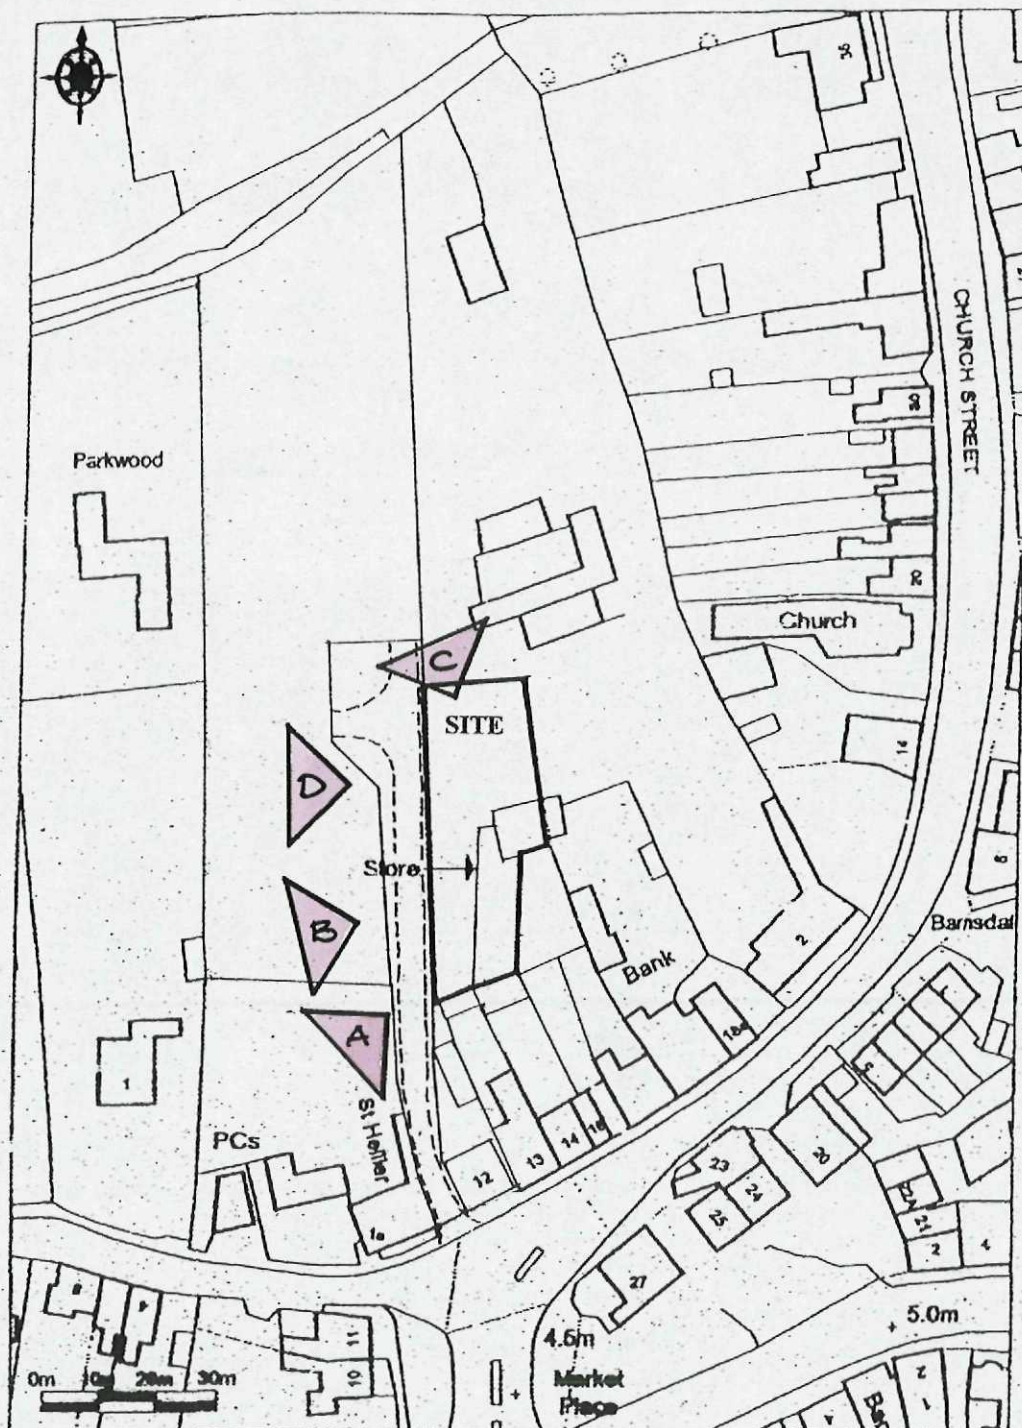

Promap

Ordnance Survey © Crown Copyright 2013. All rights reserved.
Licence number 1000279412, Printed Scale - 1:1250

JYL.NCI.K1L20-12

Project

**PROPOSED BUILDING PLOT AT REAR
OF 12 MARKET PLACE, DONINGTON,
SPALDING.**

PHOTOGRAPH LOCATION PLAN

ALAN HORNSBY

ARCHITECTURAL SERVICES LTD

"Little Acre"

35 Peak Hill, Cowbit,
Spalding, Lincs. PE12 6AW
Tel. Holbeach (01406) 380591

Client **THE EXECUTORS OF T W KILBY
DECEASED, C/O R LONGSTAFF & CO**

Scale 1:1250
Date April 2015

Drg. no. 15/03/05



A



B



C



D