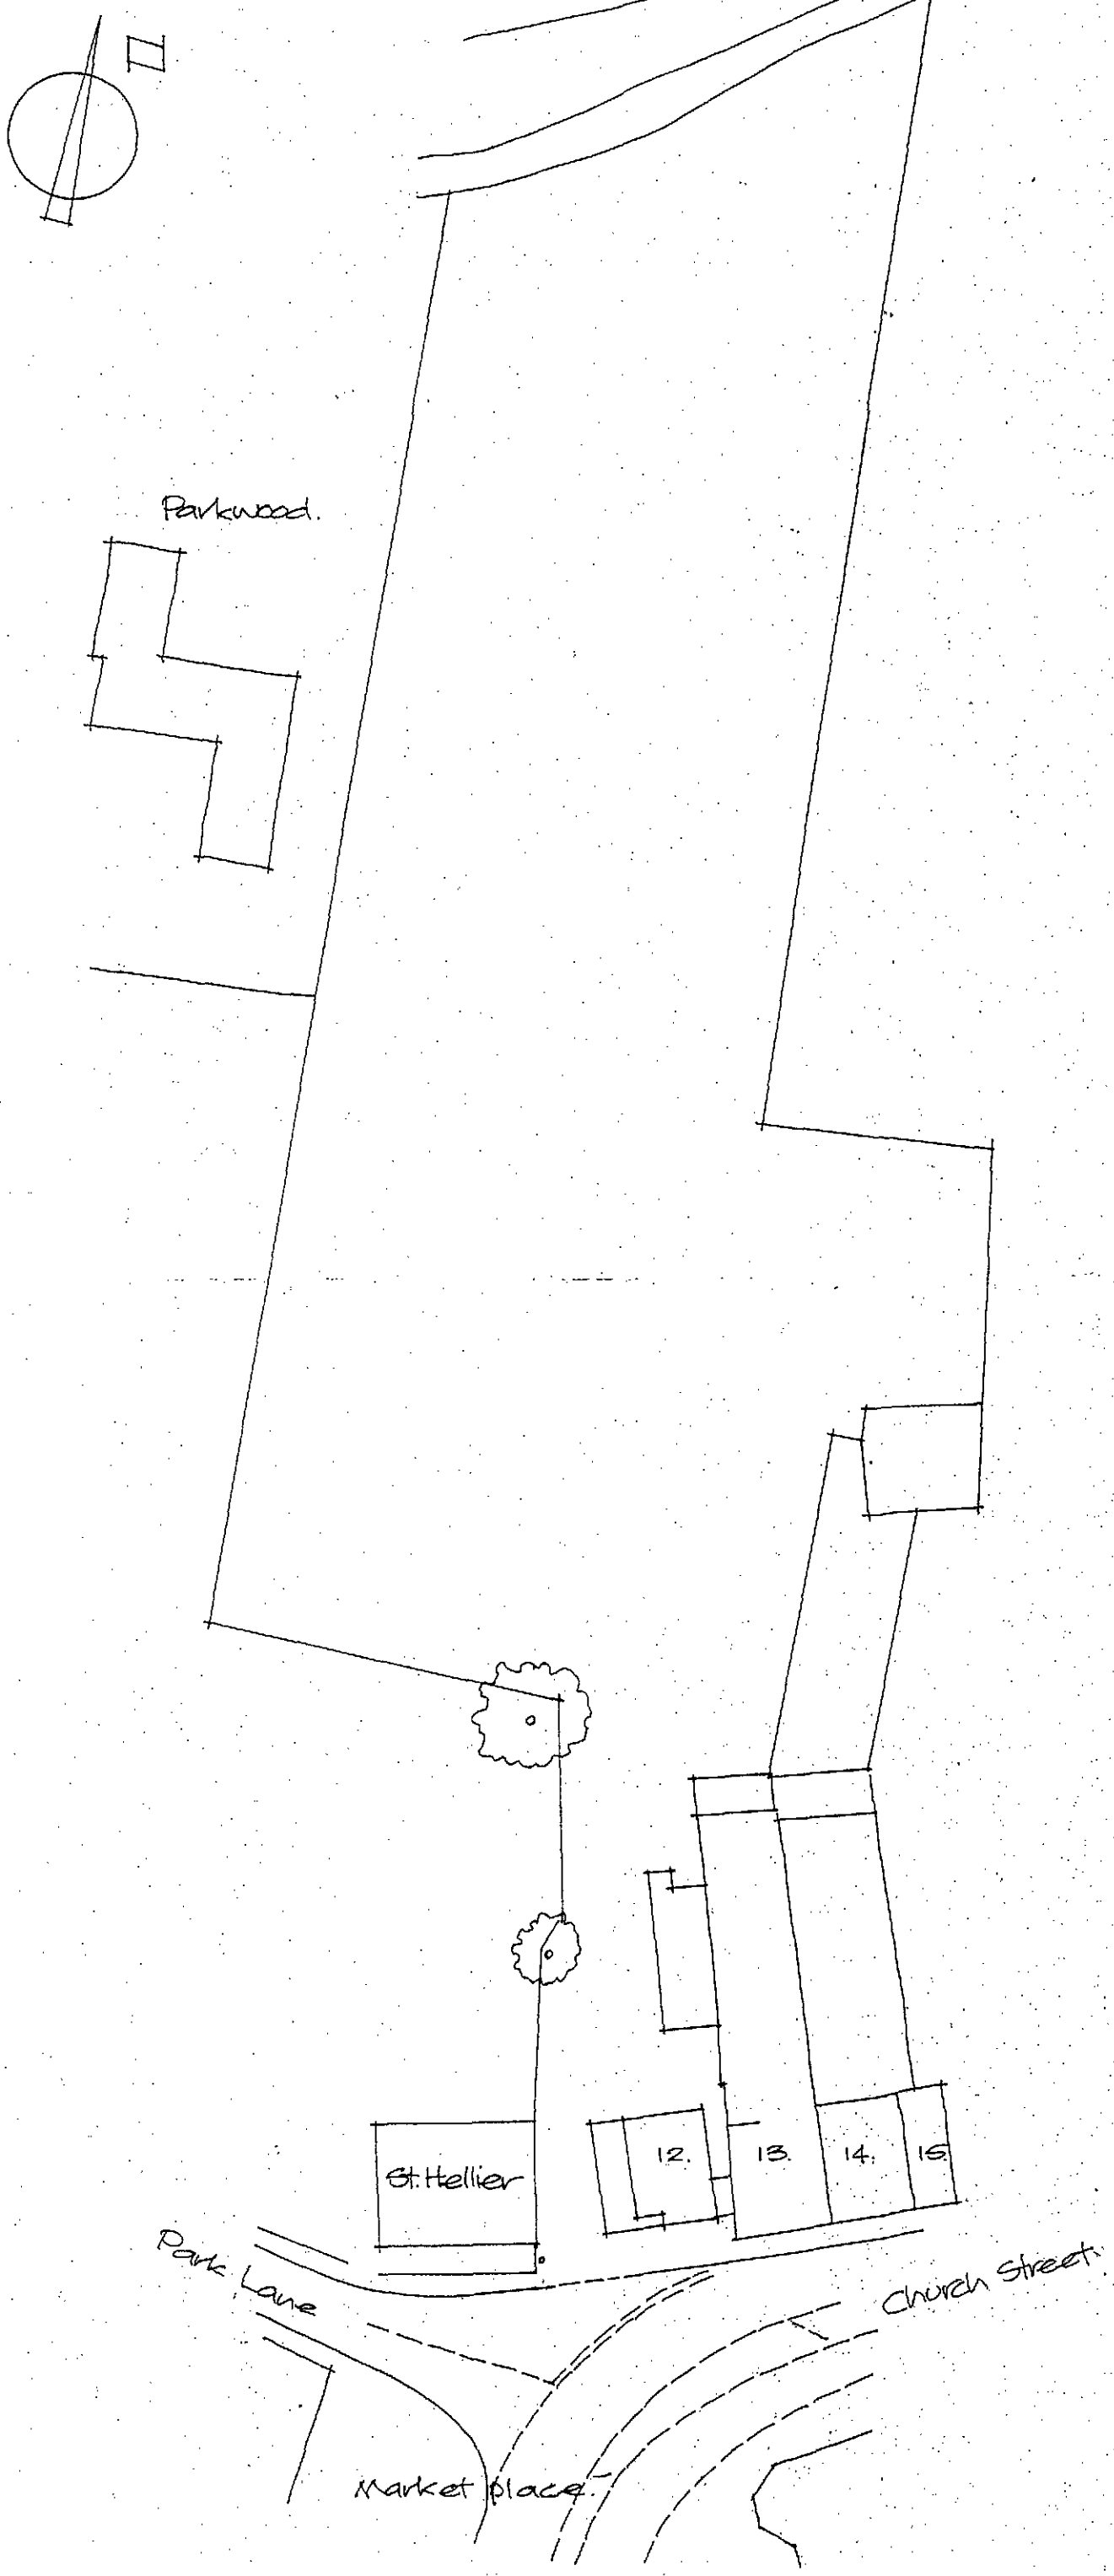


Project
PROPOSED BUILDING PLOT AT REAR OF 12 MARKET PLACE, DONINGTON, SPALDING.
LAYOUT OF SITE AS EXISTING

Client
THE EXECUTORS OF T W KILBY DECEASED,
C/O R LONGSTAFF & CO

ALAN HORNSBY
ARCHITECTURAL SERVICES
"Little Acre"
35 Peak Hill, Cowbit,
Spalding, Lincs. PE12 6AW
Tel. Holbeach (01406) 380591

Scale 1:500 Drg. no. 15/03/06
Date April 2015