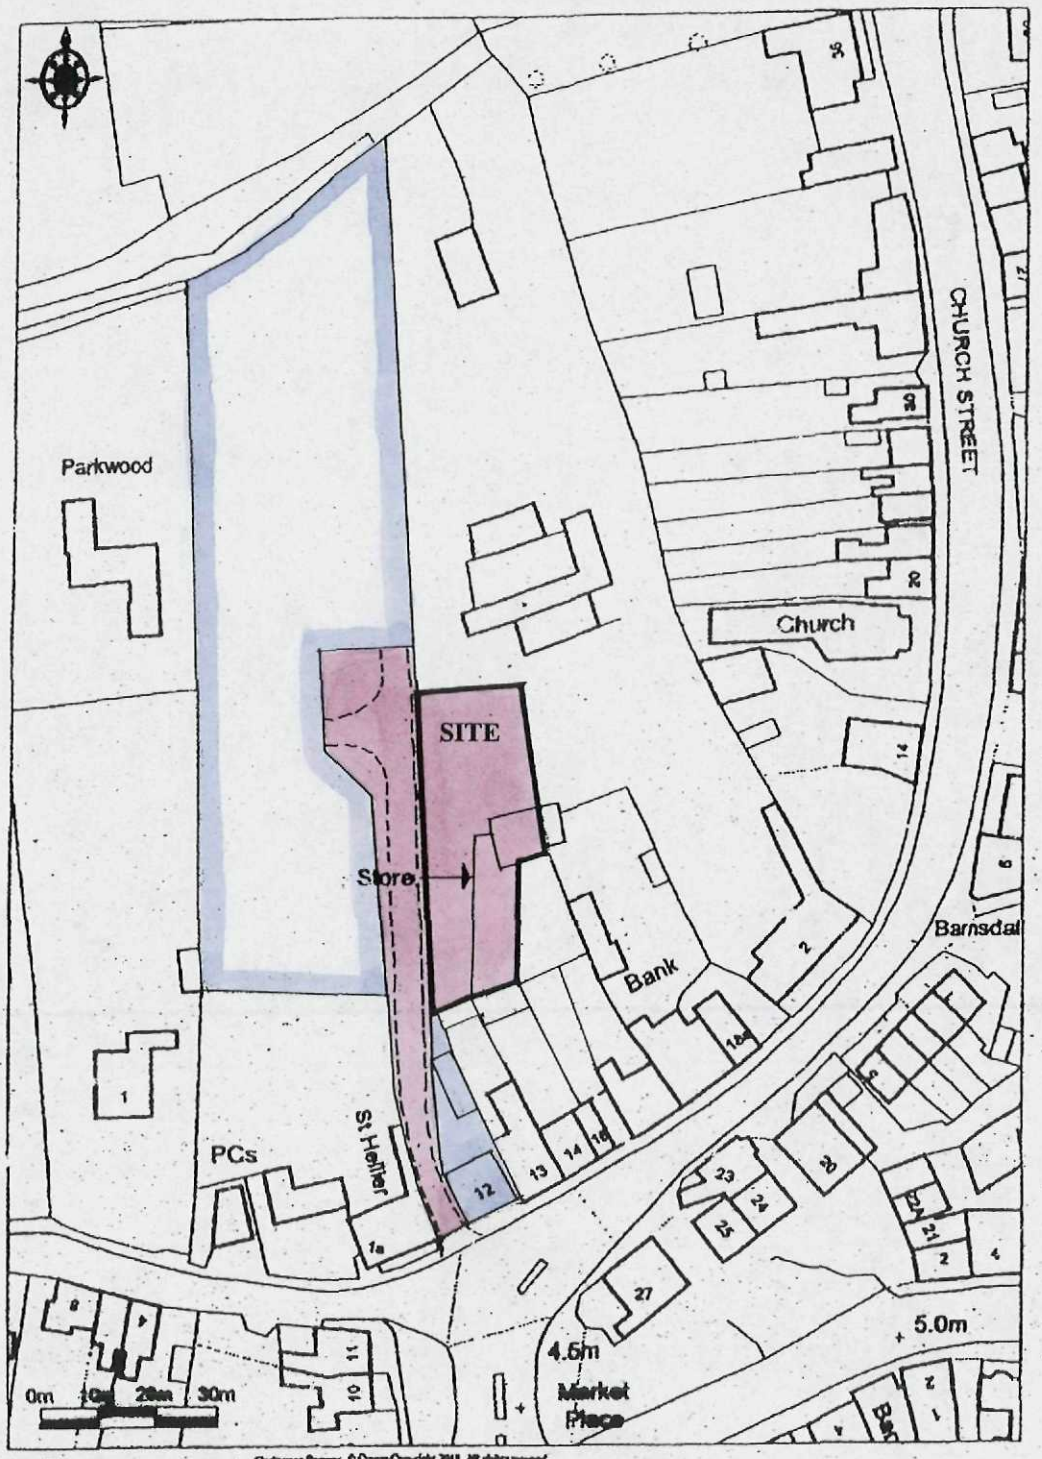


Promap

JYL.NCI.KIL20-12

Project

PROPOSED BUILDING PLOT AT REAR OF 12 MARKET PLACE, DONINGTON, SPALDING.

LOCATION PLAN

ALAN HORNSBY

ARCHITECTURAL SERVICES LTD

"Little Acre"
35 Peak Hill, Cowbit,
Spalding, Lincs. PE12 6AW
Tel. Holbeach (01406) 380591

Client **THE EXECUTORS OF T W KILBY DECEASED, C/O R LONGSTAFF & CO**

Scale 1:1250 Drg. no. 15/03/04

Date April 2015