

JYL.NCI.KIL20-12

Project

PROPOSED BUILDING PLOT AT REAR OF 12 MARKET PLACE, DONINGTON, SPALDING.

PHOTOGRAPH LOCATION PLAN

ALAN HORNSBY


ARCHITECTURAL SERVICES LTD

"Little Acre"
35 Peak Hill, Cowbit,
Spalding, Lincs. PE12 6AW
Tel. Holbeach (01406) 380591

Client **THE EXECUTORS OF T W KILBY DECEASED, C/O R LONGSTAFF & CO**

Scale 1:1250 Drg. no. 15/03/05

Date April 2015

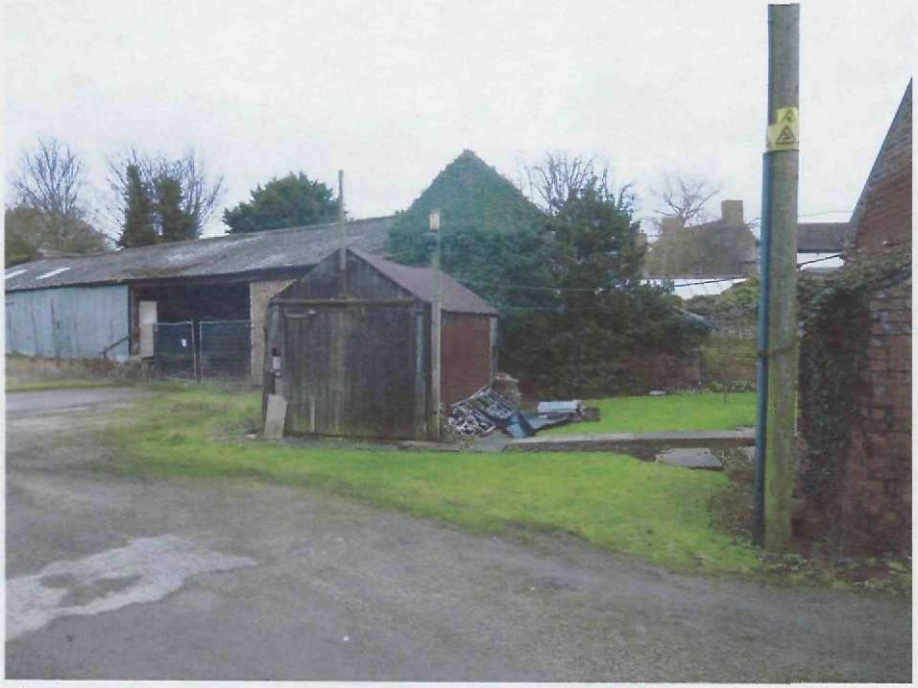

A



B



C



D