



Scale Bar 1:1250

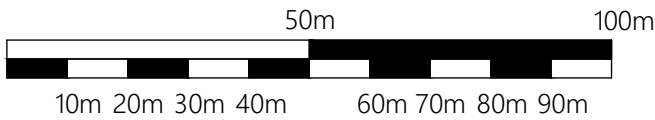

Note: Do not scale. Only use figured dimensions.
All discrepancies to be notified to this office.

Rev	Description	Dr	Date
-----	-------------	----	------

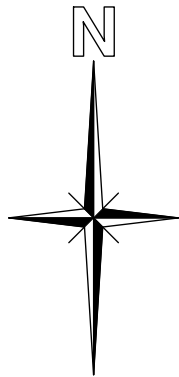

- Boundary of Application Site
- Boundary of land owned by applicant

01
EX001
1:1250
EXISTING SITE LOCATION PLAN

STATUS EXISTING		
EVANS McDOWALL ARCHITECTS E21 Sparkhouse Studios, Rope Walk, Lincoln, LN6 7DQ Tel: 01522 837280 Email: mail@emcdarchitects.com Copyright Reserved		
CLIENT  COWLEY ACADEMY		
PROJECT Fitness Suite		
TITLE Existing Site Location Plan		
DRAWN BY CS	CHECKED BY EMA	DATE Feb 2025
SCALE 1:1250 @ A3	PROJECT NUMBER 2505	
DRAWING NUMBER EX001		REV 00