
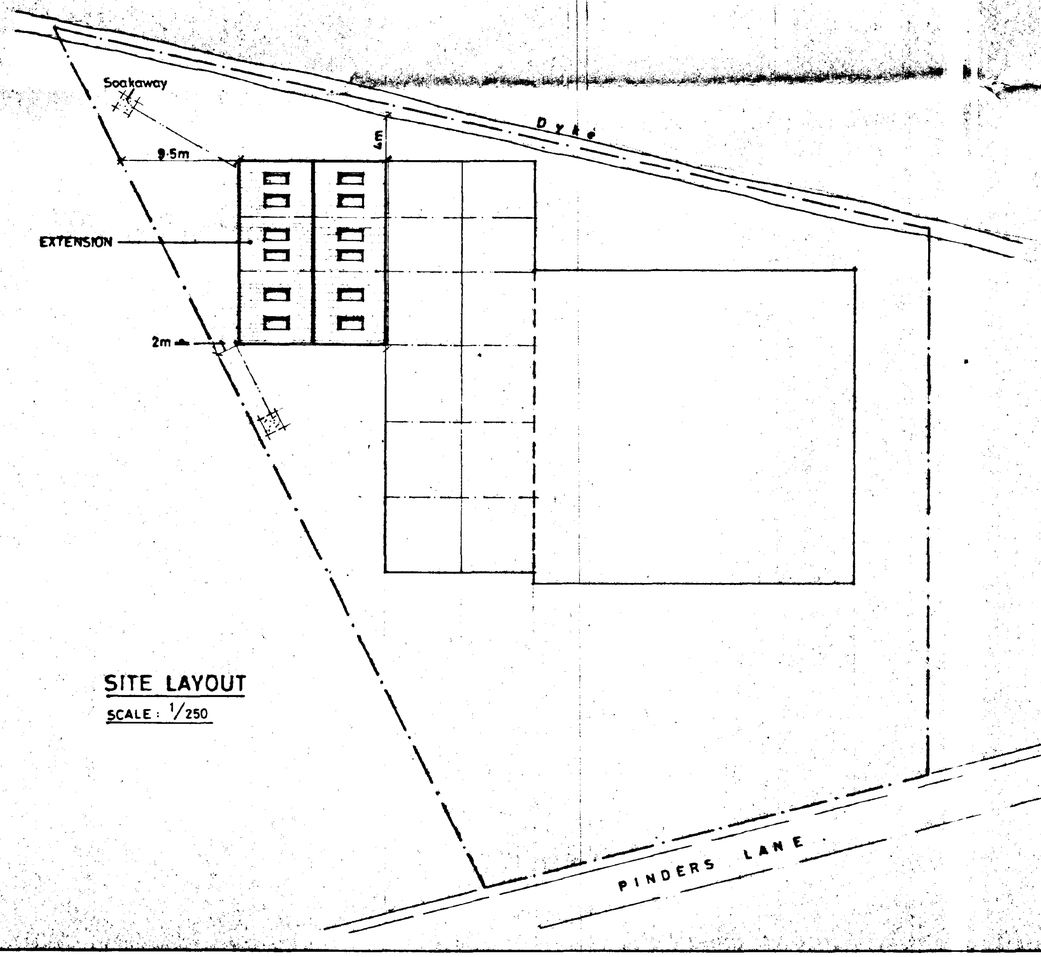


SITE LAYOUT

SCALE : 1/250

N

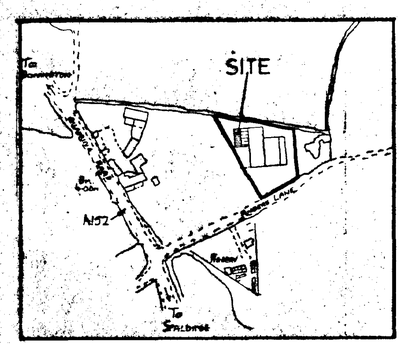

LOCATION PLAN

SCALE : 1/2500

SOUTH HOLLAND DC
HOUSING & PLANNING
07 APR 1995
Ref: 0367/95

DETERMINED PLAN

G. R. MERCHANT
I.ENG AMICE, FIWO,
ARCHITECTURAL, STRUCTURAL
& LAND DRAINAGE CONSULTANT
TEL: HOLBEACH (01406) 490800

PROJECT:


STORAGE BUILDING EXTENSION.

CLIENT:


D & S FACTORS LTD.
PINDERS LANE.
DONINGTON.

SCALES:	DATE:
AS INDICATED.	MARCH 1995.
G.R.MERCHANT.	DRAWING No.: DSF. 1


REVISIONS:

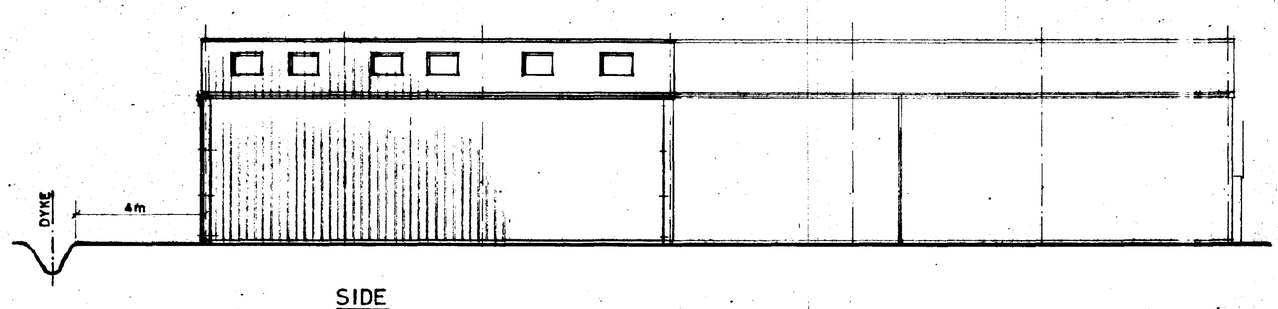


SIDE

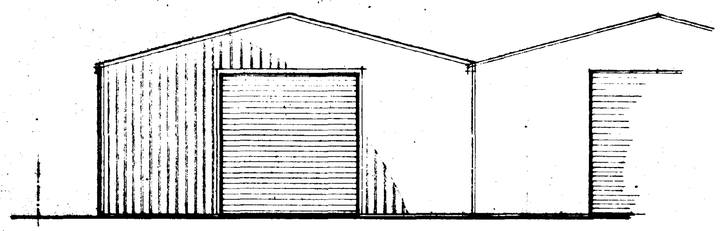

FRONT

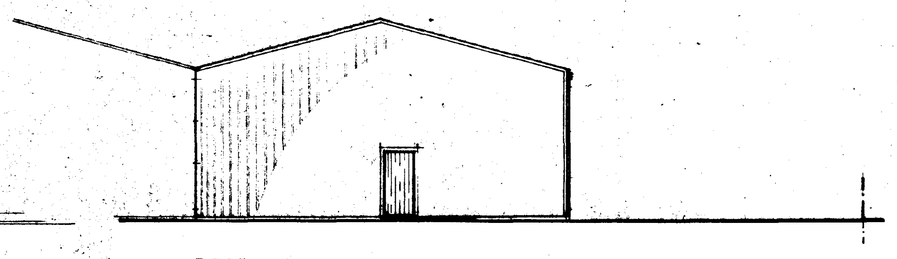

REAR

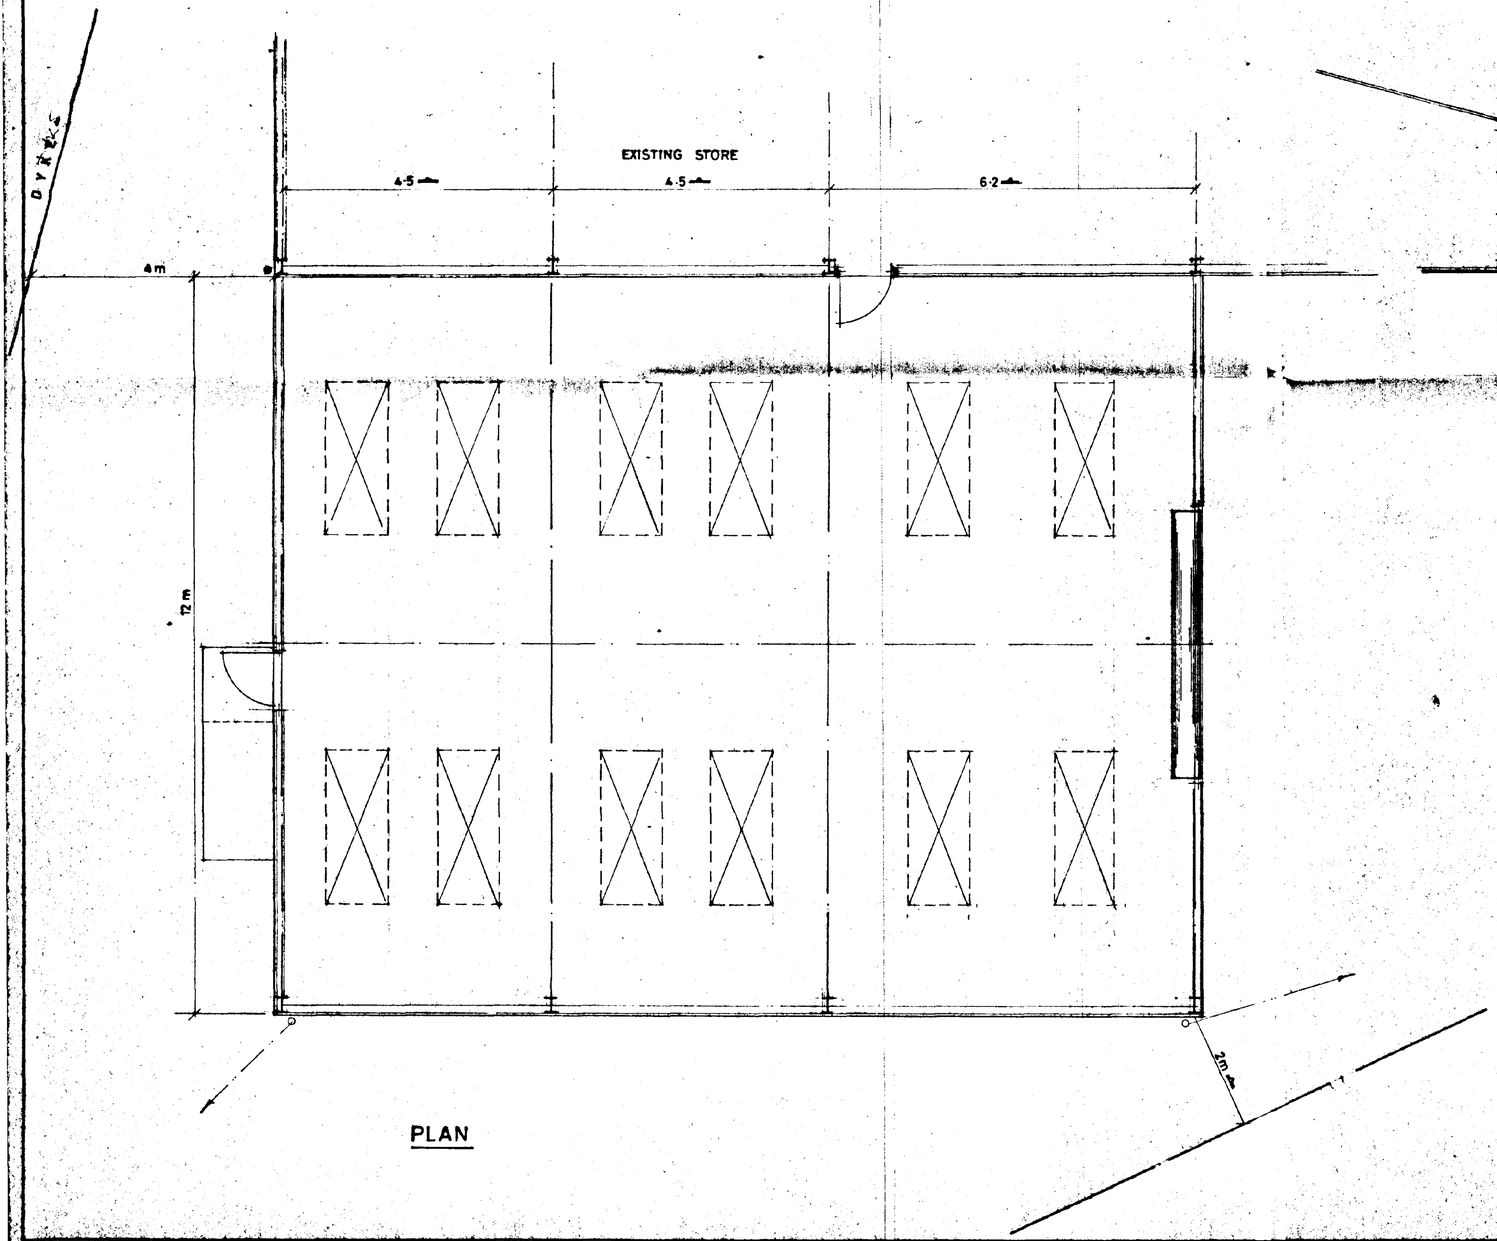

PLAN

SOUTH HOLLAND DC
HOUSING & PLANNING
07 APR 1995
Ref: 0367/95

DETERMINED PLAN

G. R. MERCHANT
I.ENG AMICE, FIWO,
ARCHITECTURAL, STRUCTURAL
& LAND DRAINAGE CONSULTANT
TEL: HOLBEACH (01406) 490800

PROJECT:
STORAGE BUILDING EXTENSION.

CLIENT:
D & S FACTORS LTD.
PINDERS LANE.
DONINGTON.

SCALES: 1/50 1/100

DATE: MARCH 1995.

G.R.MERCHANT.

DRAWING No.: DSF. 2

REVISIONS:

SUMMIT
9046-11947