
42 Malting Lane, PE11 4XA

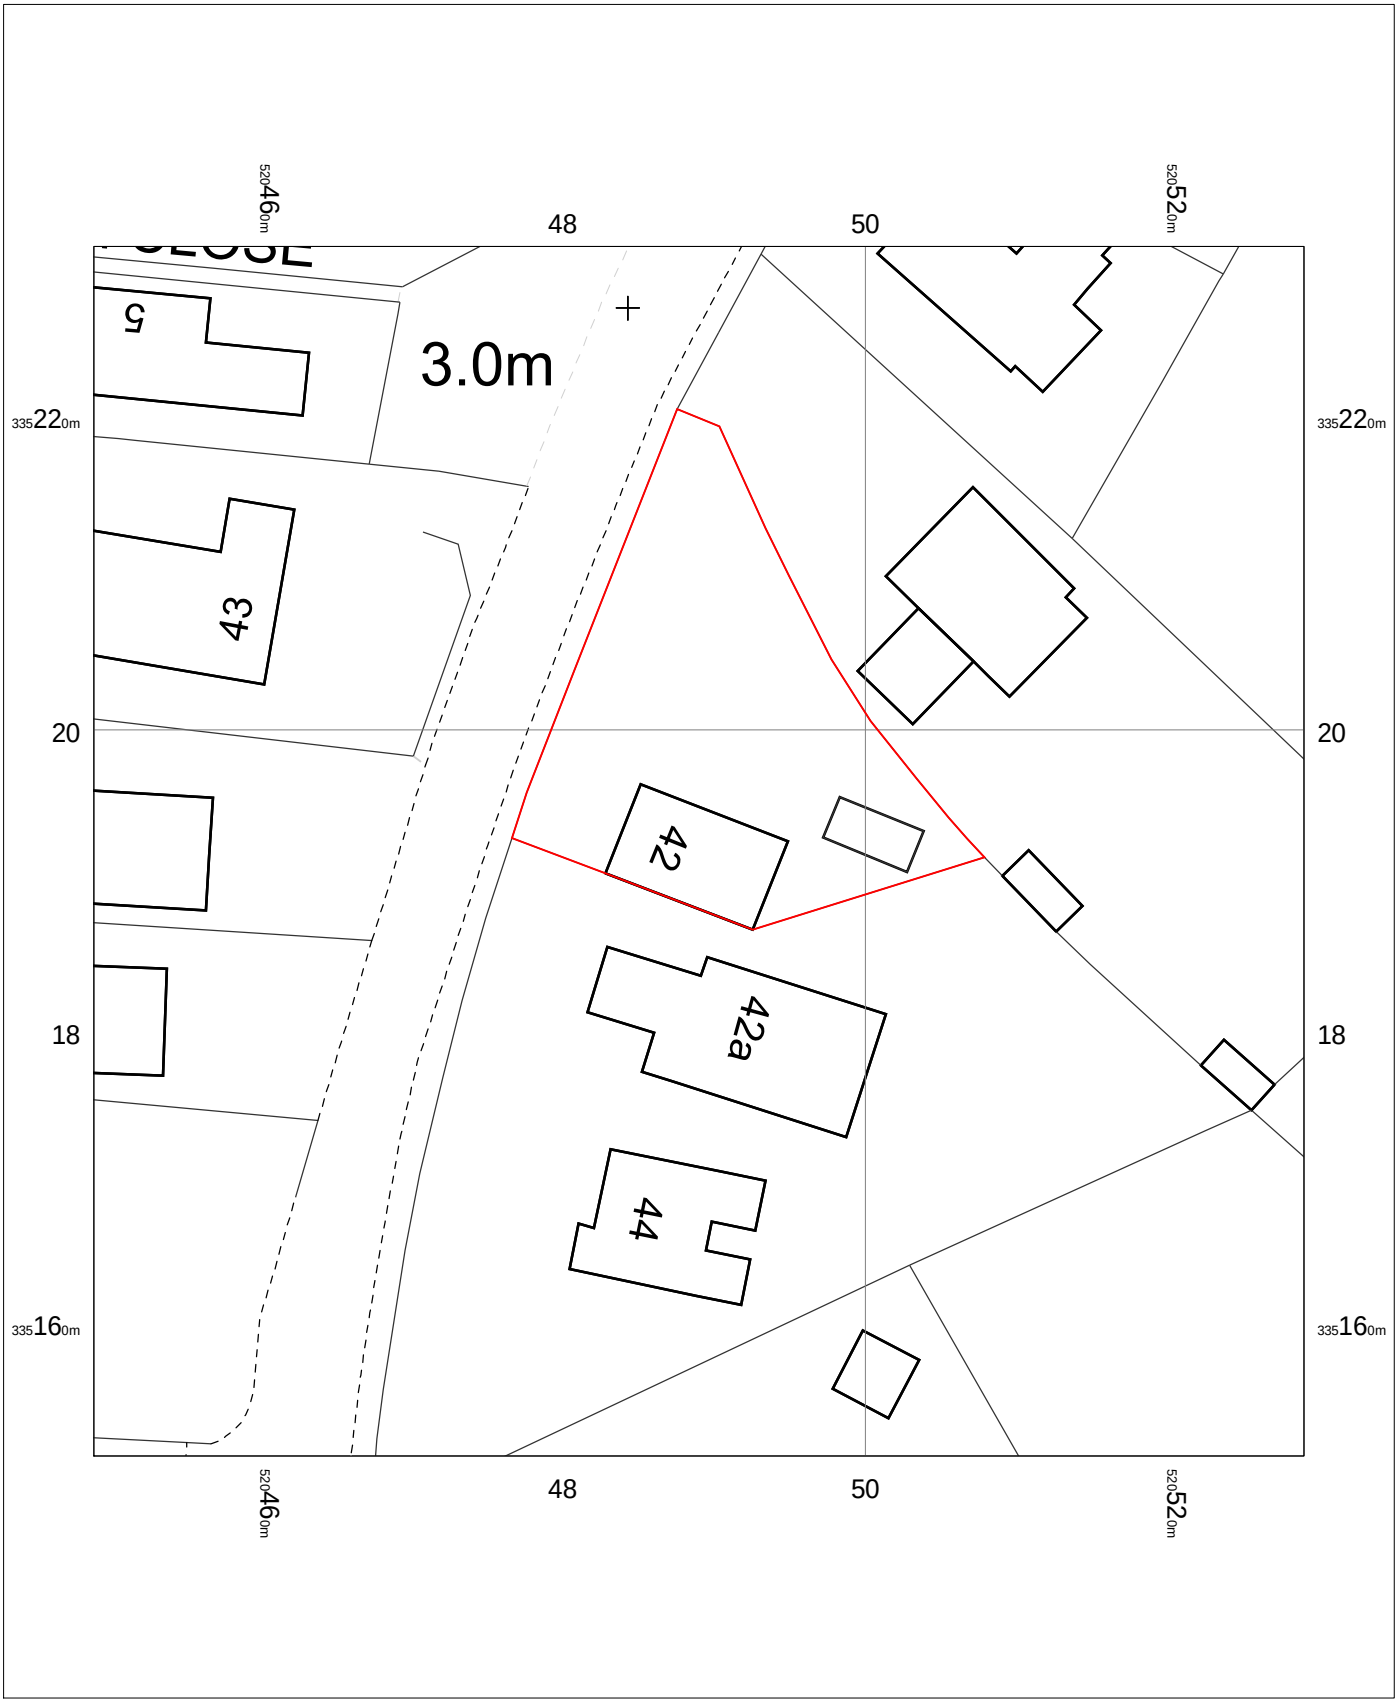

0 2 4 6 8 10 12 14 16 18 20
m

42 Malting Lane,
Donington,
Spalding,
Lincolnshire
PE11 4XA

OS MasterMap 1250/2500/10000 scale
Friday, April 9, 2021, ID: MPMBW-00953016
www.blackwellmapping.co.uk

1:500 scale print at A4, Centre: 520489 E, 335192 N

©Crown Copyright Ordnance Survey. Licence no. 100041041

N

BLACKWELL'S
MAPPING SERVICES
PERSONAL & PROFESSIONAL MAPPING
www.blackwellmapping.co.uk
TEL: 0800 151 2612
maps@blackwell.co.uk