


EXISTING SIDE ELEVATION

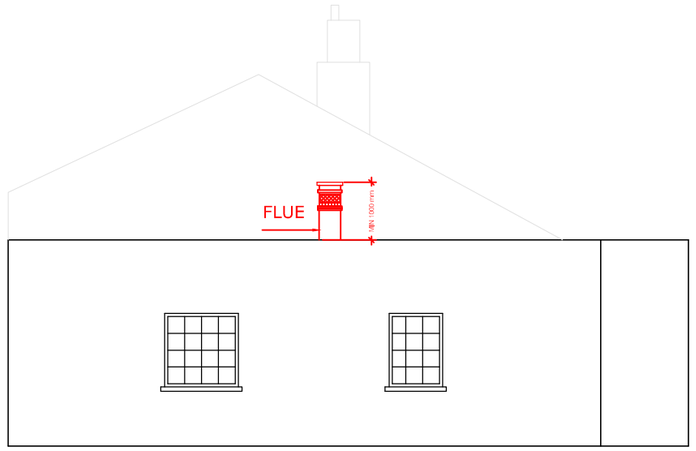

PROPOSED SIDE ELEVATION

SCALE 1:100 0 0.5m 1 1.5 2 2.5 3 3.5 4 4.5 5 5.5 6 6.5 7 7.5 8 8.5 9 9.5 10 m

Drawing Title: EXISTING AND PROPOSED SIDE ELEVATION	Client: CAVIT CAGDAS	Revision : MARCH/2015	*Advance Planning Licensing* *Unit 17, Ashley House,* *Ashley Road, London N17 9LZ* Telephone: (020) 8801 6601 Mobile (078) 7999 9178 E-Mail: advance.apl@gmail.com
Scale 1:100 @ A3	Address: 18A MARKET PLACE PE11 4ST	Drawing Number: 15.027.03	ALL DIMENSIONS TO BE VERIFIED ON SITE