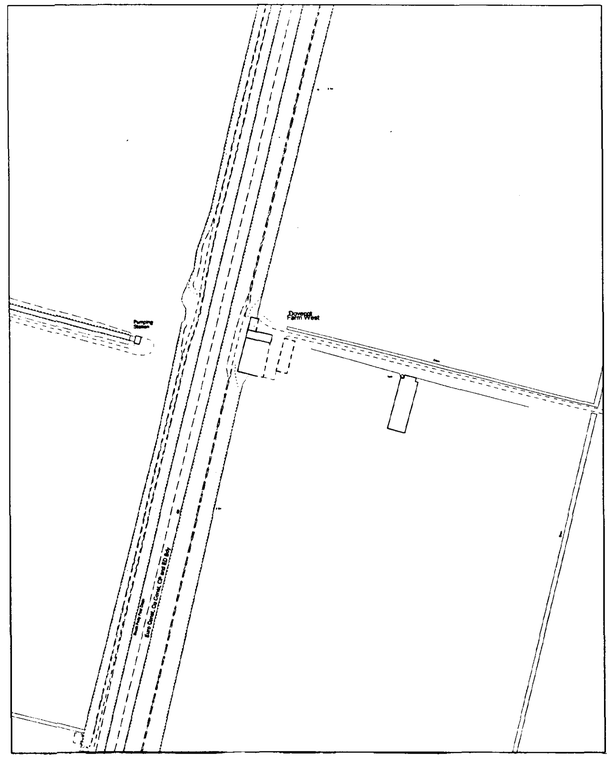

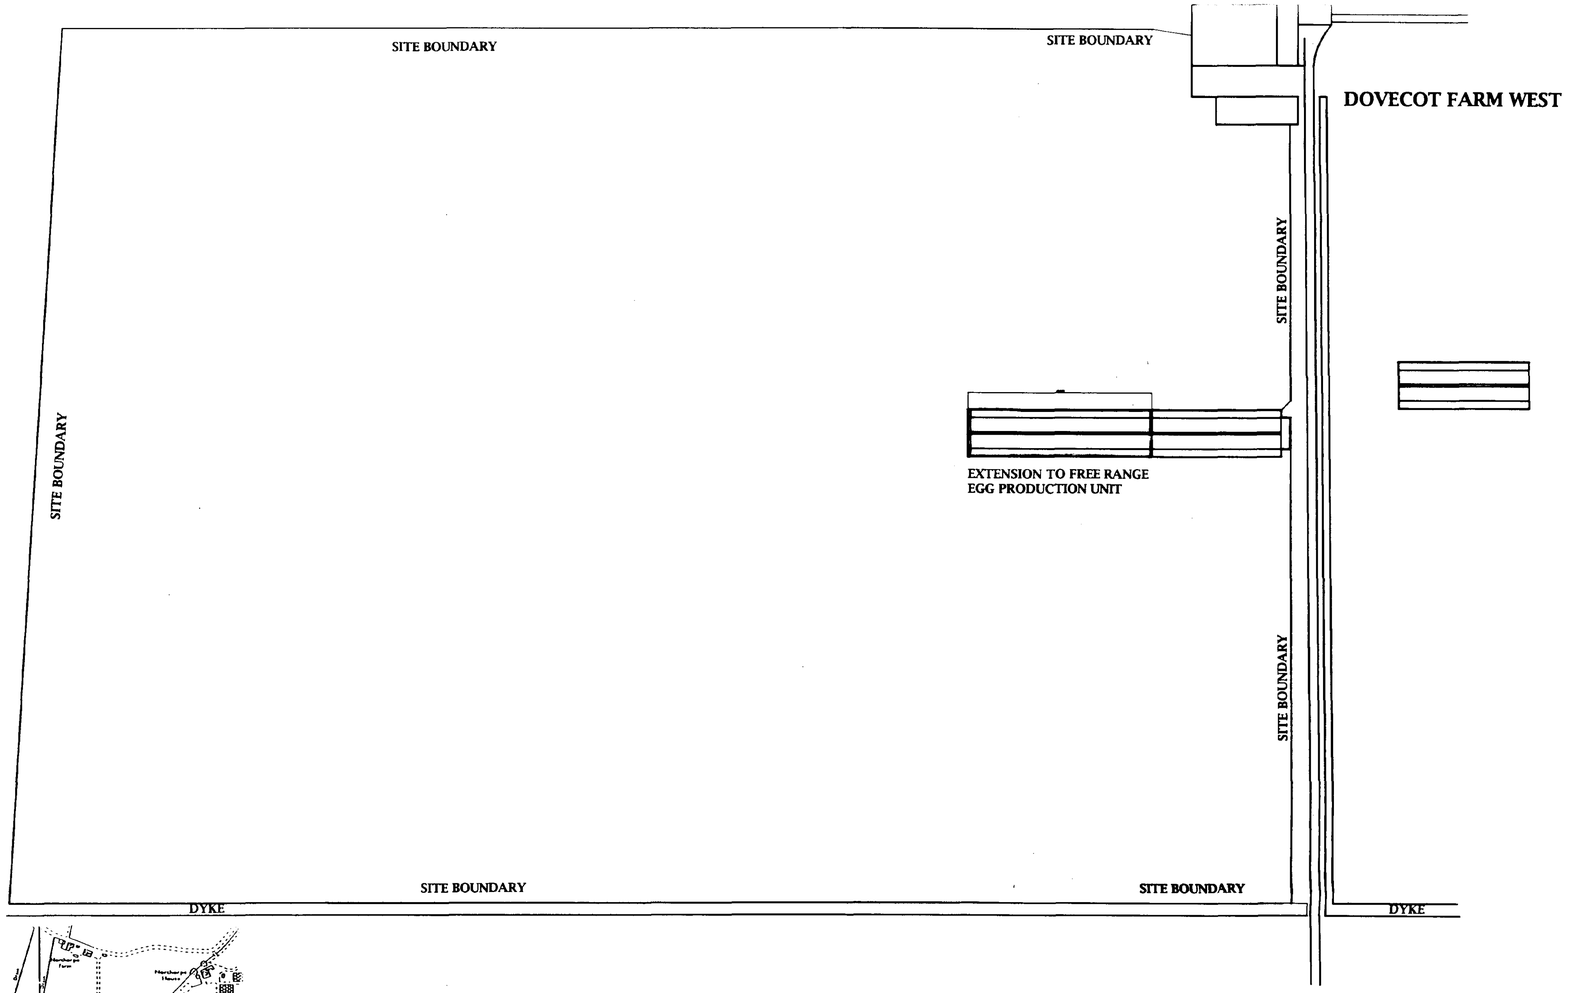

PROPOSED SITE PLAN
Scale :1:1000

A K Wright (Farms) Limited
Dovecote Farm
Donington
Spalding
Lincolnshire
PE11 4XE

SCALE 1:10000
TF 13 NE
TF 13 SE
Copyright date 1985

Field No.	Name	O.S.Ha.	N.G.No.	Sketch Map/ Other Ref.
1	Home	14.22	7200	
2	Council	19.76	5900	Permanent division
3	Robos	11.57	2446	Sk.1
4	Yard	12.42	3500	
5	Engine	9.95	4033	
6	Chapel	11.14	5975	
7	Sloop	8.75	0006	
8	First H	9.06	9255	Sk.2
9	Second H	10.65	7051	
10	Layby	11.50	9147	
11	Barn	9.13	0005	
12	Parkers	23.47	3366	
13	Gibbets	8.91	3270	
14	Berridges	19.54	0040	is new NG ref no made up of7655,0048, 0031,7634,7841,6444, 6437,5738.
15	Rawsons			
16	Gleeds	8.81	5045	is new NG ref no made up of 4650,5741
17	Lords	13.27	0003	Permanent division
18	Beck	3.43	0742	
19	Coal Yard	5.48	0024	
20	13 Acre	0.55	8039	
21	Paddock	2.22	9054	
22	Westdale Pad.	2.42	6895	Permanent division
23				

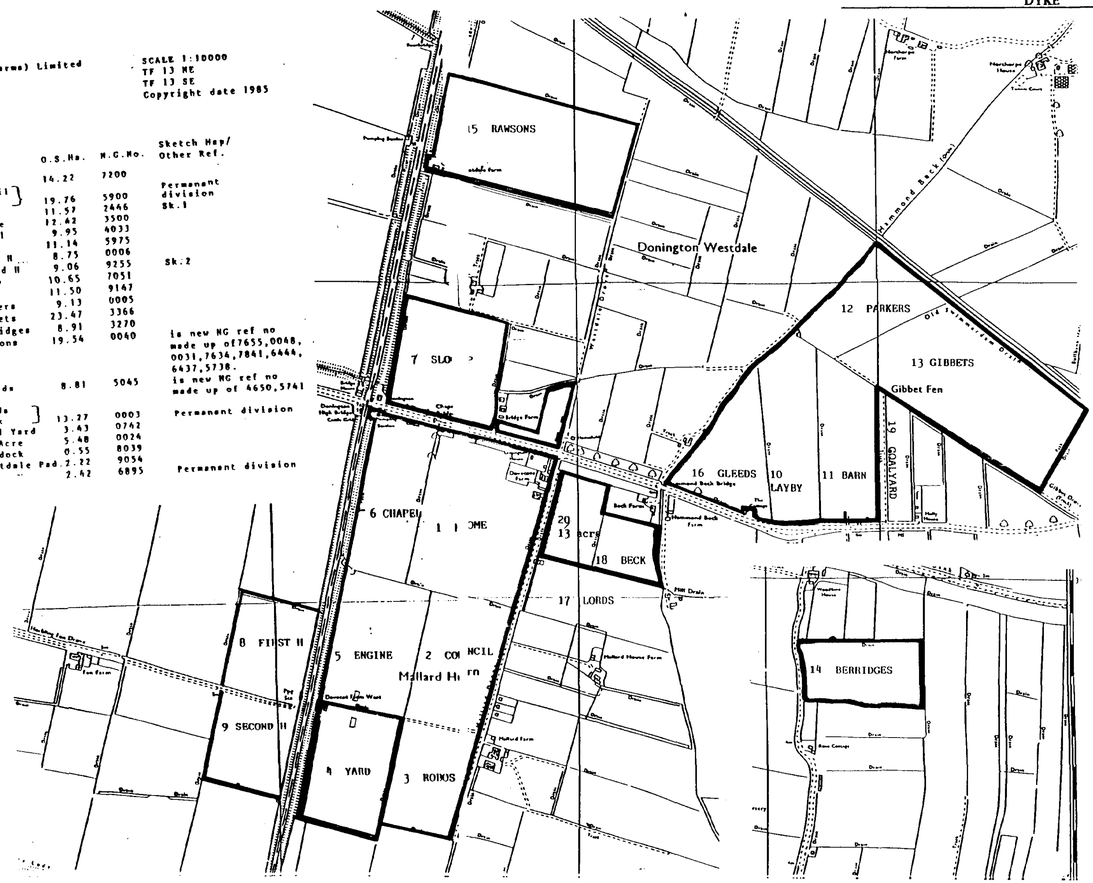

DETERMINED PLAN

30 MAR 2001
Ref: 0387/01

JOHN D LYNCH
partnership
CHARTERED ARCHITECTS

Client	A K Wright(Farms) Ltd Donnington
Project	Extension to Free Range Egg Production Unit at Dovecot Farm West, Mallard Drove.
Drawing	Site and Location Plans
Date	Mar. 2001
Drawn	JDL
Job No.	1510
Drawing No.	AL1
Scale	1:10000 & 1:2500 1:1000
Revision No.	

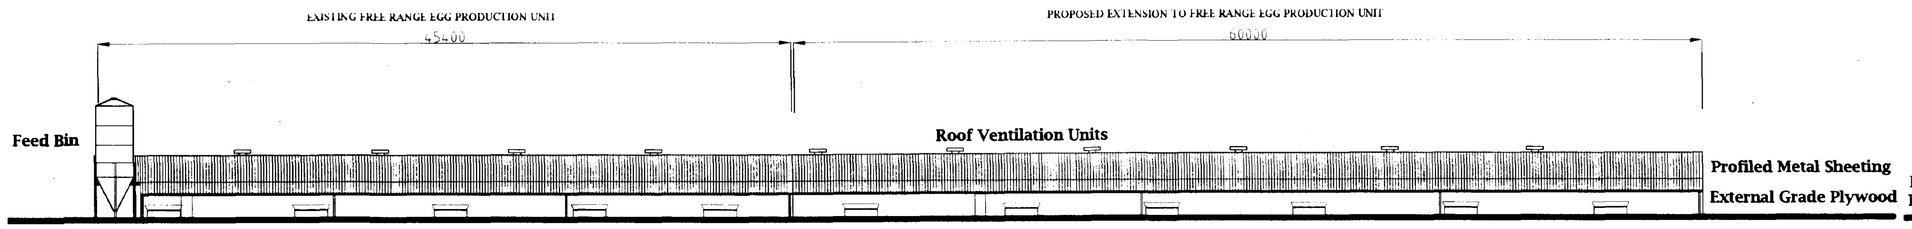

WEST ELEVATION

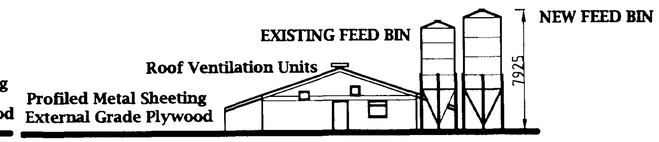

NORTH ELEVATION

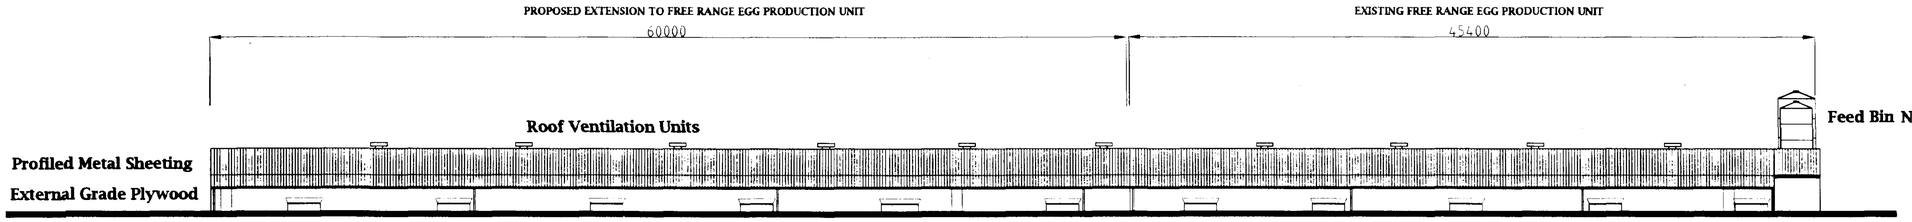

EAST ELEVATION



SOUTH ELEVATION

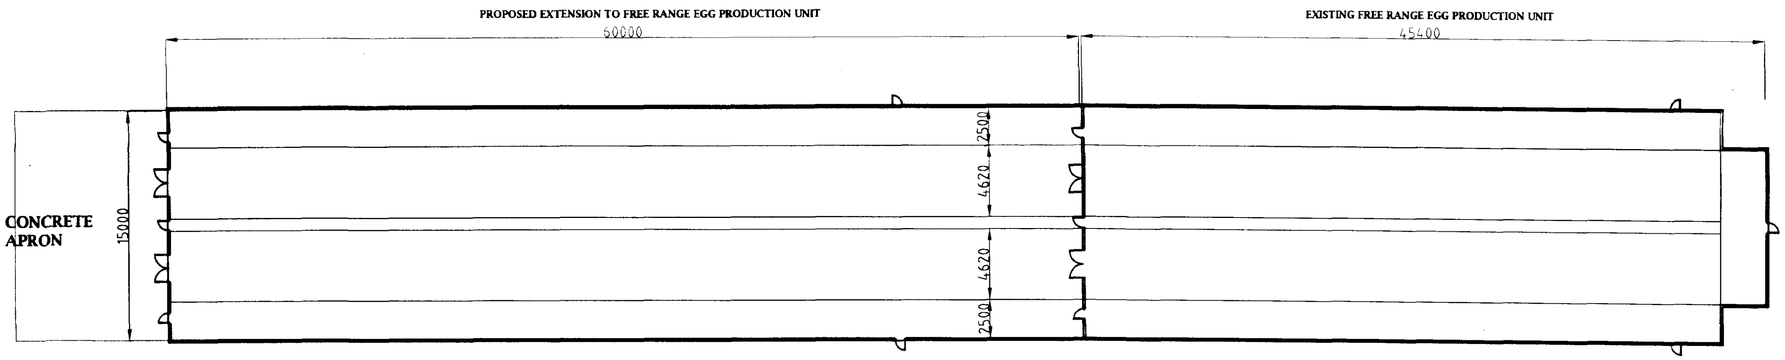

FLOOR PLAN

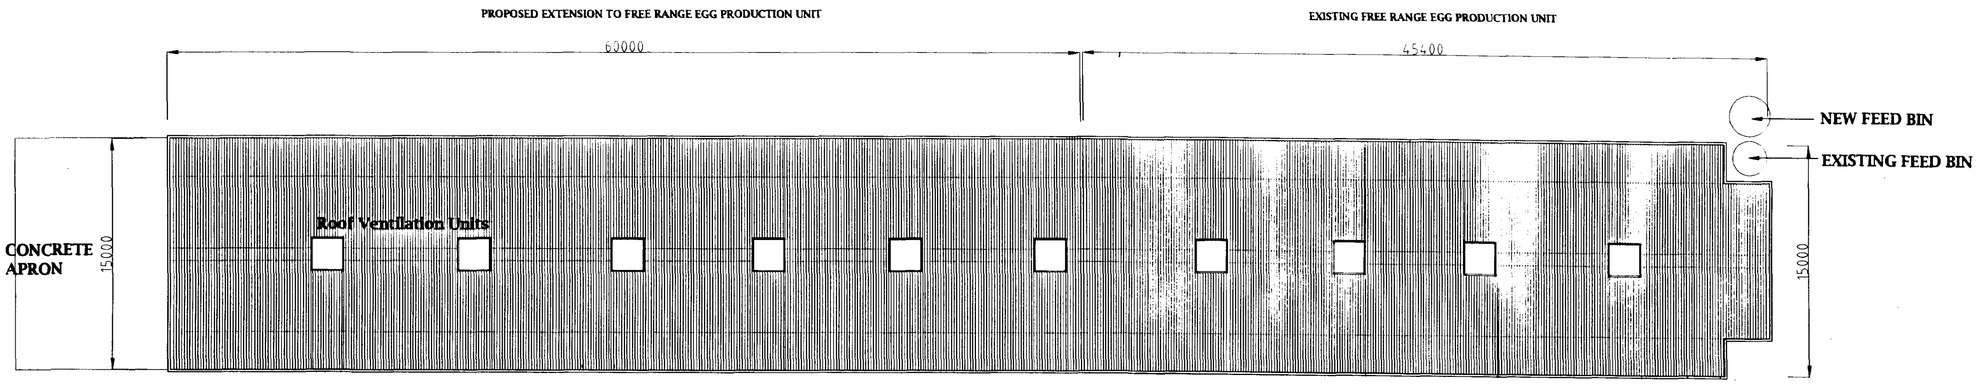

ROOF PLAN

DETERMINED PLAN

SOUTH HOLLAND DC
HOUSING DRAWING
30 MAR 2001
Ref: 0387/01

JOHN D LYNCH
partnership
CHARTERED ARCHITECTS

Client: A K Wright(Farms) Ltd Donnington	
Project: Extension to Free Range Egg Production Unit at Dovecot Farm West, Mallard Drove.	
Drawing: Plans and Elevations of Extension to Existing Production Unit	
Date: Mar. 2001	Drawn: JDL
Job No.: 1510	Drawing No.: AB2
Scale: 1:1000 & 1:200	Revision No.:

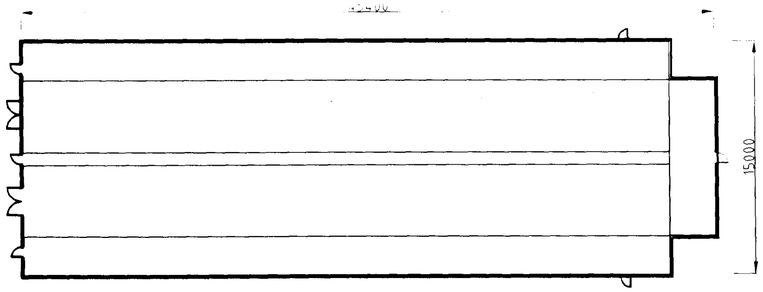

EXISTING FLOOR PLAN Scale : 1:200

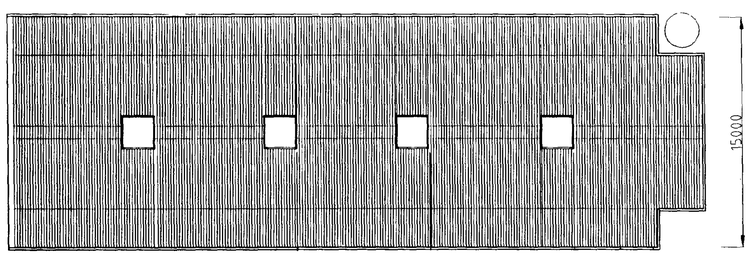

EXISTING ROOF PLAN

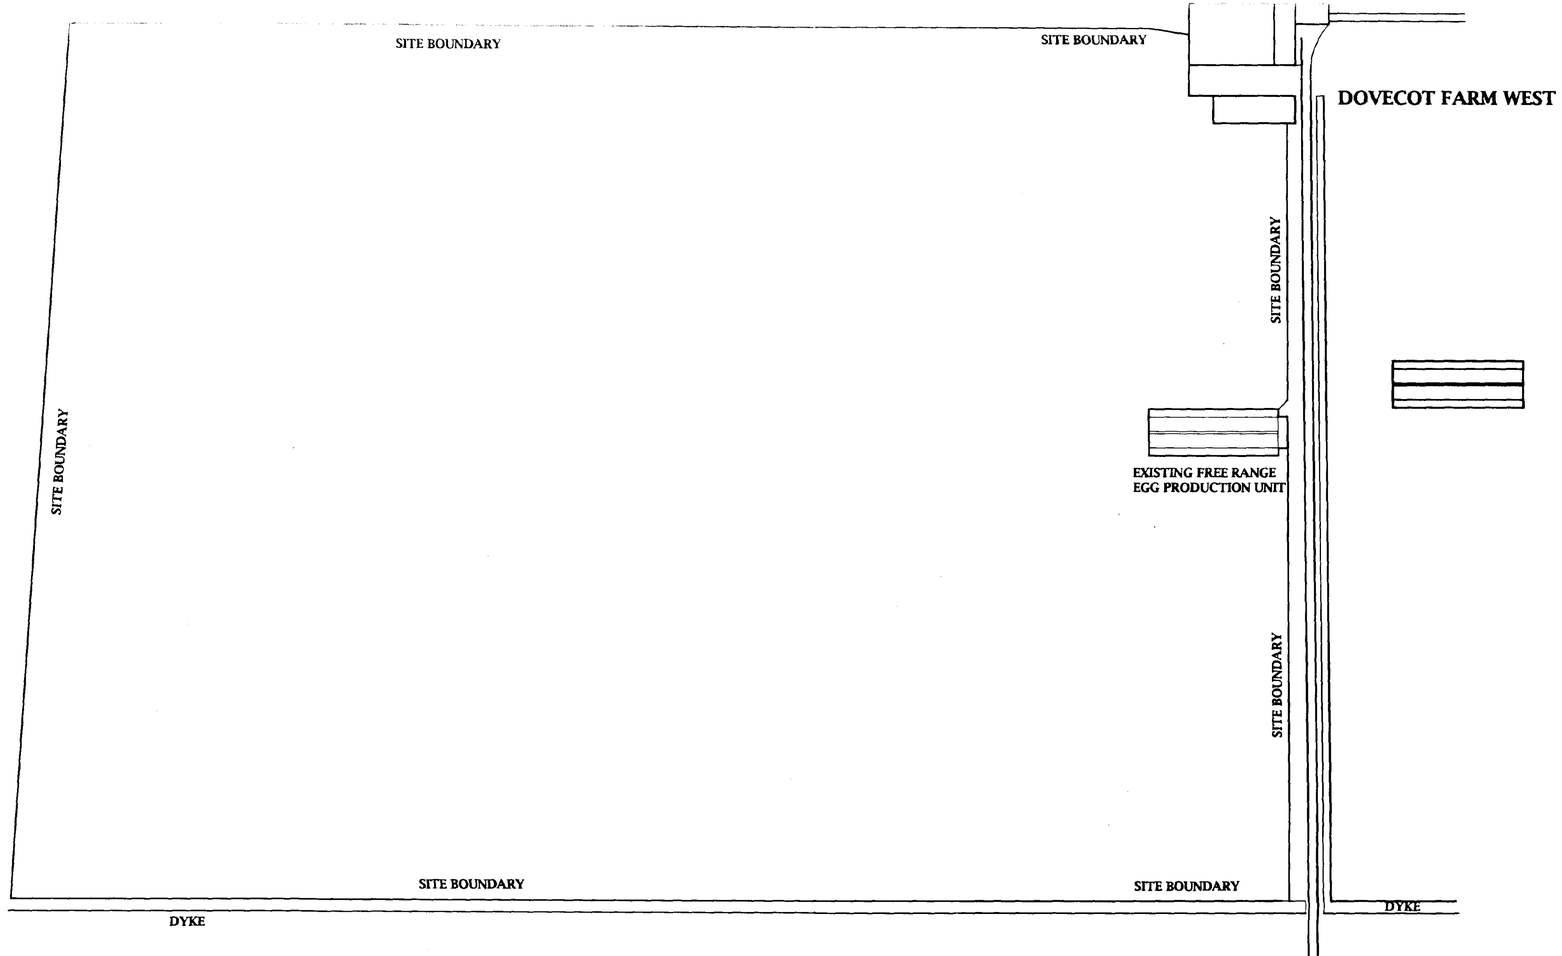

SITE PLAN
Scale :1:1000

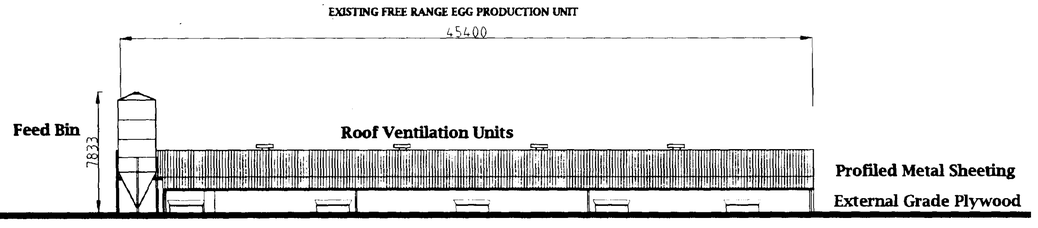

EXISTING WEST ELEVATION

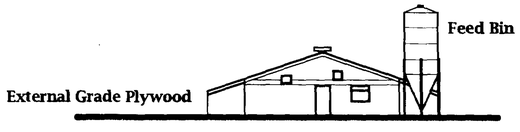

NORTH ELEVATION

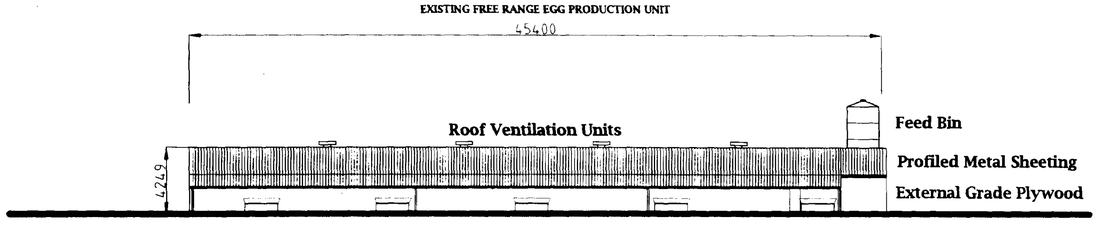

EXISTING EAST ELEVATION

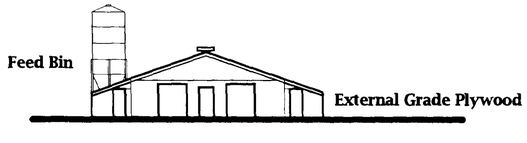

SOUTH ELEVATION

JOHN D LYNCH
partnership
CHARTERED ARCHITECTS

Client
A K Wright(Farms) Ltd
Donnington

Project
Extension to Free Range Egg Production Unit at Dovecot Farm West, Mallard Drove.

Drawing
Plans and Elevations of Existing Production Unit

Date
Mar. 2001

Drawn
JDL

Job No.
1510

Drawing No.
AB1

Scale
1:1000 & 1:200

Revision No.

DETERMINED PLAN

SOUTH HOLLAND HOUSING
Ref: 0387/d