L. A. Building Design


Architectural and Surveying Practice


55 Hannam Boulevard · Spalding · Lincolnshire · PE11 1LB

Telephone: Spalding (01775) 711437

REPRODUCED FROM THE ORDNANCE SURVEY 1:1250 SCALE MAP WITH THE PERMISSION OF THE CONTROLLER OF HER MAJESTY'S STATIONERY OFFICE CROWN COPYRIGHT RESERVED

THIS PLAN IS FOR IDENTIFICATION PURPOSES ONLY

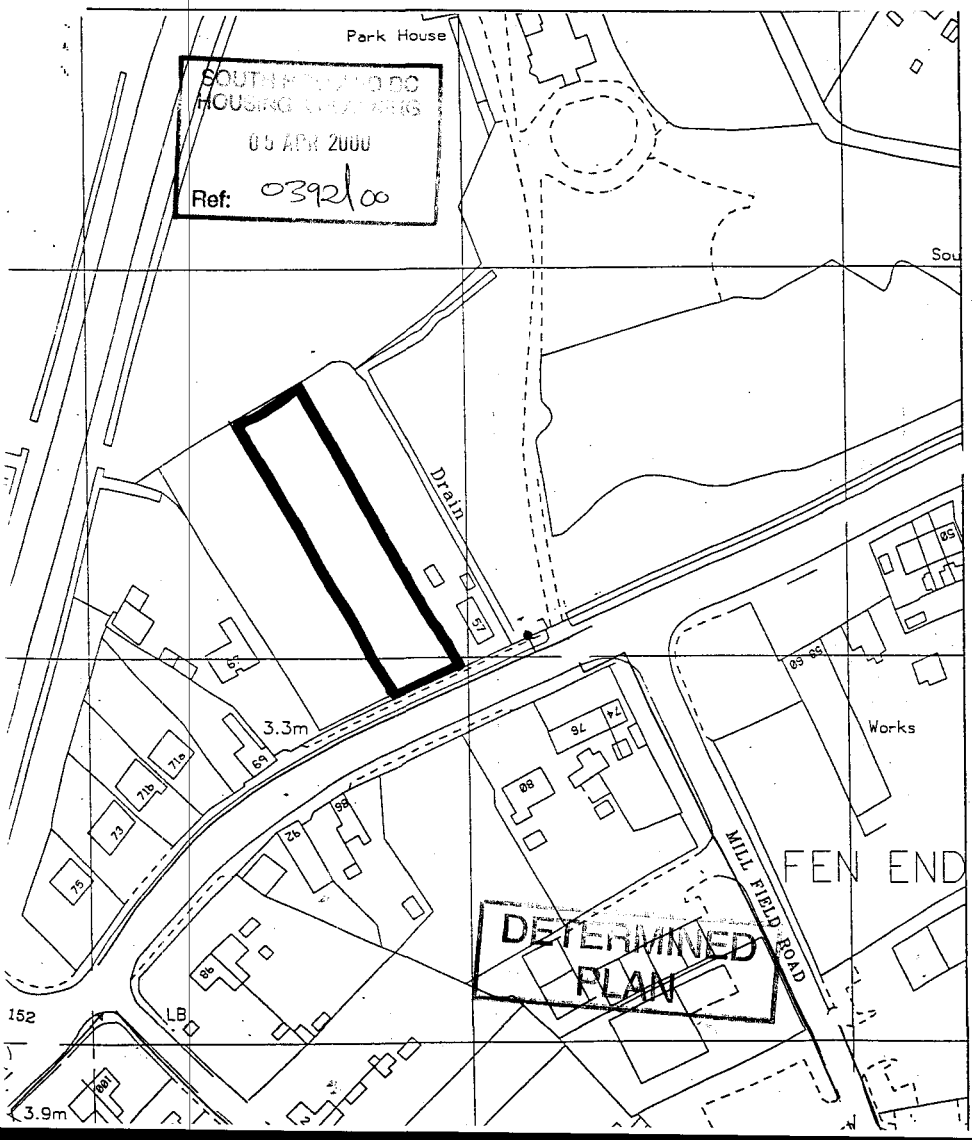

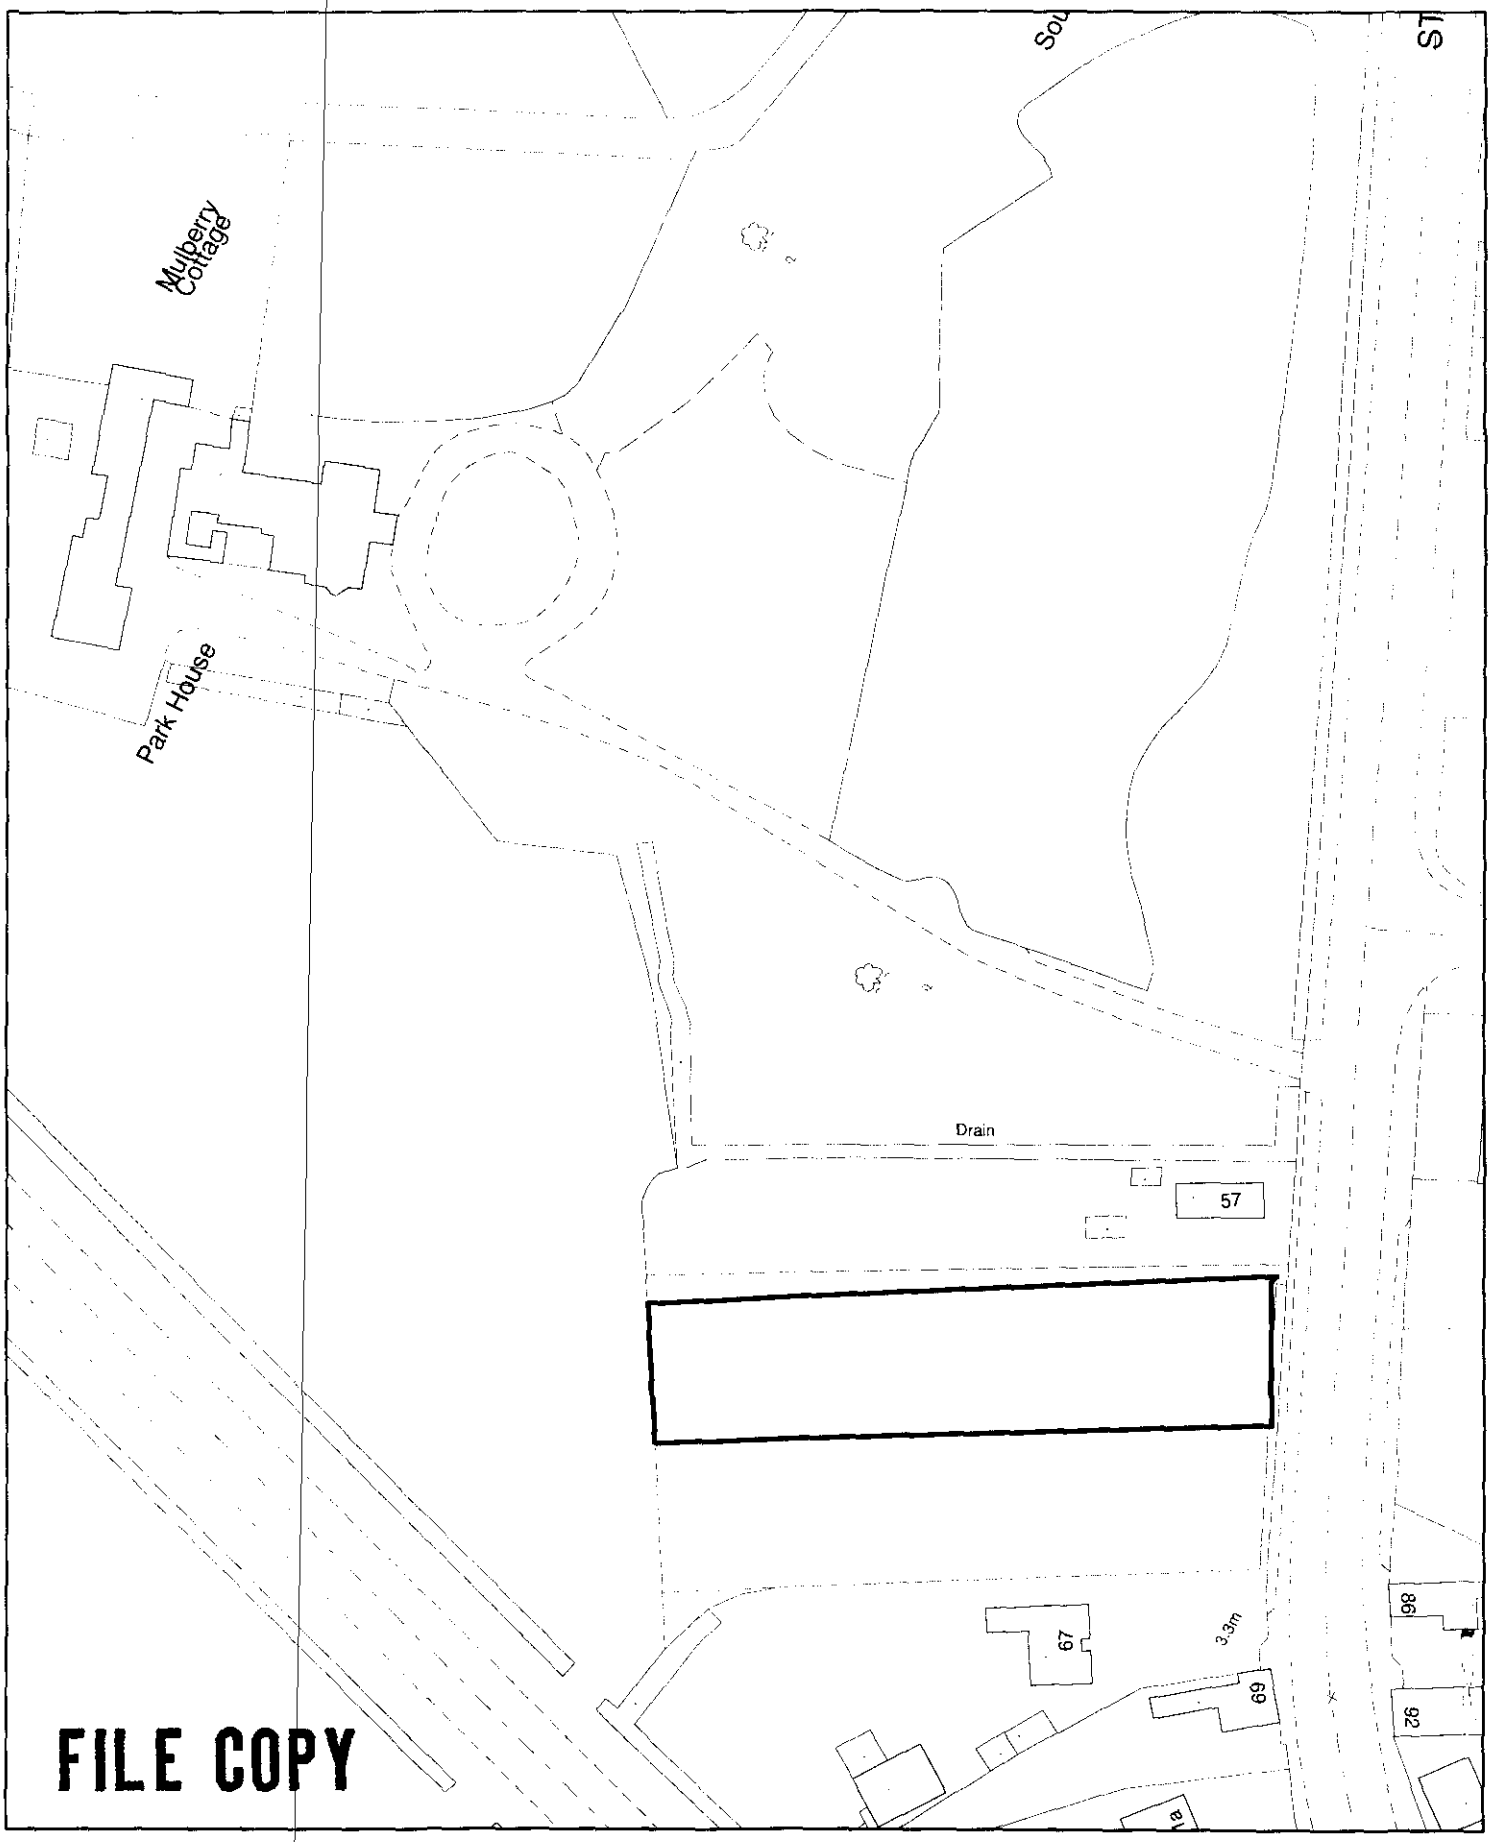

FILE COPY

SOUTH HOLLAND DISTRICT COUNCIL

Housing and Planning Services Department

Council Offices, Priory Road, Spalding, Lincolnshire
PE11 2XE

Planning Application Location Plan
Ward Member Notification

H04/0392/00

Scale: 1:1000

PLEASE DO NOT COPY THIS PLAN
This map is reproduced from Ordnance Survey material with permission of Ordnance Survey on behalf of Her Majesty's Stationery Office (c) Crown copyright. Unauthorised reproduction infringes Crown copyright and may lead to *prosecution or civil proceedings. South Holland District Council* LA079413 2000

PROPERTY OF