PLAYING FIELD

QUADRING ROAD

EXISTING SITE

No. 27A

N

QUADRING ROAD

PLOT 1


Existing Drive

PLOT 2

Existing Pond

No. 27A

N

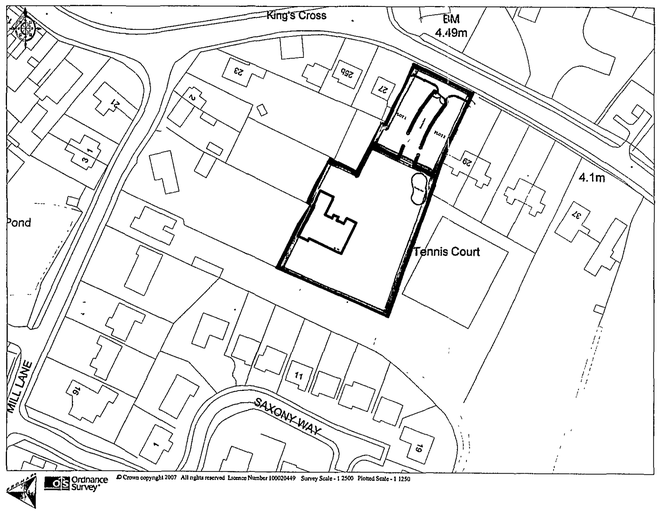

JOHN LYNCH partnership
CHARTERED ARCHITECTS

PLANNING DEPARTMENT
2 3 MAR 2007
Ref. 0393/07

Client
Mr Heppinstall

Project
Outline Planning Proposal for 2, two storey dwellings

Drawing
Proposed dwelling plots at 27A Quadring Road.

Date: Mar. 2007 | Drawn: JDL

Job No.: 1659 | Drawing No.: AD/1

Scale: 1:100 & 1:200 1:500 | Revision:

DETERMINED PLAN