


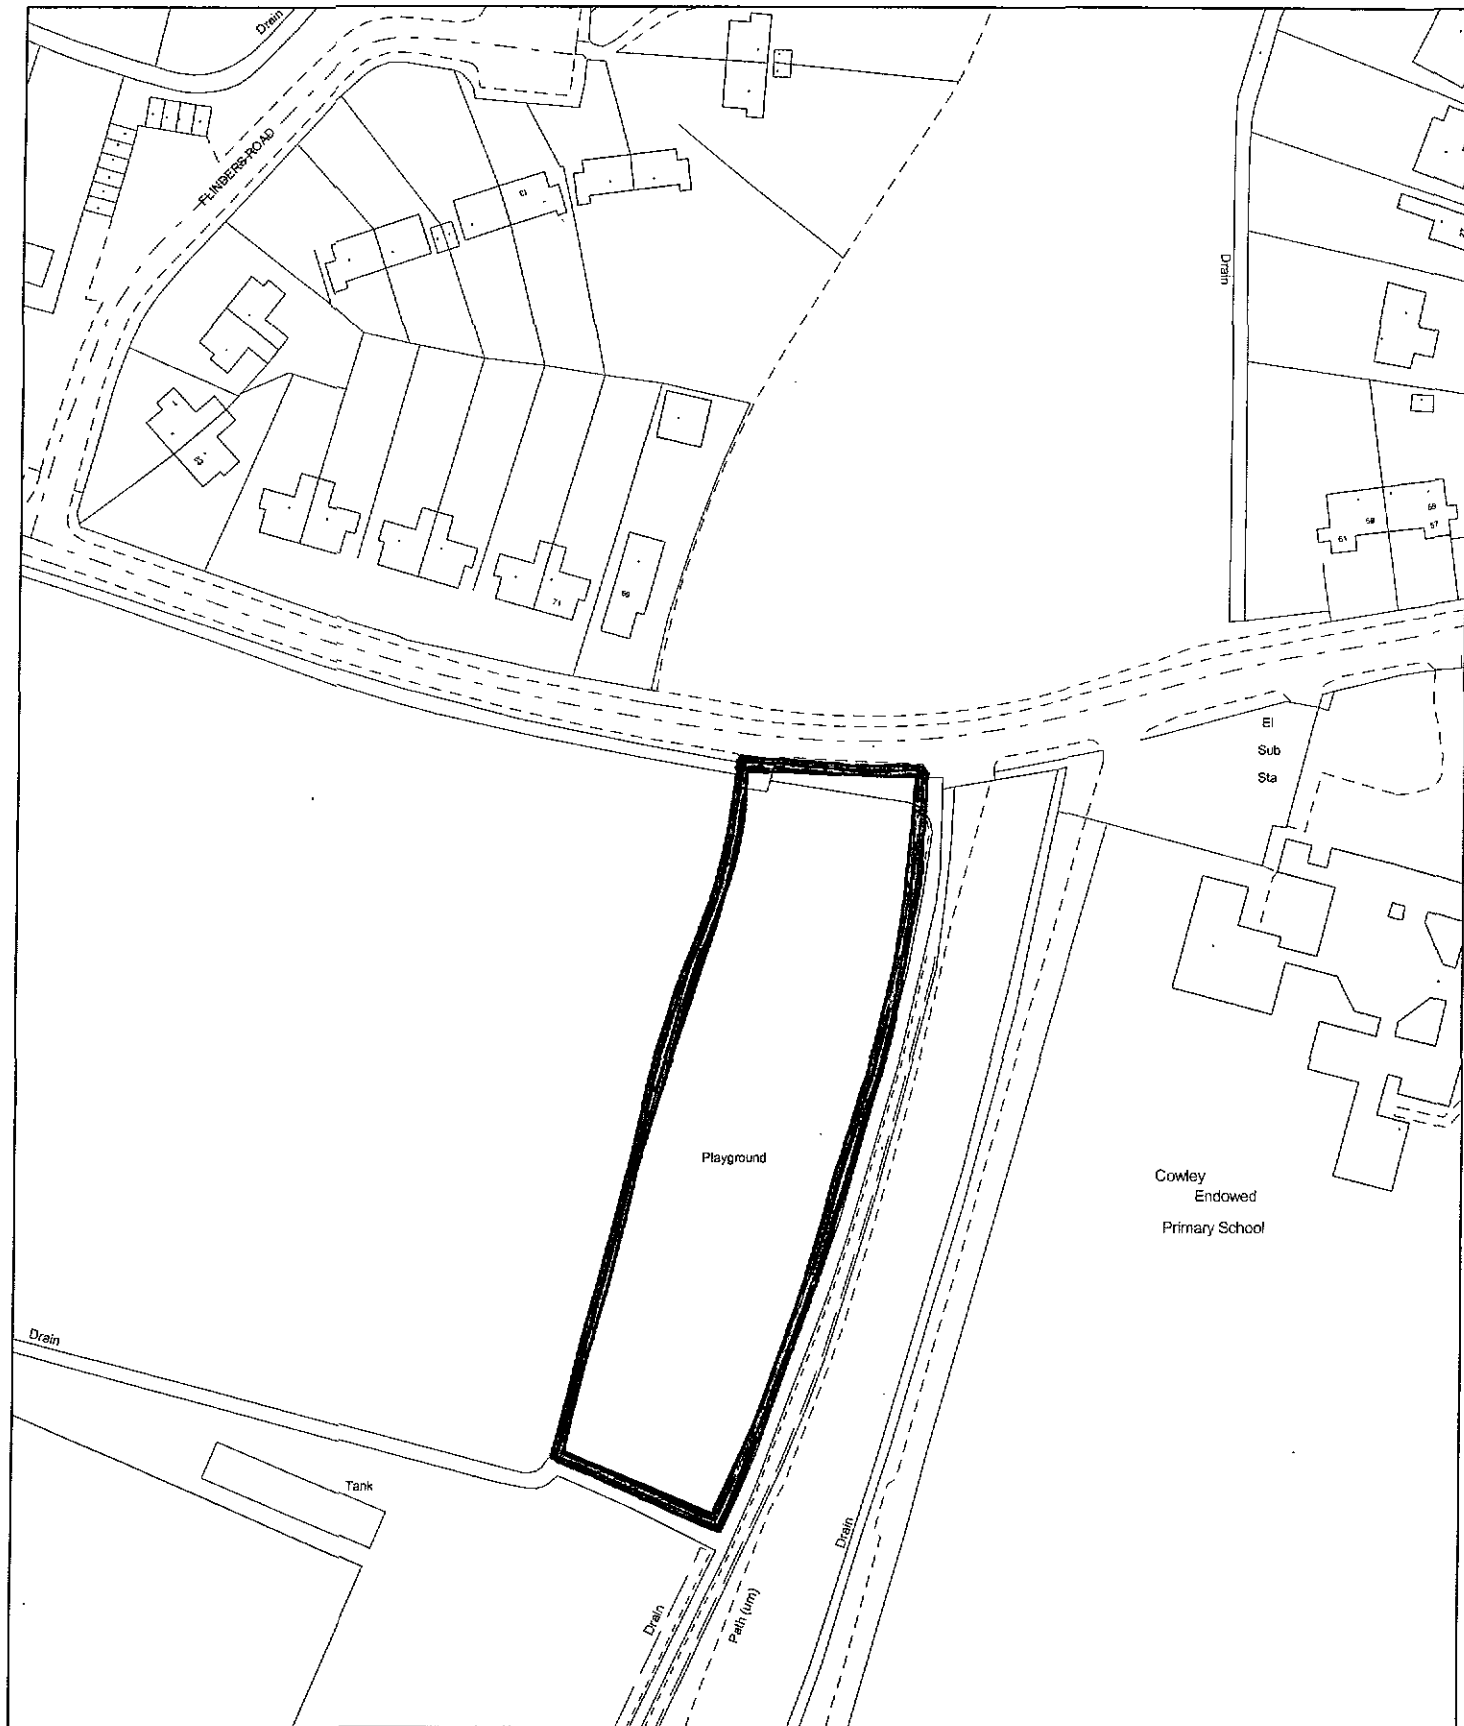

**DETERMINED
PLAN**

SHDC
Planning & Development
01 JUN 2009
Ref: 0394/09

Scale: 1:1250

