


**DETERMINED
PLAN**

SHDC
Planning & Development
01 JUN 2009
Ref: 0394/09

FIRCH WIDTH 4'


ARCH HEIGHT TO APEX
10'

OVERAL HEIGHT OF RAILING'S
APROX 3' 10"

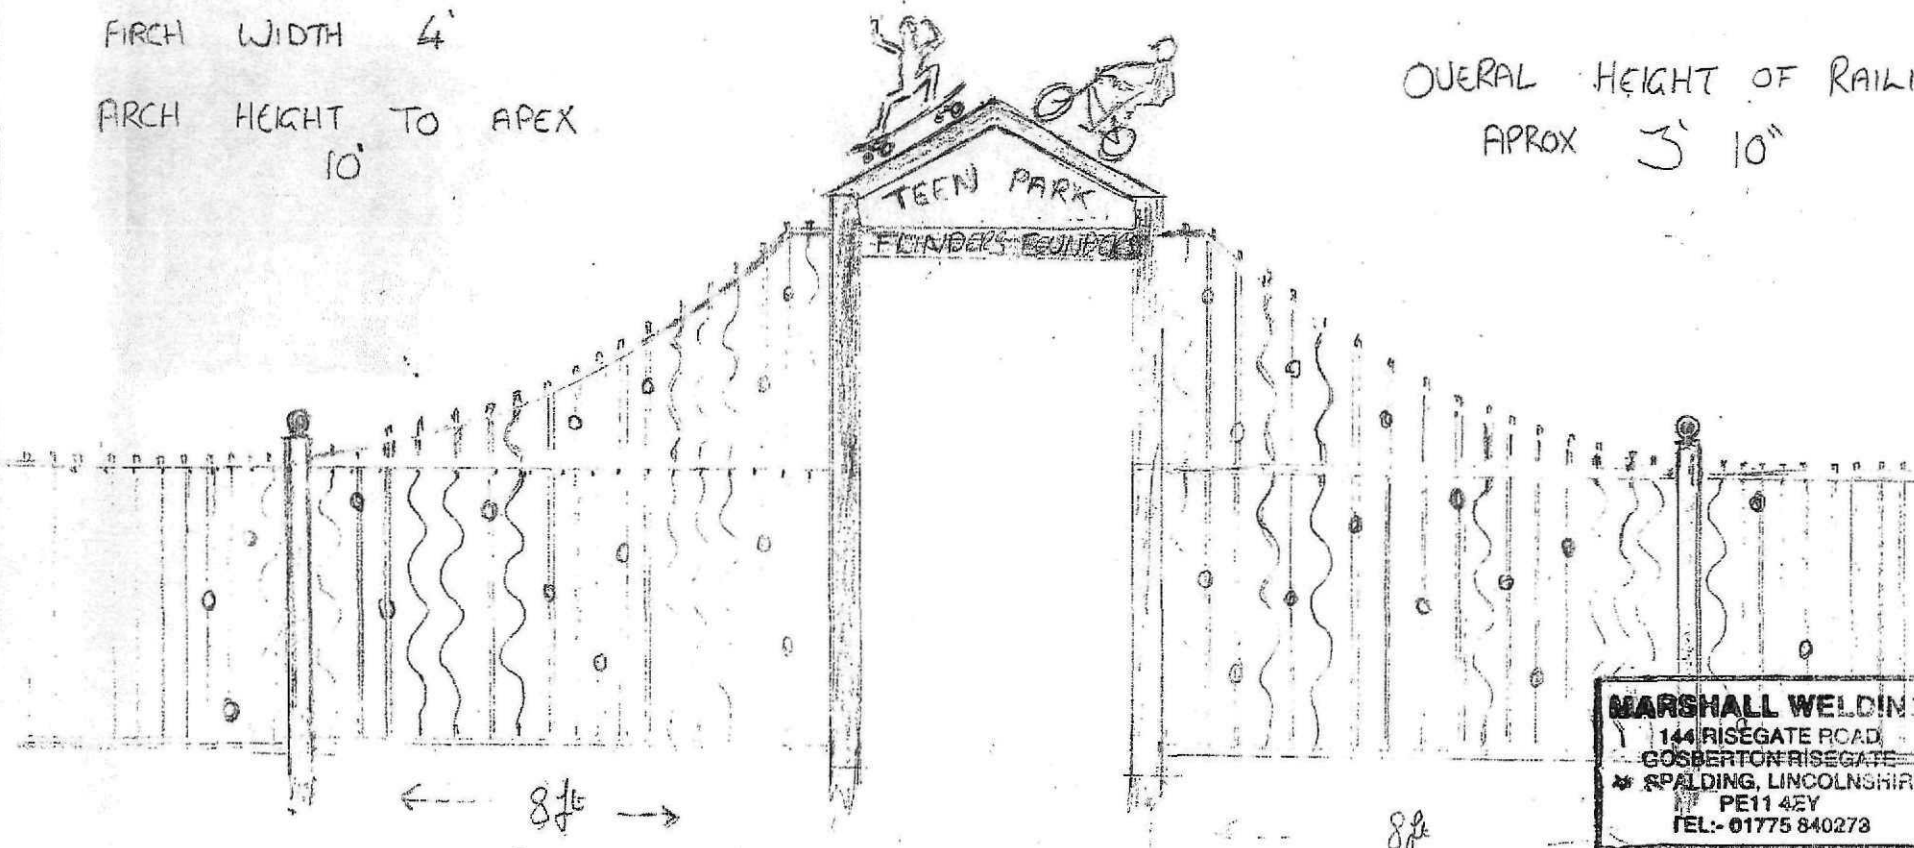

Not To Scale

MARSHALL WELDING
144 RISEGATE ROAD
COSBERTON RISEGATE
* SPALDING, LINCOLNSHIRE
PE11 4EY
TEL: 01775 840278

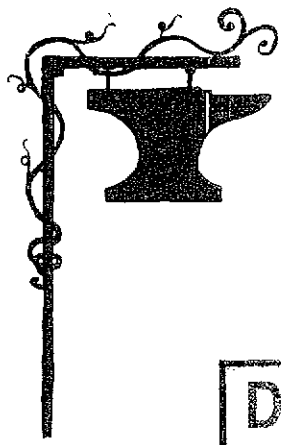


Marshall Welding

Traditional Ironwork


144 Risegate Road, Gosberton Risegate,
Spalding, Lincolnshire PE11 4EY

Tel: 01775 840273

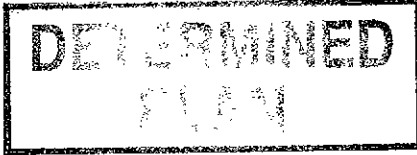

Date 14/5/09

To Flinders Founders,
% Mrs Wright.

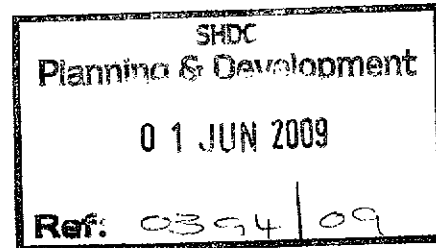

Please find enclosed a sketch of the 'Teen Park' railings: - Wavy bars and spheres around the archway, will become further apart as they go along as discussed. The photo shows an example of what the wavy bars and spheres will look like. The metal letters will be welded on both sides of the archway.

The young girls that came to see me, liked my design of the railings, especially the irregularity of the bars and the skateboard and B.m.x cut-outs.

The girls thought that the Flinders Founders' colours would look great, (for this I would need an example for an approximate colour match.)

I think this would work very well and give the park an extra fun aspect!

If you wish to go ahead with the project, please would you send me half of the total cost, to enable me to make a start. (Please make cheques payable to:- Gary Marshall.)

Total cost = £7'500.00

If you have any queries about the park, please don't hesitate to give me a call.

Many thanks

Gary Marshall