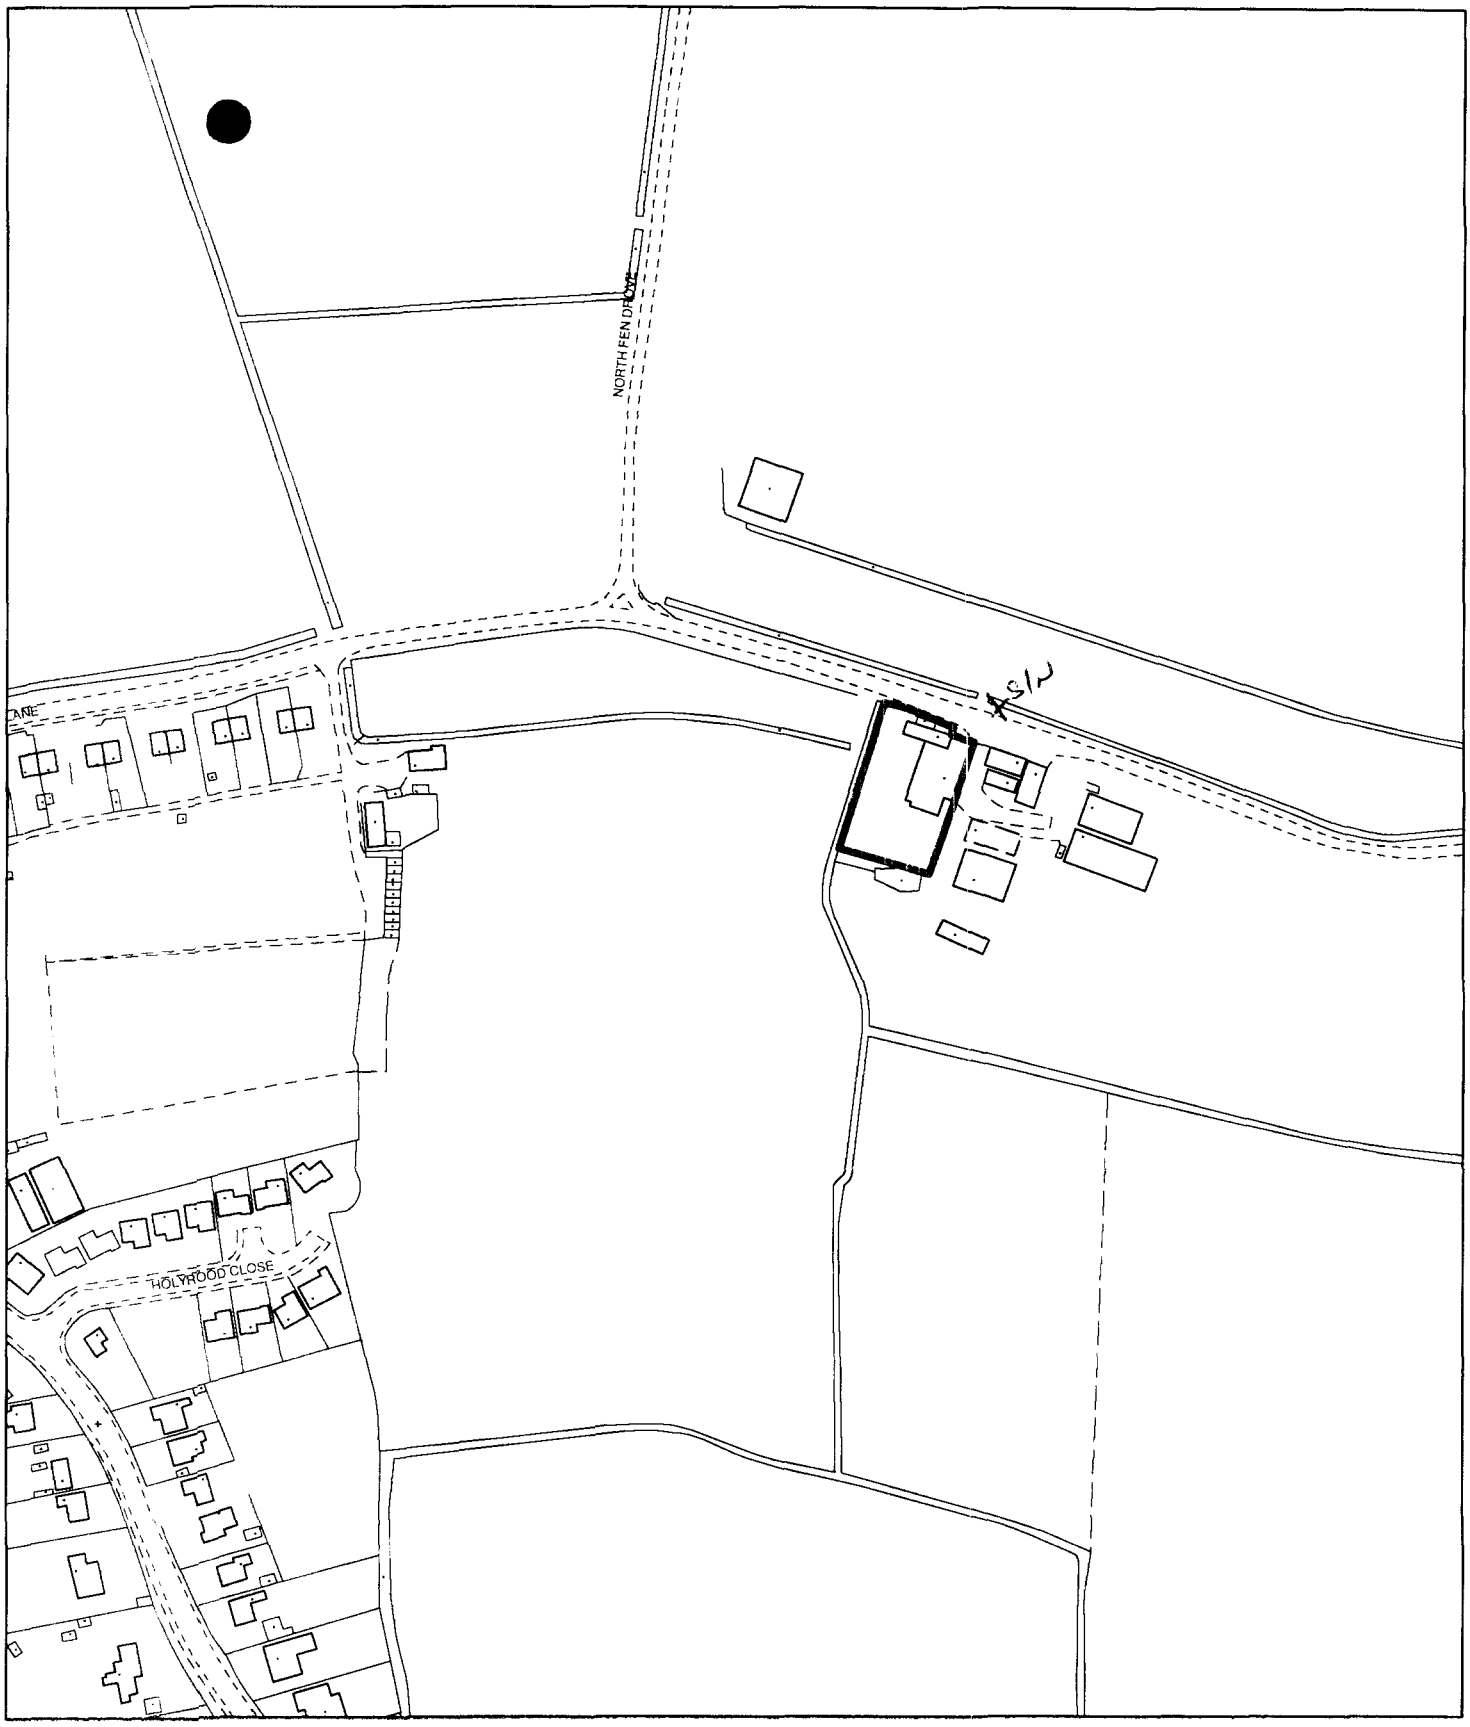


Planning Application Location Plan
Ward Member Notification


H04/0399/02

Scale: 1:2500

Planning and Development

Council Offices, Priory Road, Spalding, Lincolnshire
PE11 2XE

PLEASE DO NOT COPY THIS PLAN
This map is reproduced from Ordnance Survey material with permission of Ordnance Survey on behalf of Her Majesty's Stationery Office (c) Crown copyright. Unauthorised reproduction infringes Crown copyright and may lead to prosecution or civil proceedings. South Holland District Council LA079413 2002

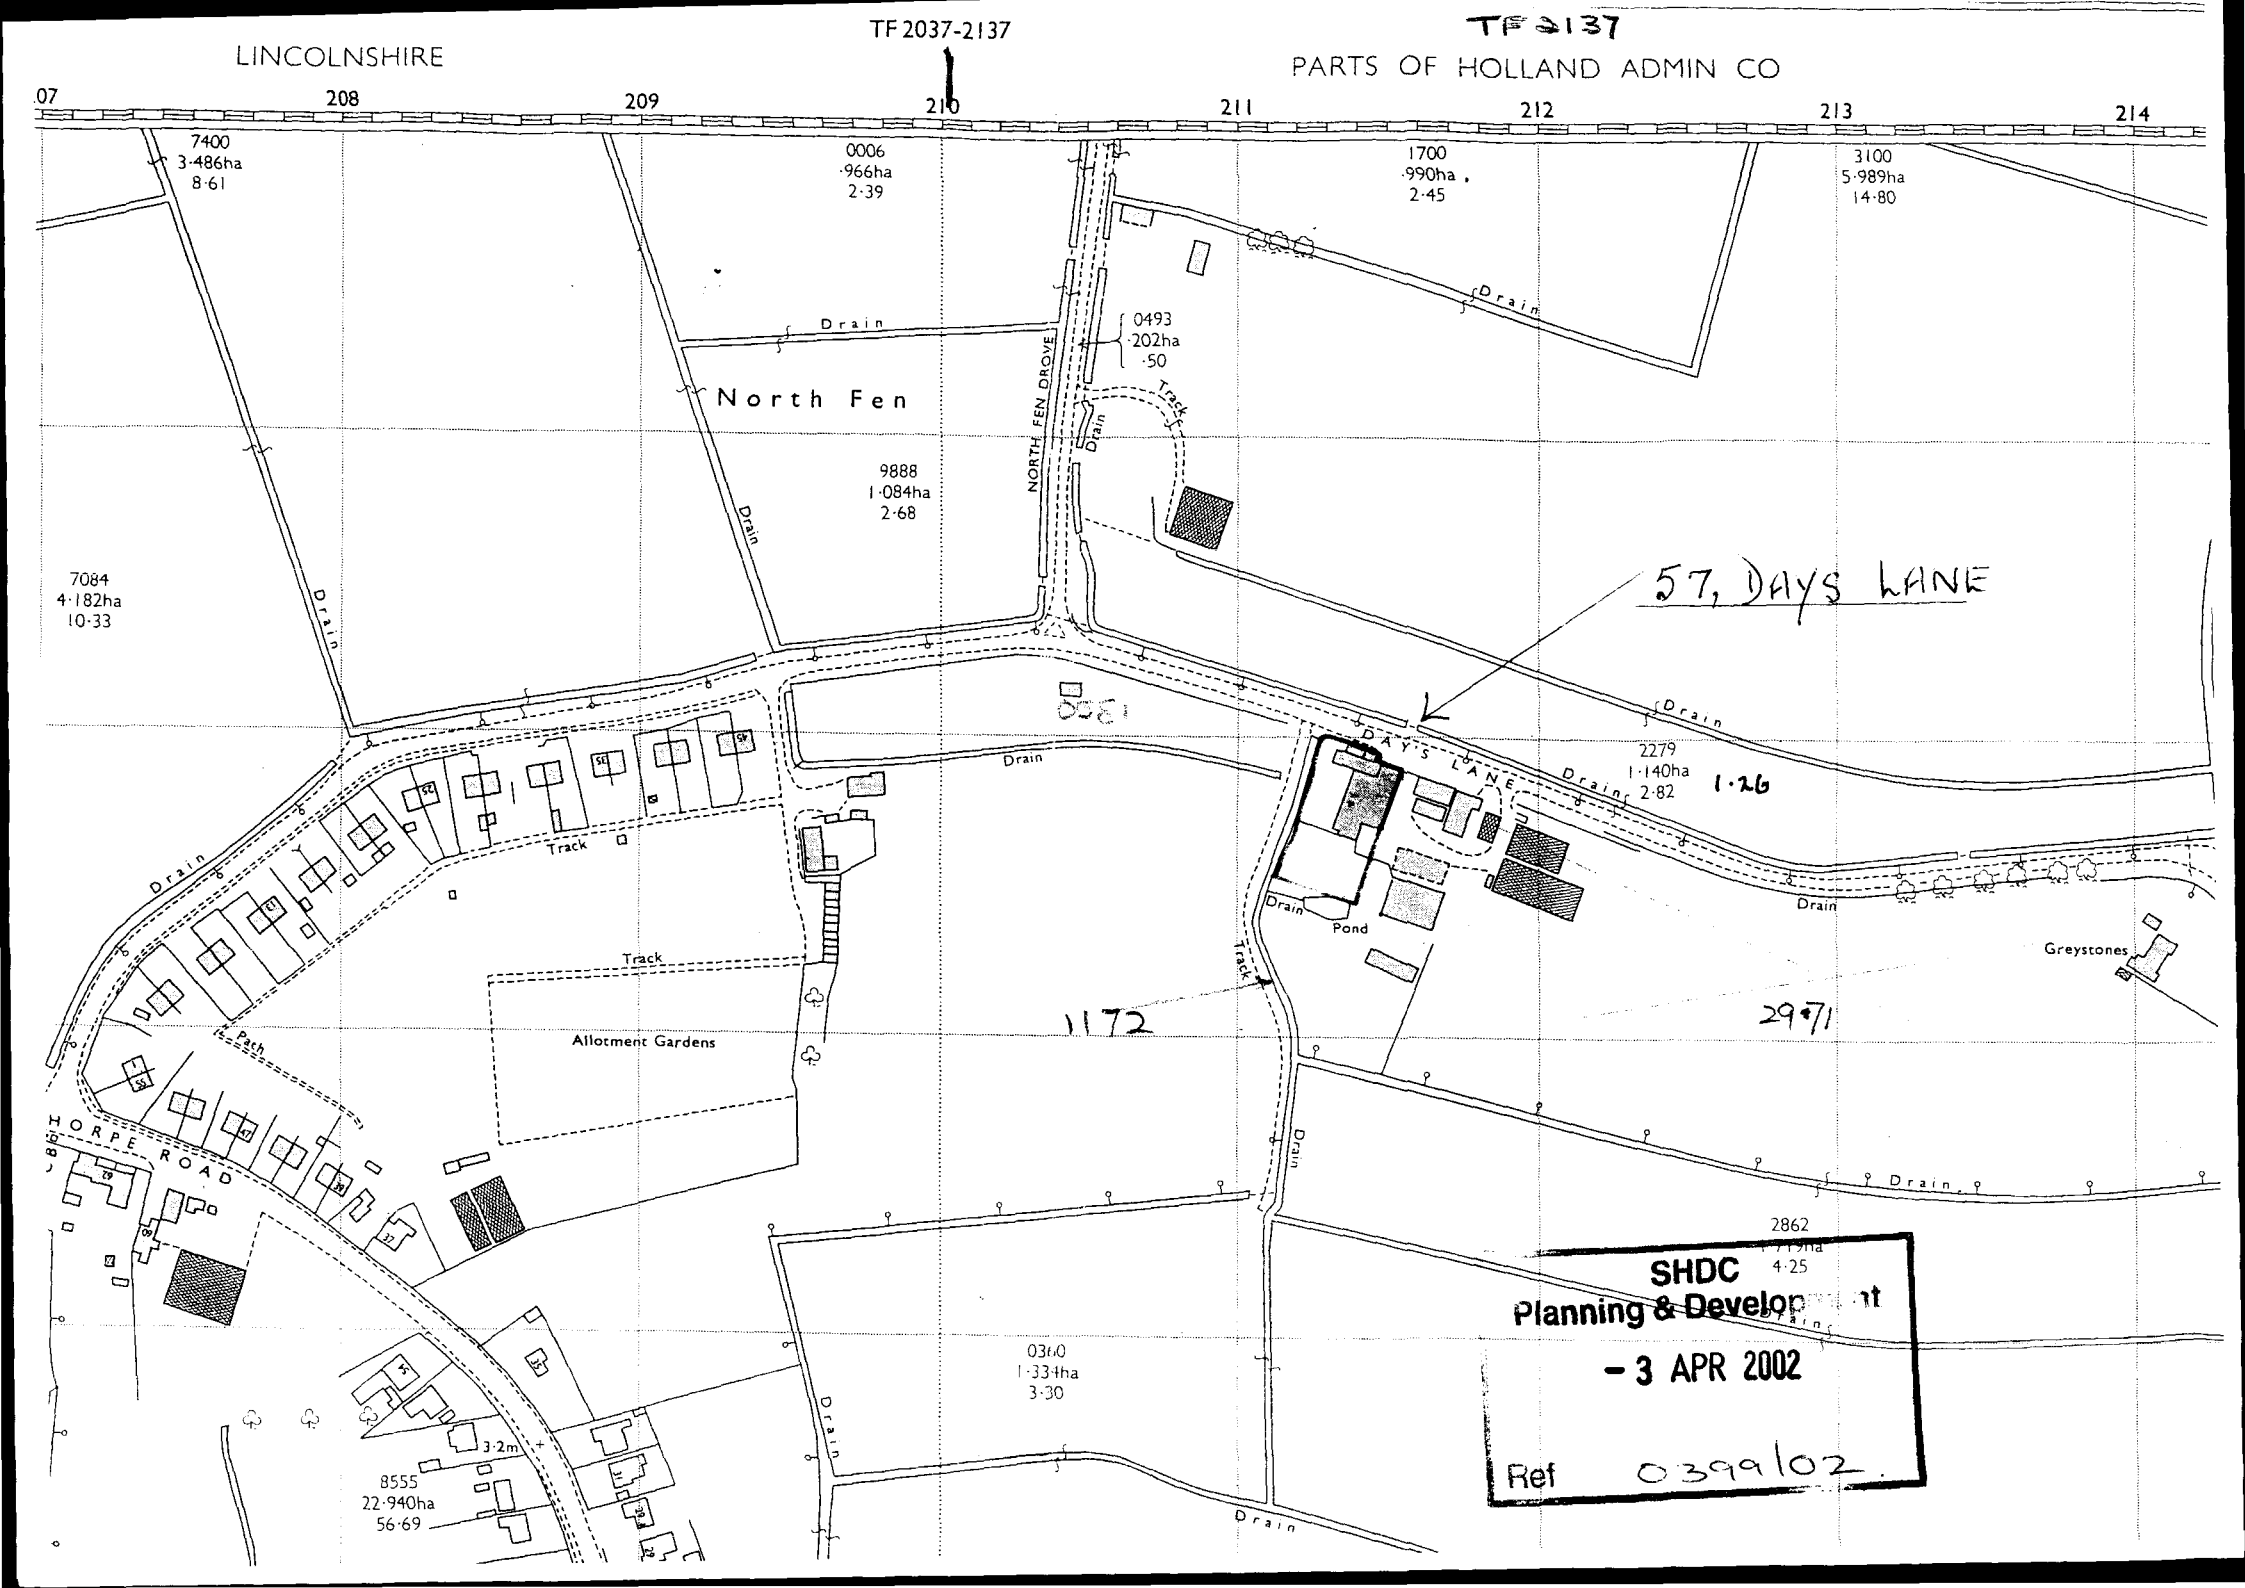
TF 2037-2137
TF 2137
LINCOLNSHIRE
PARTS OF HOLLAND ADMIN CO
207
208
209
210
211
212
213
214
7400
3·486ha
8·61
0006
·966ha
2·39
1700
·990ha
2·45
3100
5·989ha
14·80
Drain
North Fen
0493
·202ha
·50
NORTH FEN DROVE
Track
9888
1·084ha
2·68
7084
4·182ha
10·33
57, DAYS LANE
DAYS LANE
2279
1·140ha
2·82
1·26
Pond
Greystones
Track
Allotment Gardens
Path
1172
2971
HORPE ROAD
2862
4·25
0310
1·334ha
3·30
3·2m
8555
22·940ha
56·69
SHDC
Planning & Development
- 3 APR 2002
Ref 0399102