
PRODUCED BY AN AUTODESK STUDENT VERSION

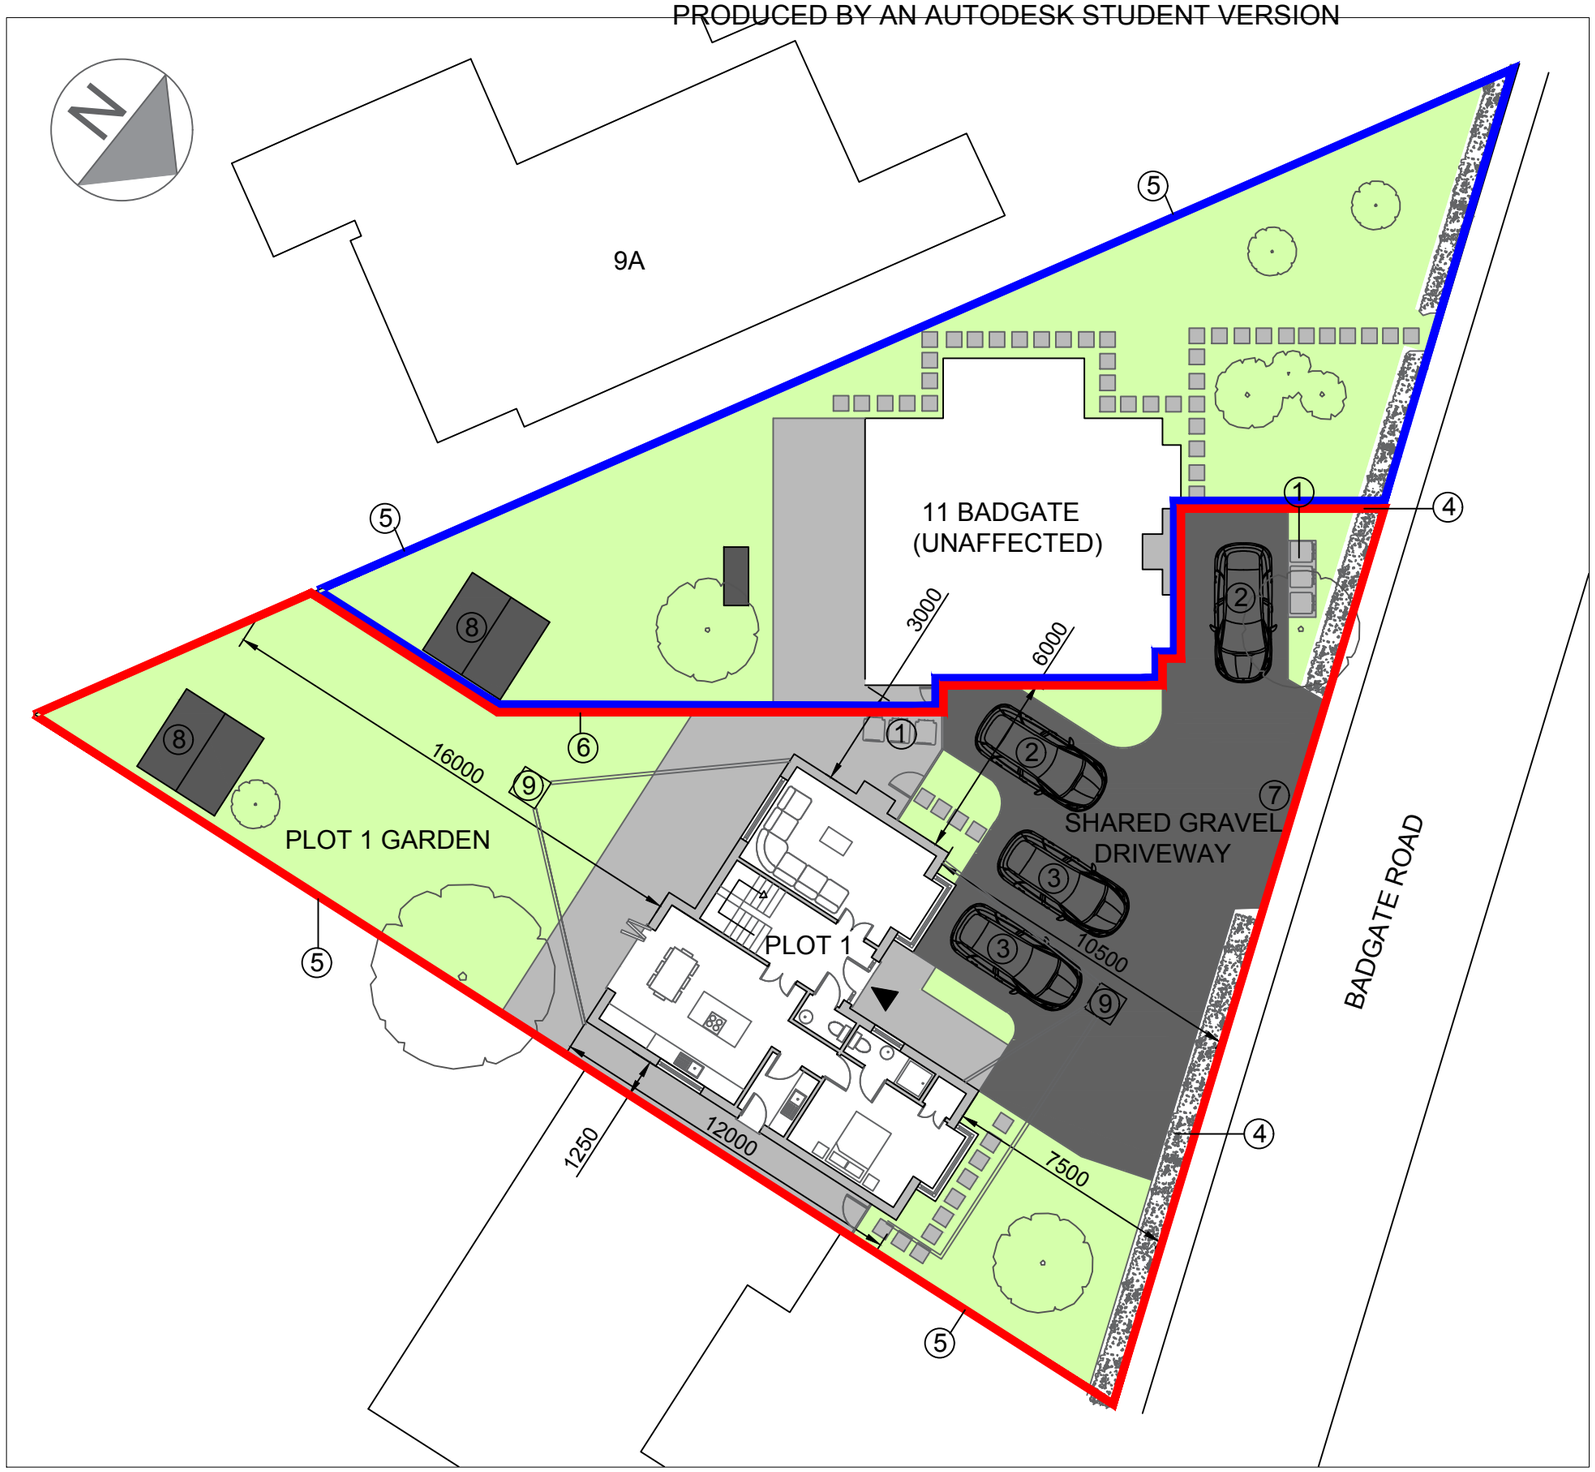

L.E.G.E.N.D

1 - BINS
2 - PARKING FOR 11 BADGATE
3 - PARKING FOR PLOT 1
4 -EXISTING 1500 HIGH HEDGE
5 - EXISTING BOUNDARY TREATMENT
6 - NEW 1800 CLOSE BOARDED TIMBER FENCE
7 - EXISTING ENTRANCE
8 - STORAGE SHED
9 - SOAKAWAY

DESCRIPTION - PROPOSED BLOCK PLAN

DRAWING NO. - 003 REV A

ADDRESS: 11 BADGATE, DONINGTON, PE11 4TH

DATE:14/05/2020

SCALE - 1:200 @ A3

PROPOSED BLOCK PLAN @ 1:200

1:200
4m 0 4m 8m 12m 16m 20m

PRODUCED BY AN AUTODESK STUDENT VERSION

PRODUCED BY AN AUTODESK STUDENT VERSION

PRODUCED BY AN AUTODESK STUDENT VERSION