


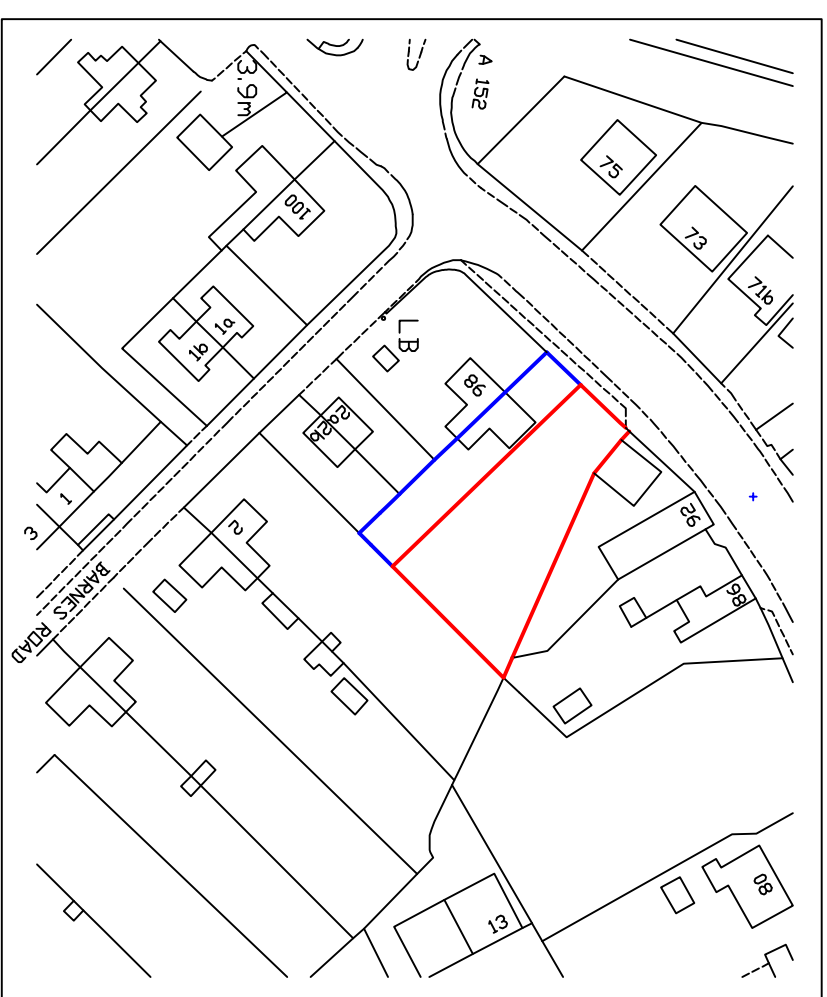


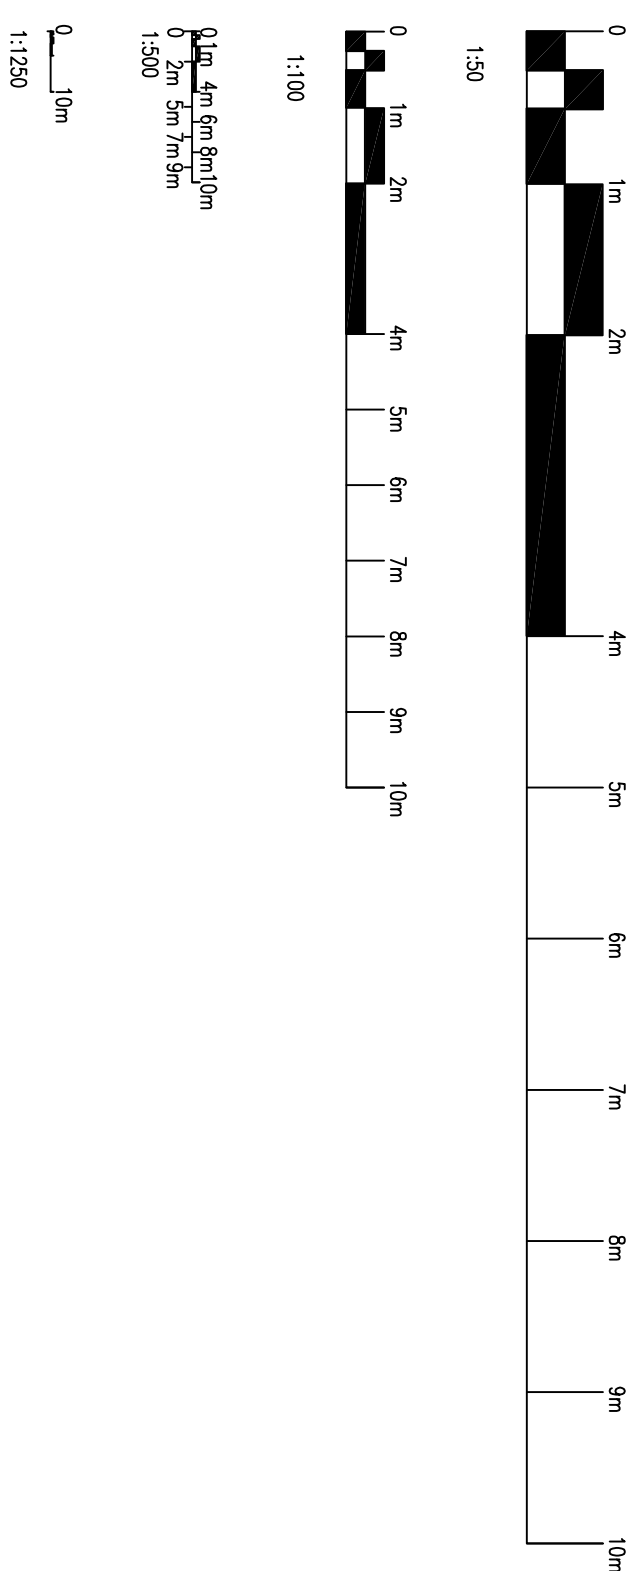

SITE PLAN 1:1250

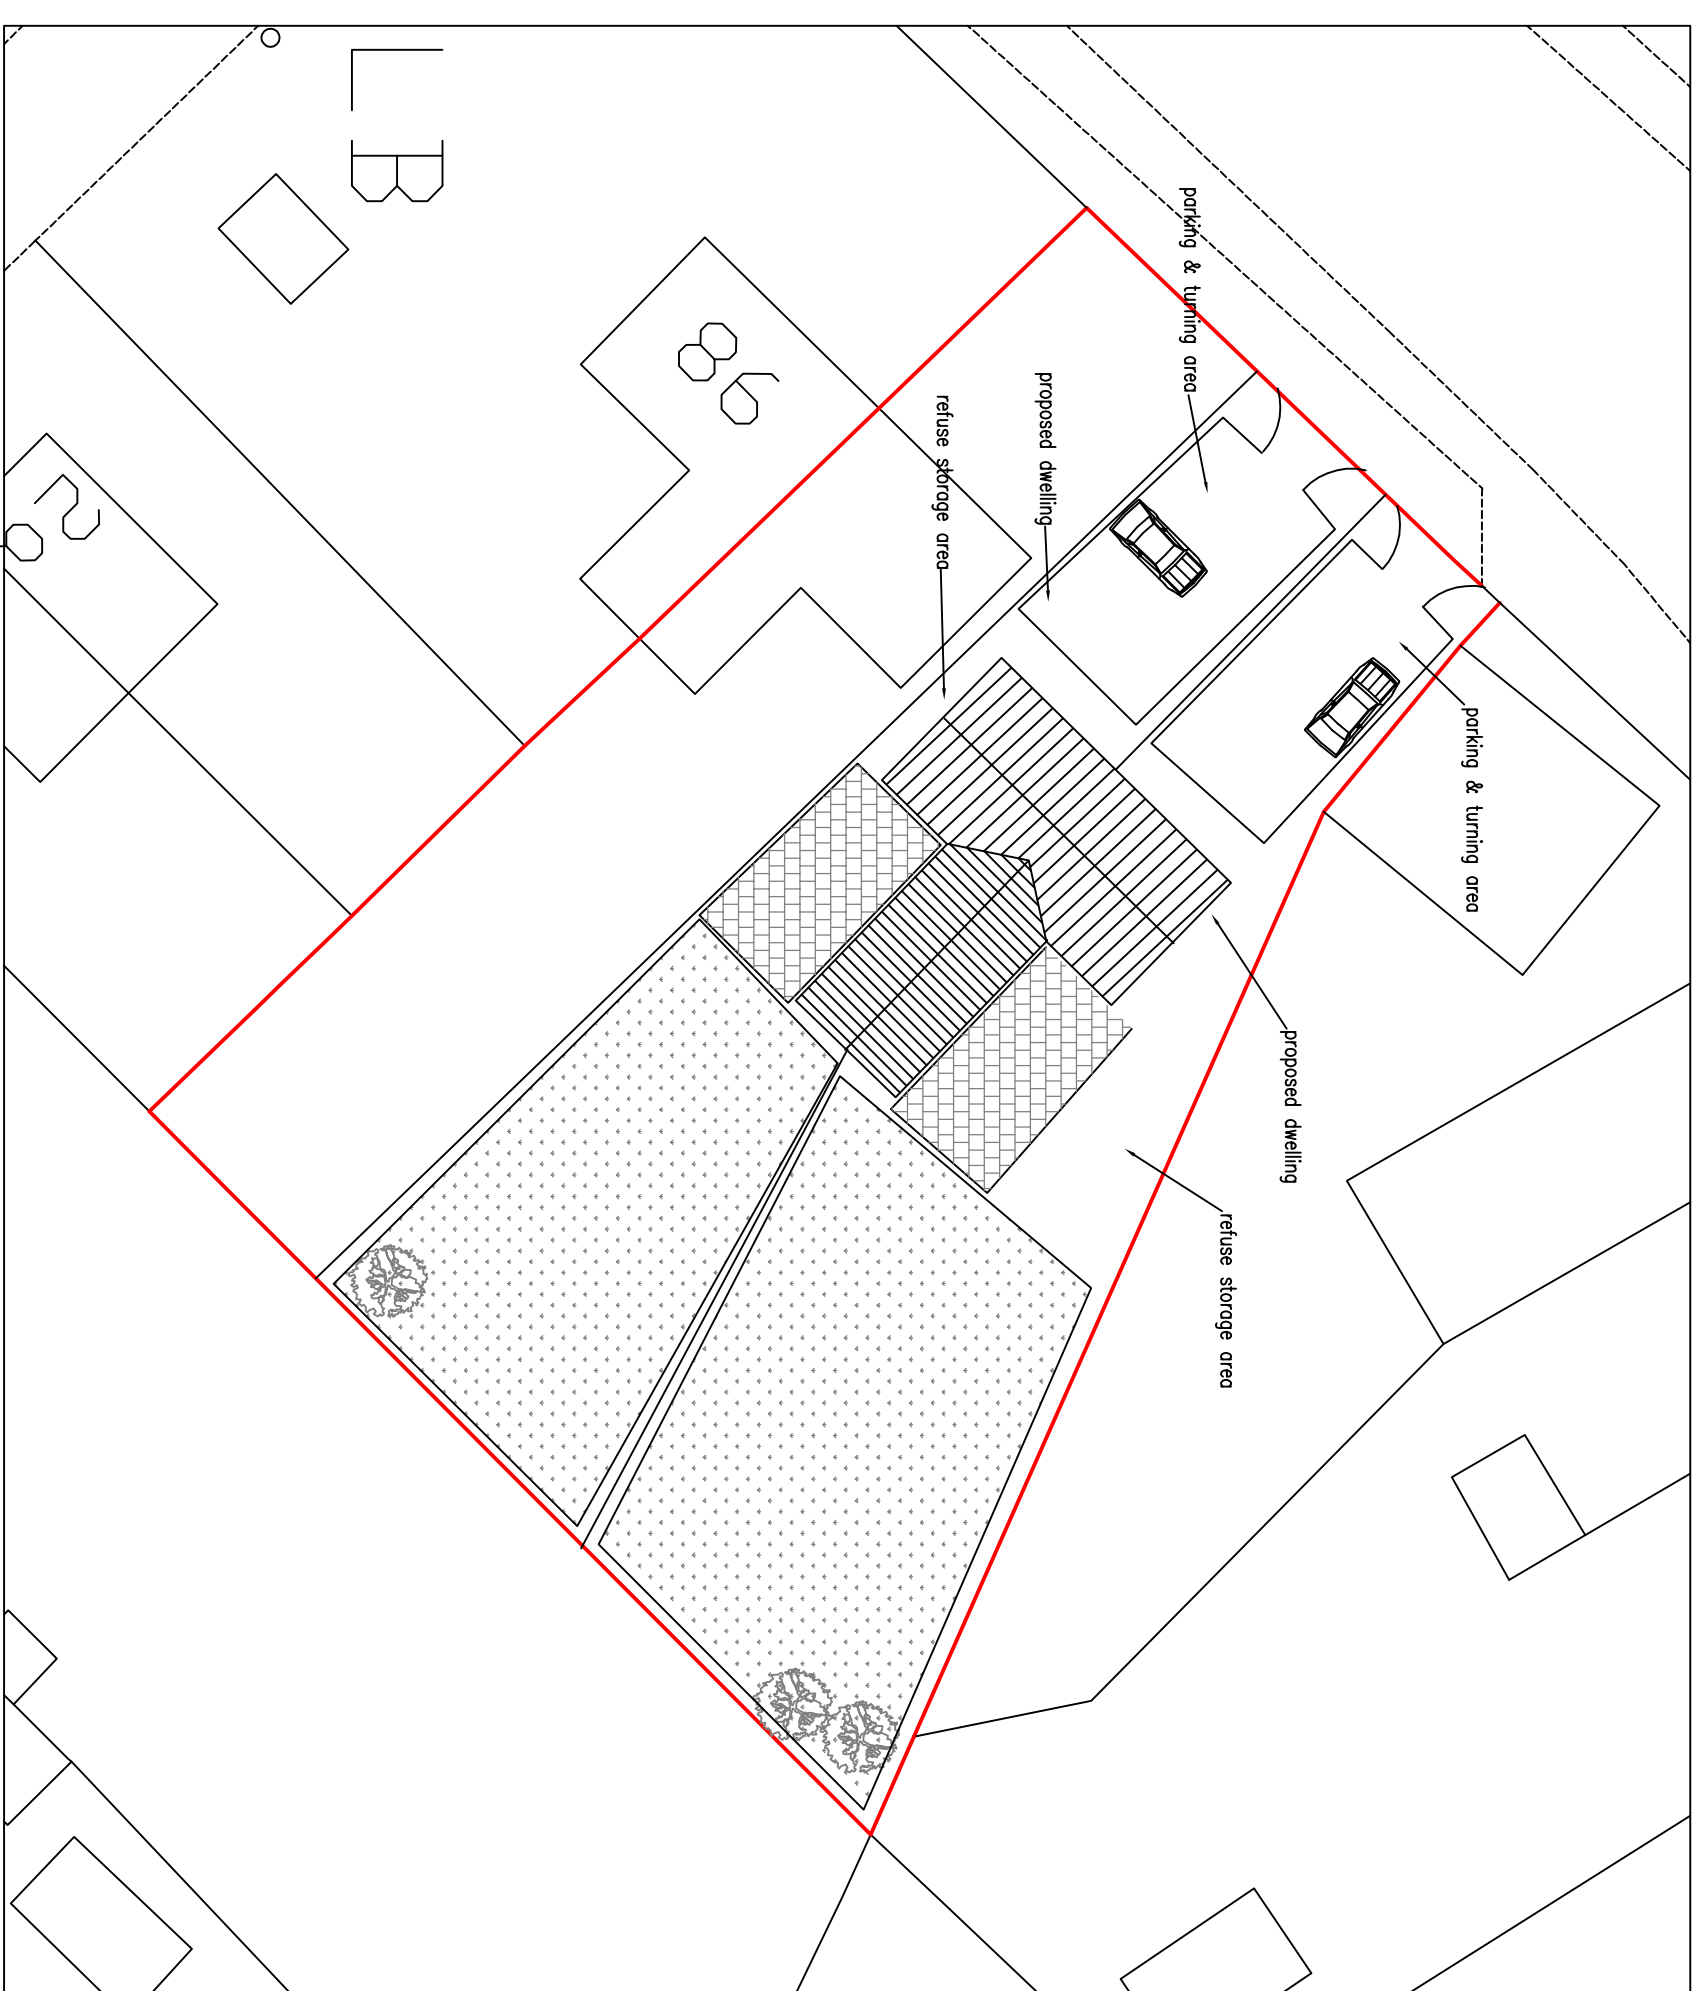

PROPOSED BLOCK PLAN 1:250

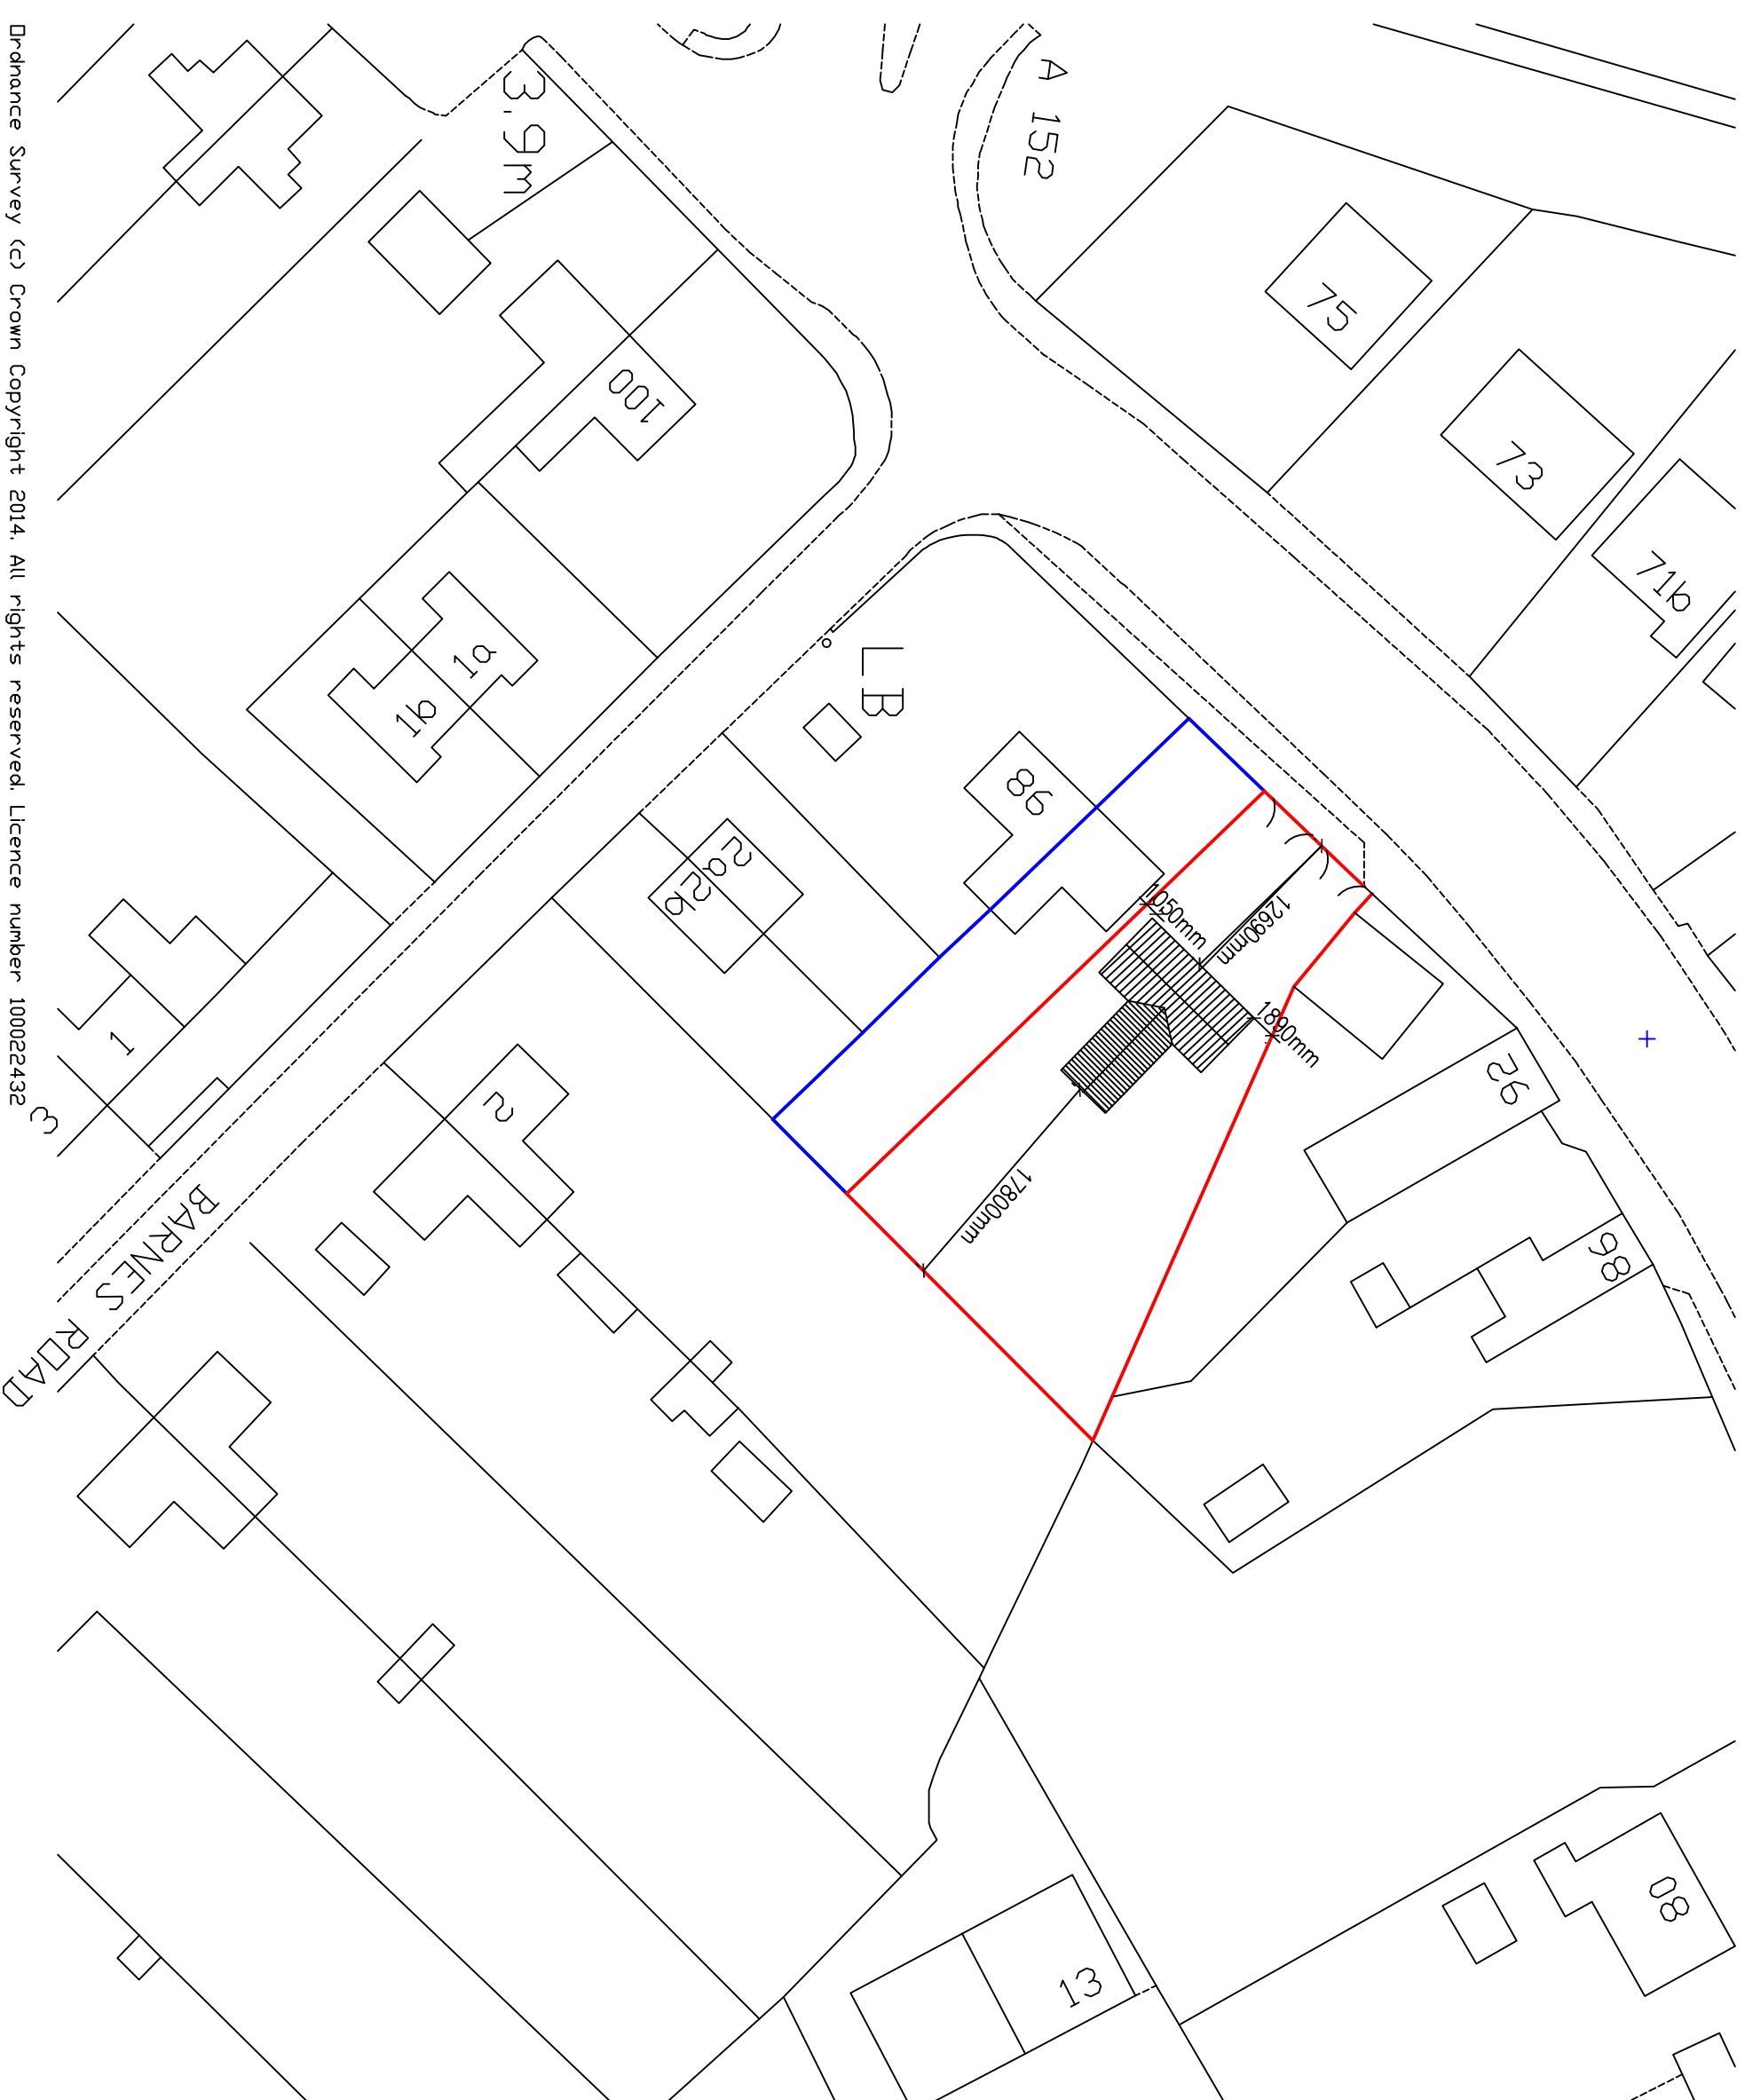

EXISTING BLOCK PLAN 1:500

PROPOSED BLOCK PLAN 1:500

[illegible]