



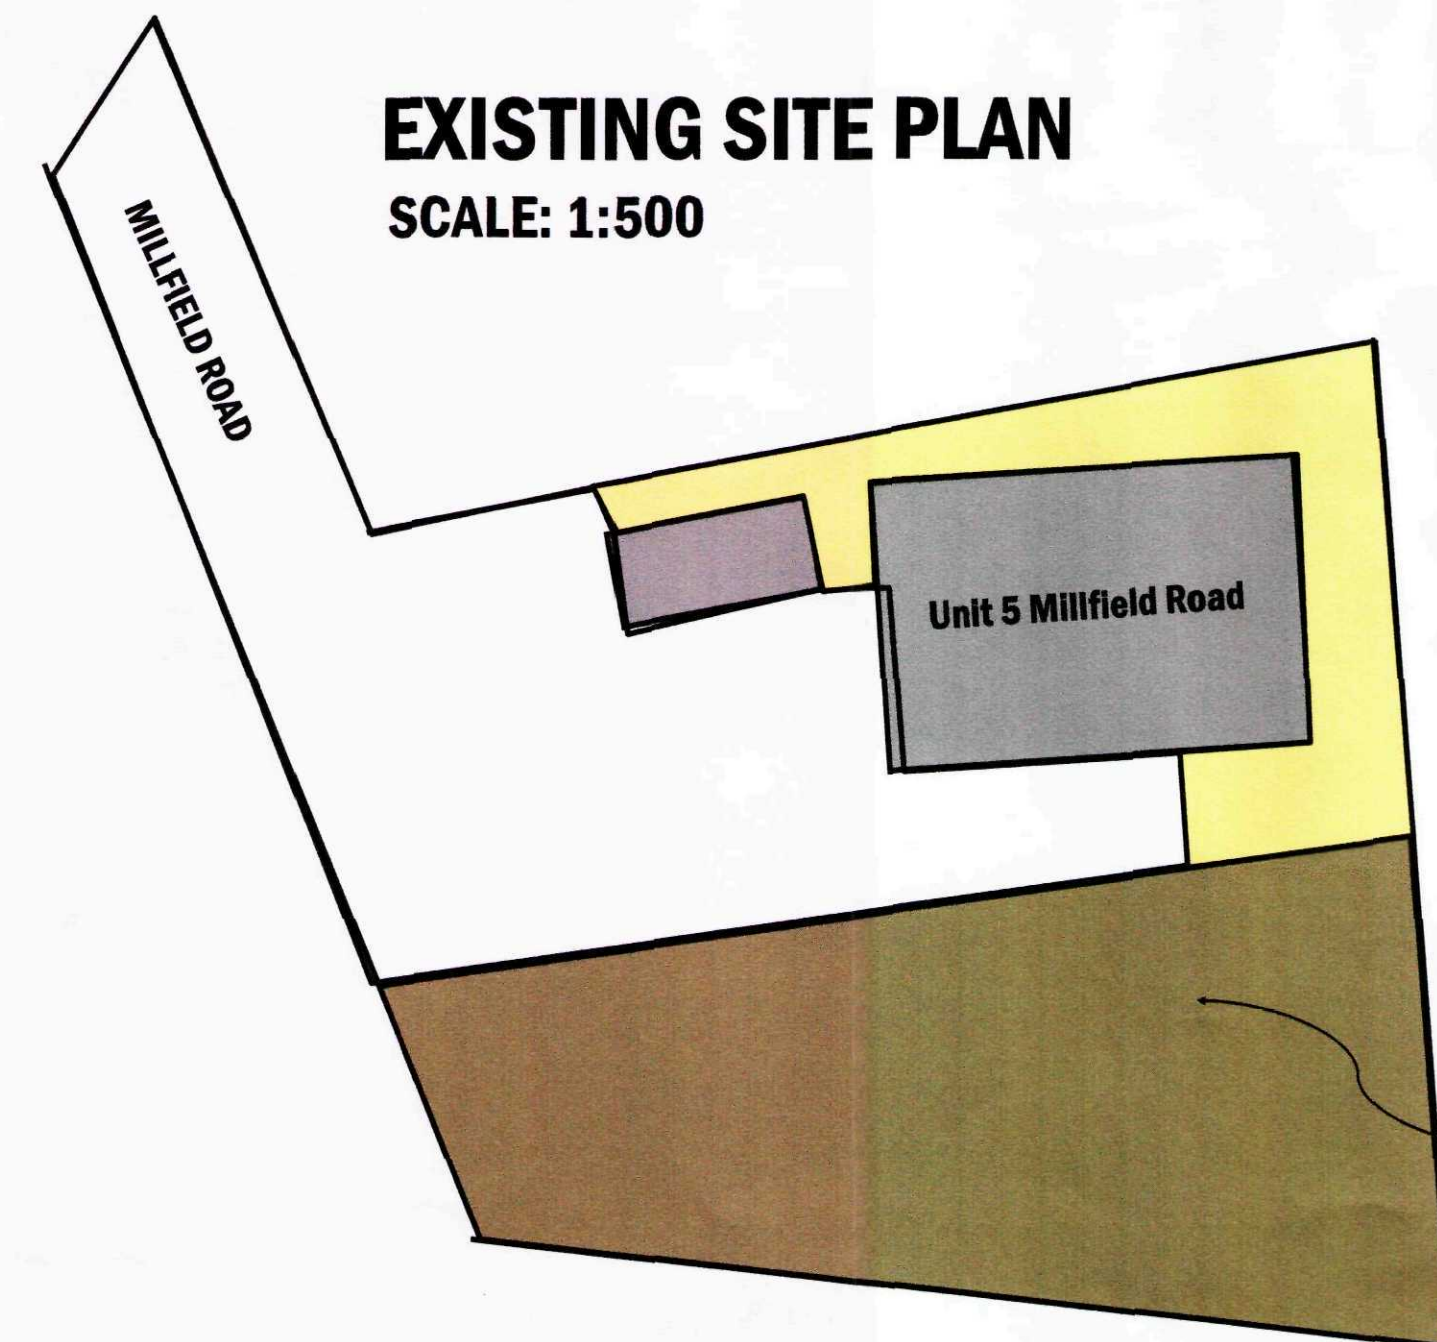

Existing grass & hardstanding area currently used by the previous owners for storage, parking and waste ground.

PROPOSED HARDSTANDING 5 MILLFIELD ROAD.
DRAWING: 150504_THARDSTANDING_RevA
DATE: 2nd MAY 2015
SCALE: VARIOUS
APPLICANT: DEJEX SUPPLIES LTD
AGENT: ALEX STEVENSON BSc(Hons) MBPR (Hort.)

KEY:	
	BUILDINGS.
	EXISTING GRASS/HARDSTANDING STORAGE
	GRASS.
	HARD STANDING.
	CONCRETE.

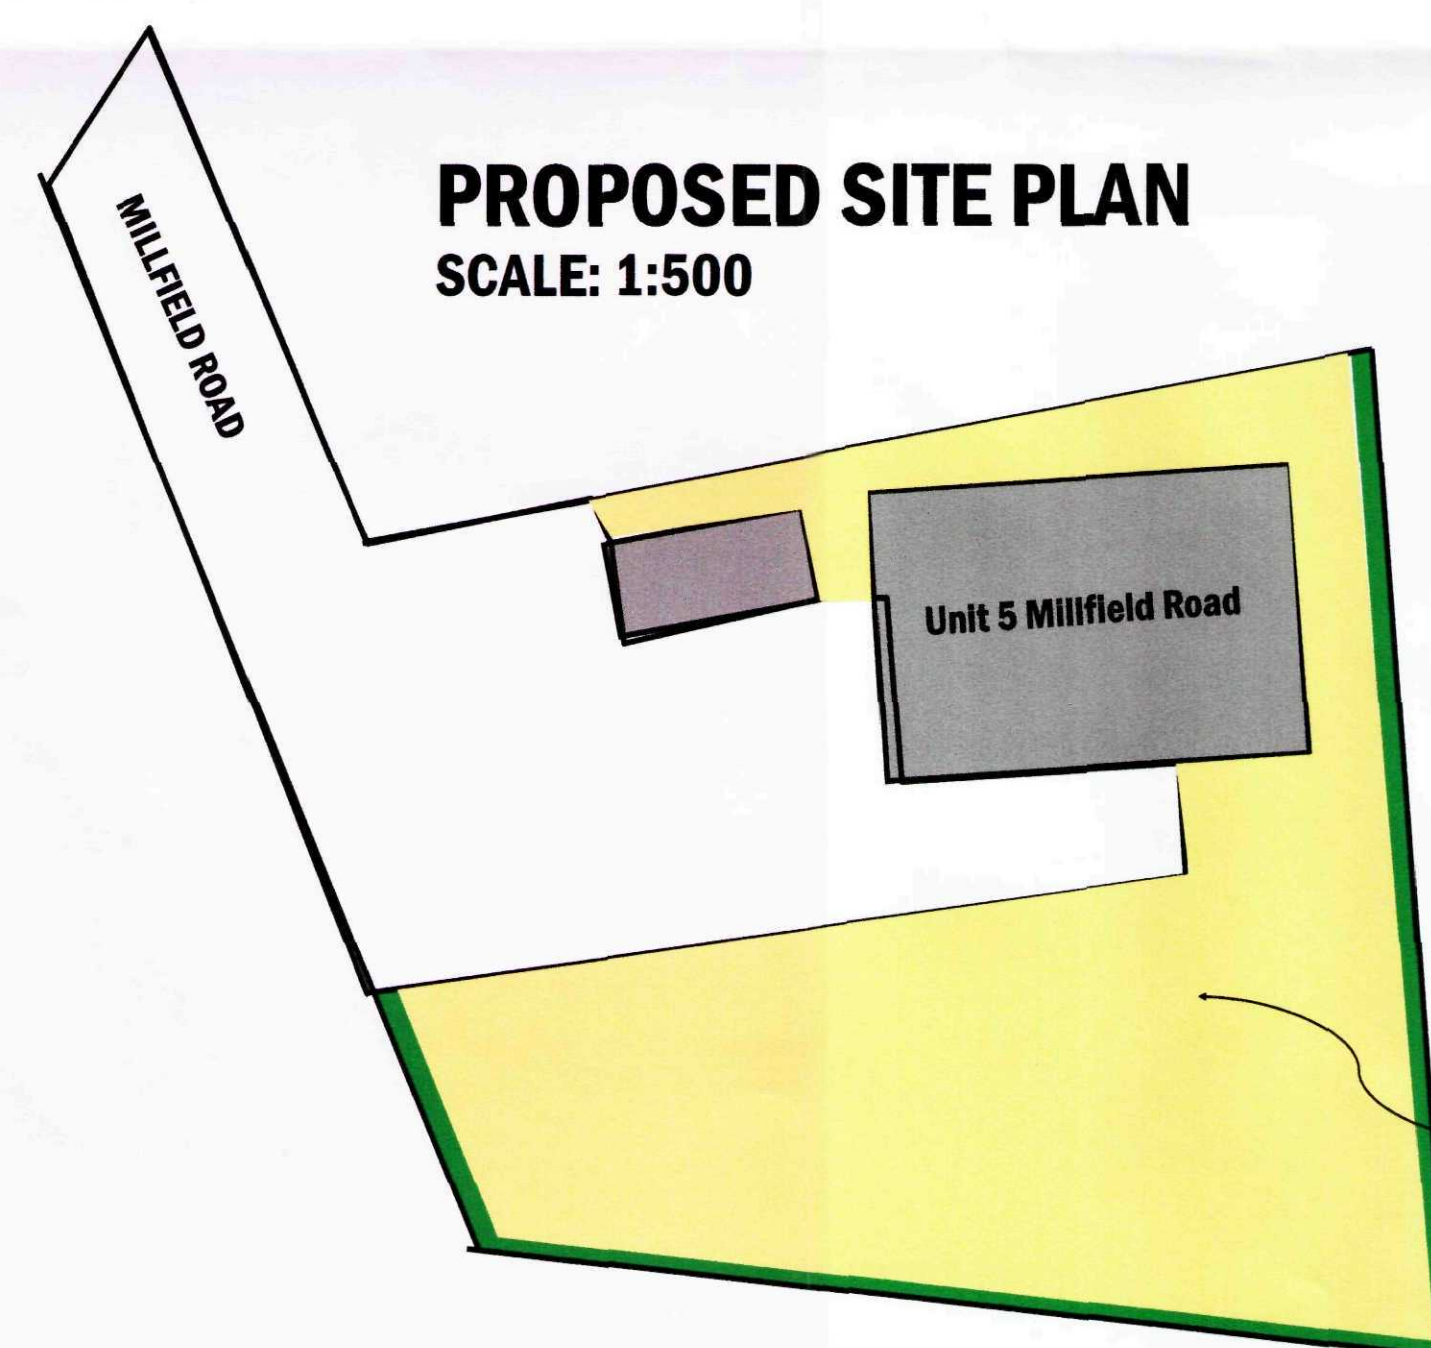

Creation of 990m² of permeable hard-standing for outside storage of pallets.

LOCATION PLAN
SCALE: 1:1250

