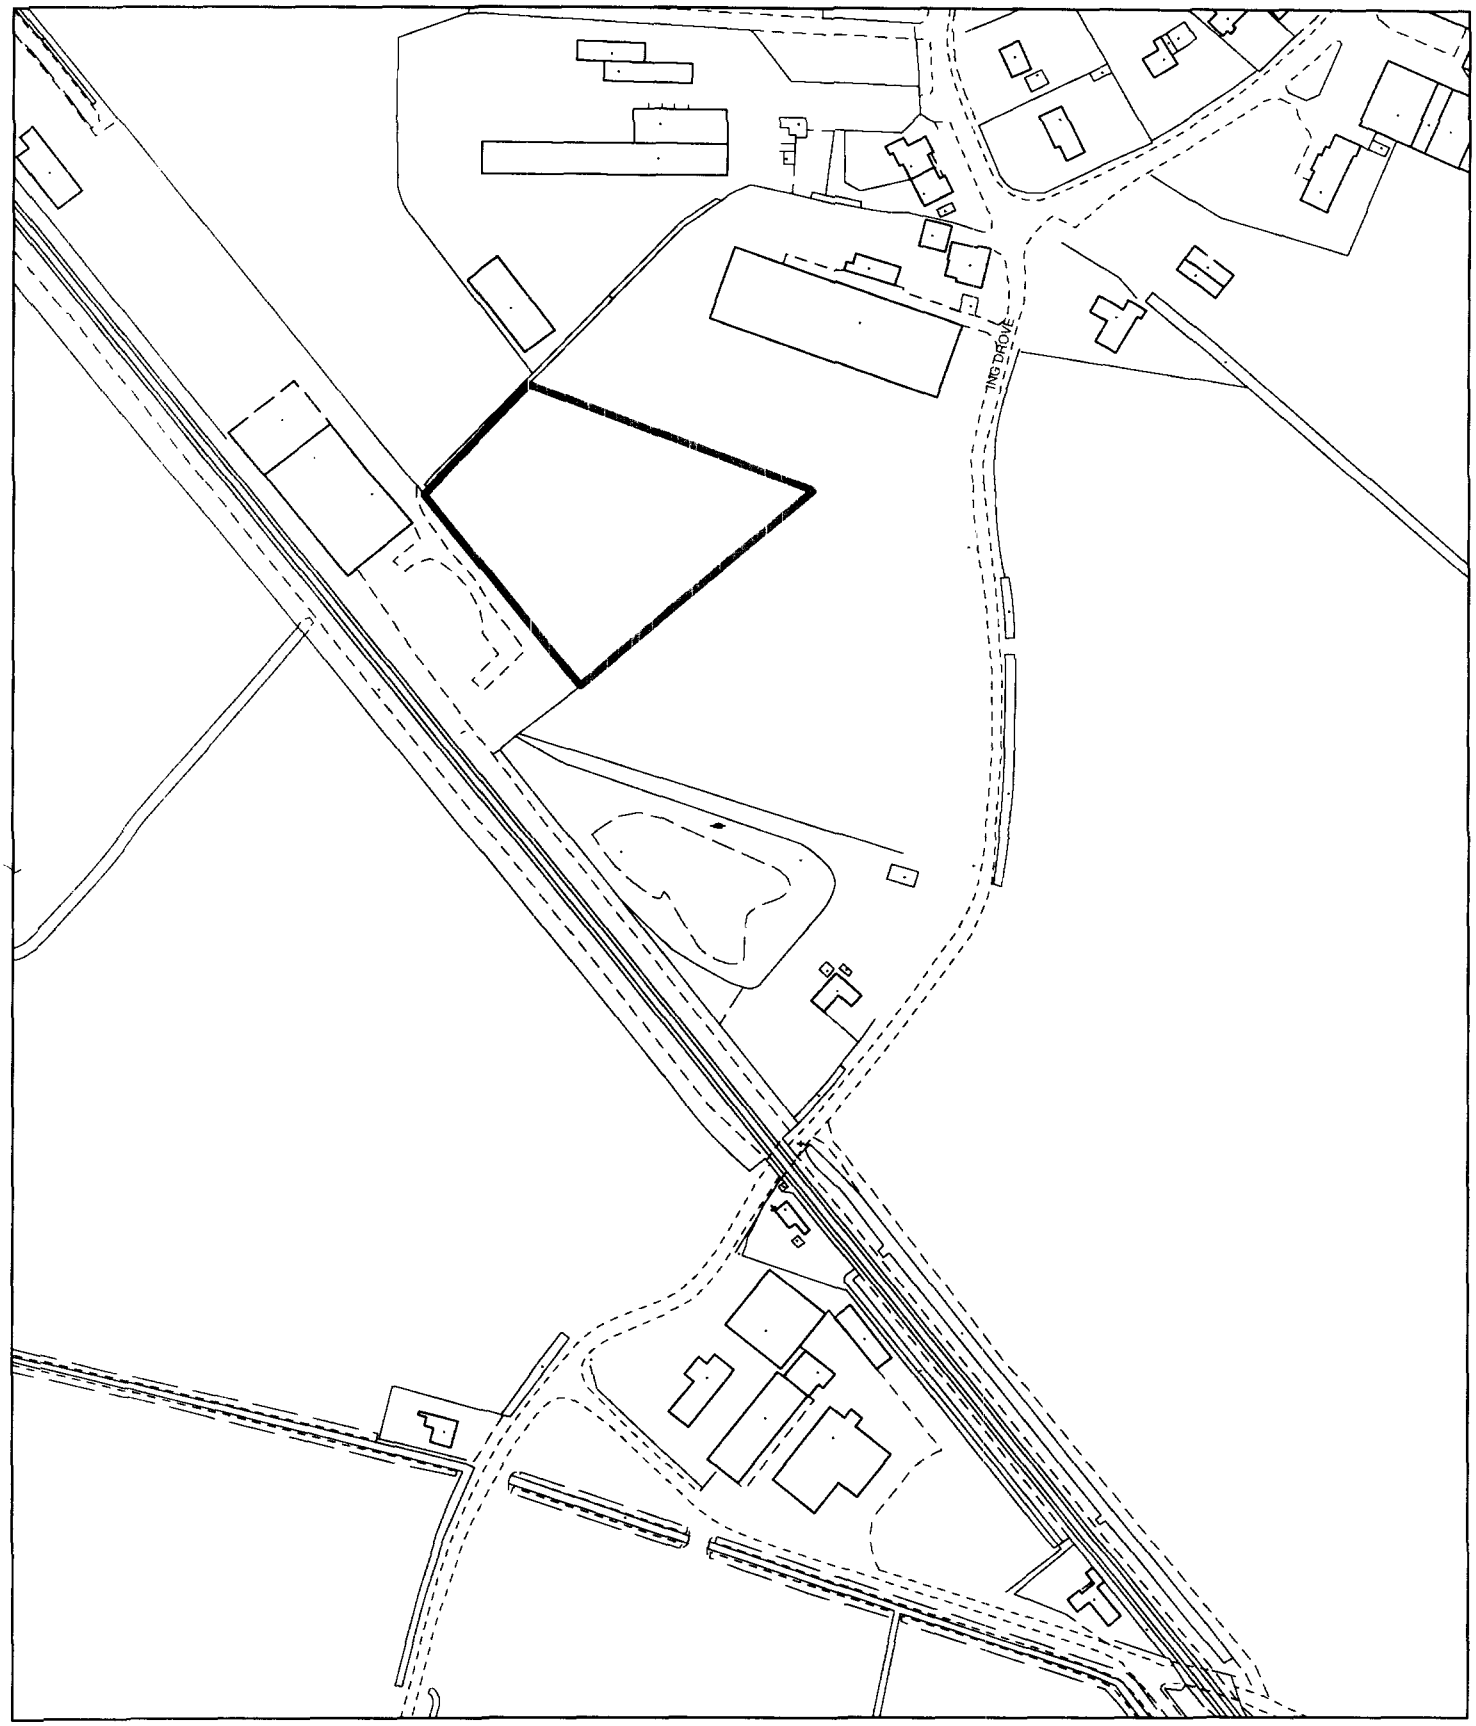


Planning Application Location Plan
Ward Member Notification

H04/0412/02


Scale: 1:2500

Planning and Development

Council Offices, Priory Road, Spalding, Lincolnshire
PE11 2XE

PLEASE DO NOT COPY THIS PLAN
This map is reproduced from Ordnance Survey material with permission of Ordnance Survey on behalf of Her Majesty's Stationery Office (c) Crown copyright. Unauthorised reproduction infringes Crown copyright and may lead to prosecution or civil proceedings. South Holland District Council LA079413 2002

LAND ADJOINING STATION YARD, DONINGTON

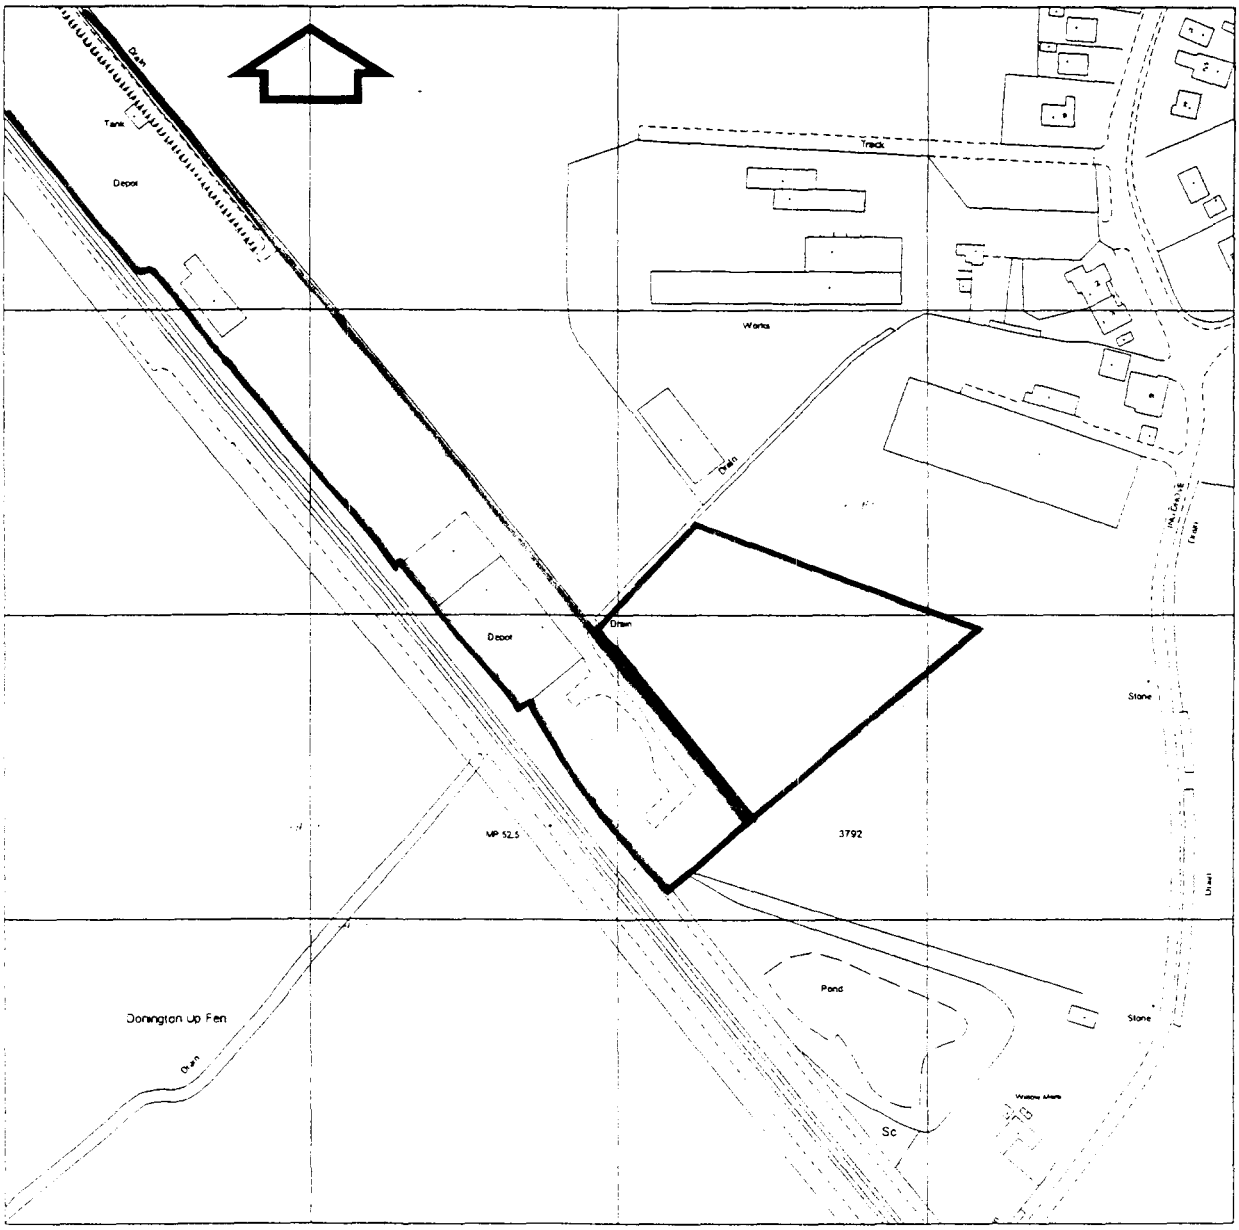

SHDC
Planning & Development
- 8 APR 2002
Ref OH/2102

Paddison and Partners
Chartered Surveyors
Rating, Commercial and Agricultural Property Consultants
Unit 6, New Close Farm, Bar Road, Lolworth, Cambridge CB3 8DS

Reproduced from the Ordnance Survey map with the permission of the Controller of Her Majesty's Stationary Office
© Crown Copyright
O.S. Licence No: ES 73314E

Scale: 1:2500 Map Ref: TF2035 SW Date: 3.02