




FRONT ELEVATION (WEST).
SCALE - 1:50

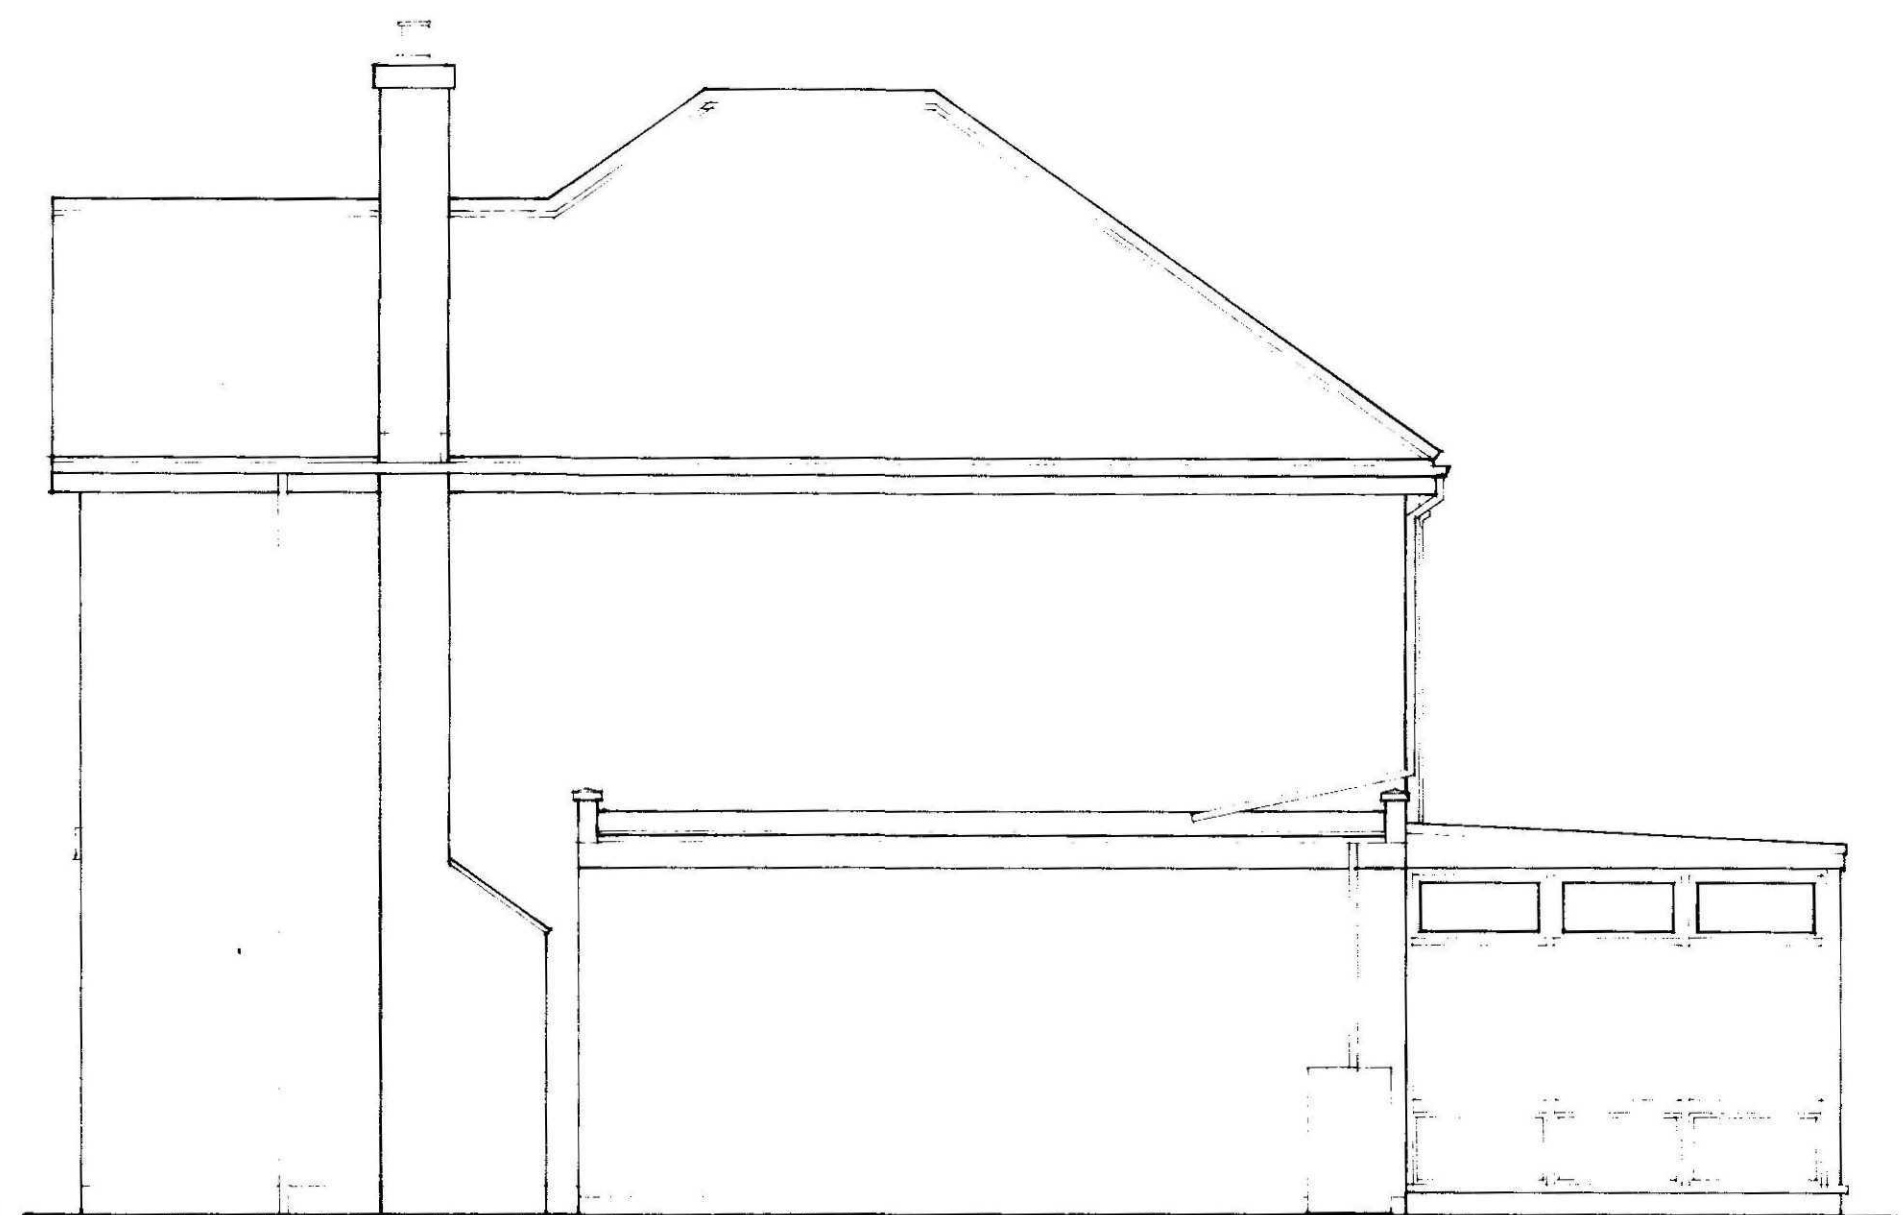

SIDE ELEV.(SOUTH).
SCALE - 1:50


MR. & MRS. L. GIDDINGS.
40 MALTING LANE, DONINGTON, SPALDING, Lincs.
PROPOSED ALTERATIONS TO DWELLING.

MAR. 2011.

PLAN 1.- AS EXISTING.



REAR ELEV.(EAST).
SCALE - 1:50

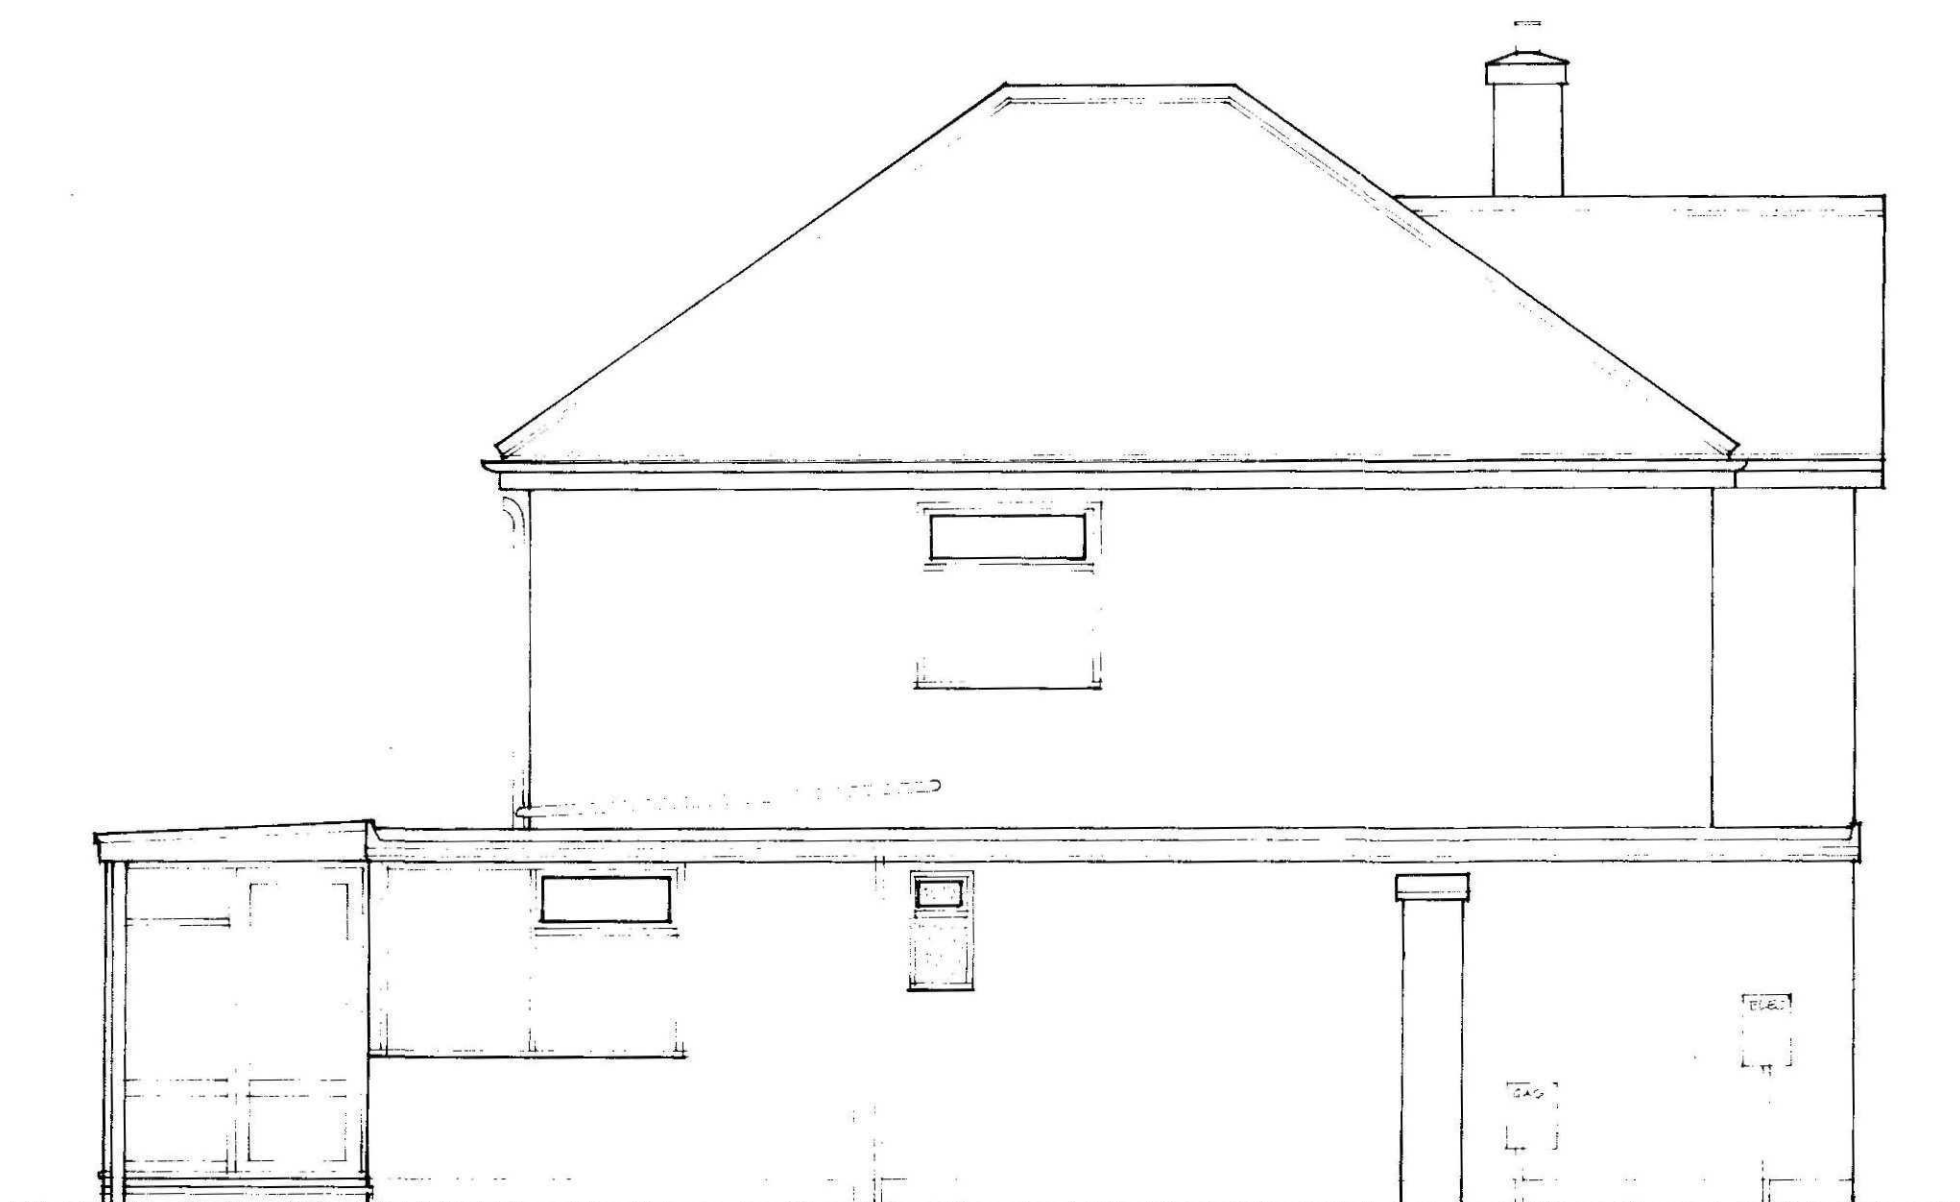

SIDE ELEV.(NORTH).
SCALE - 1:50

