





FRONT ELEVATION (WEST)
SCALE - 1:50

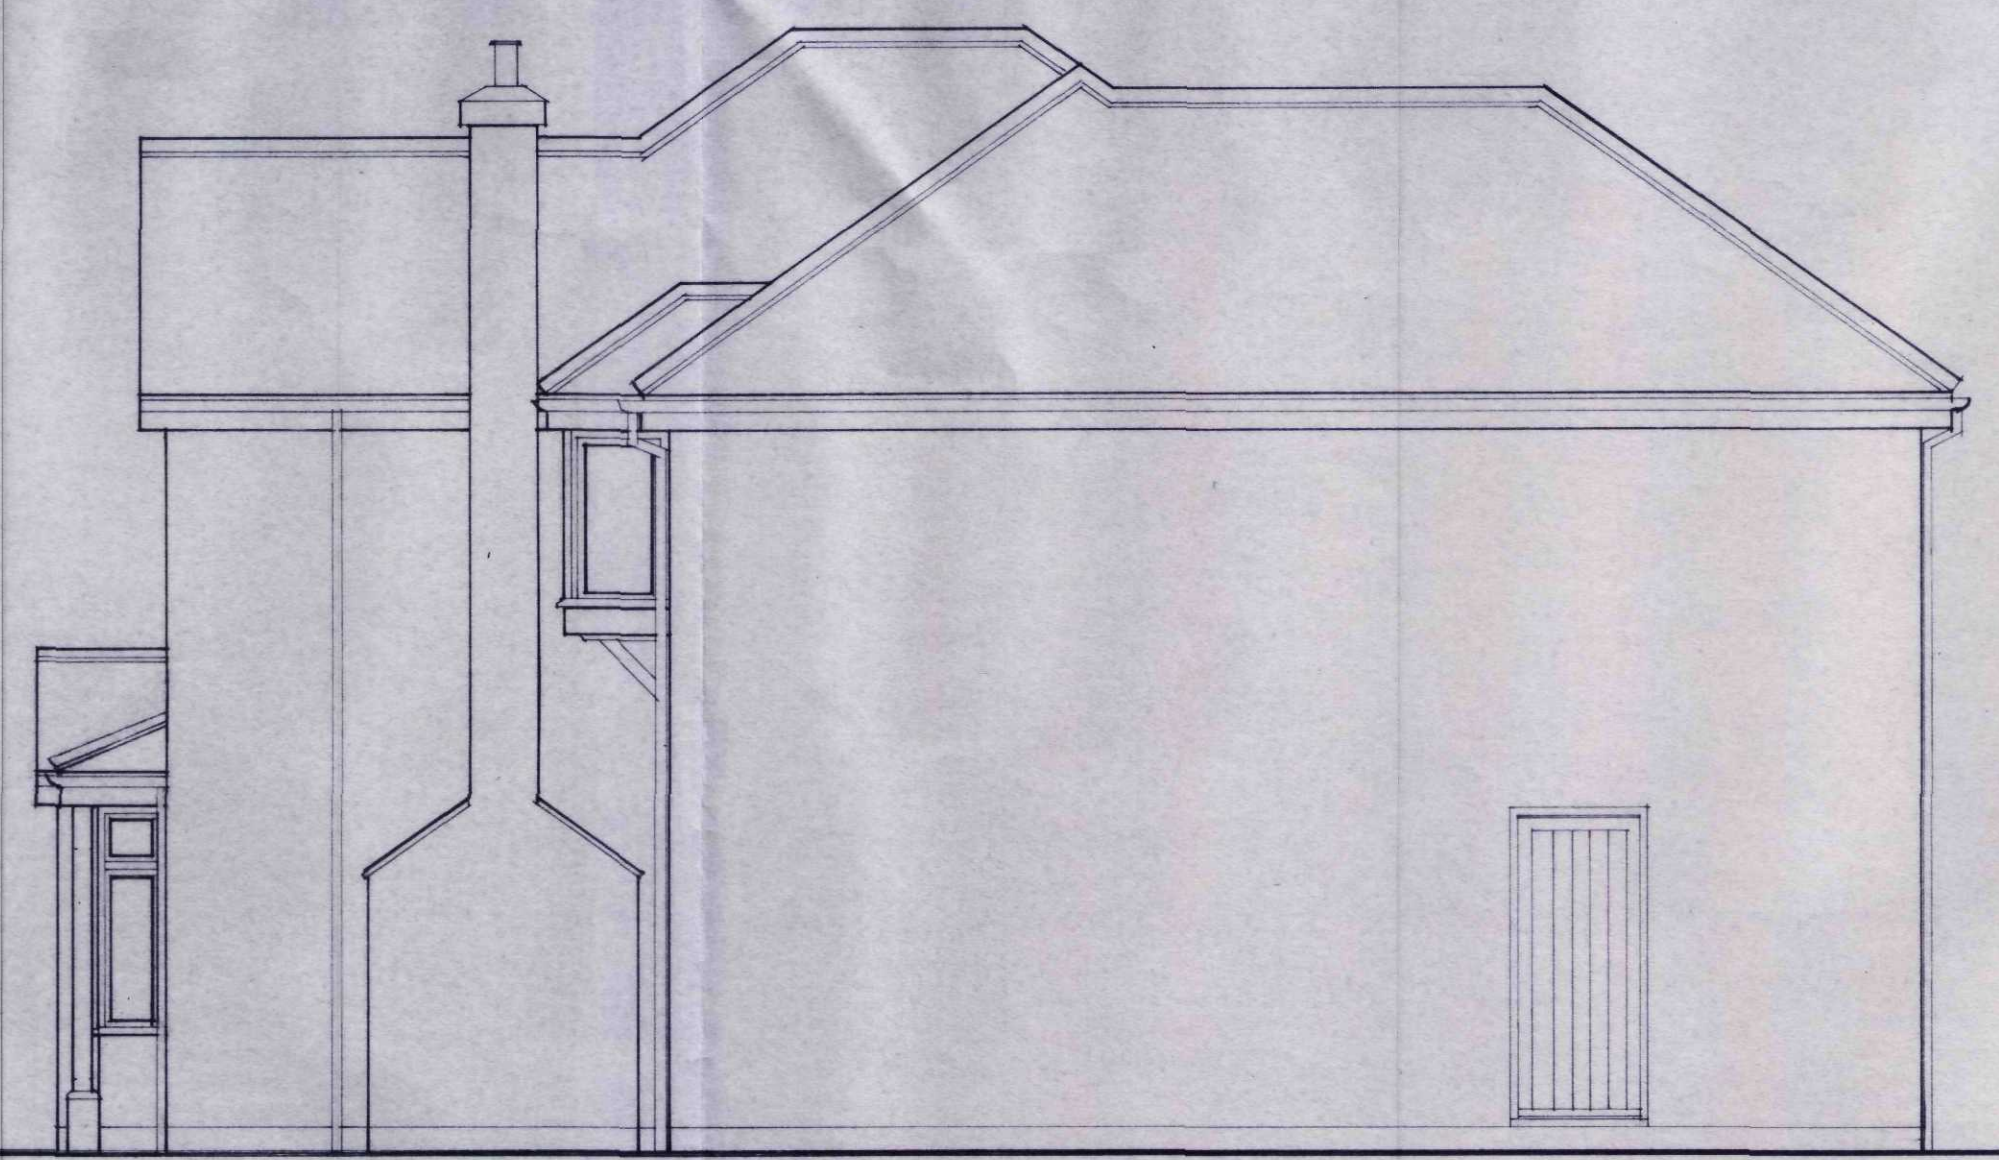

SIDE ELEVATION (SOUTH)
SCALE - 1:50



REAR ELEV. (EAST)
SCALE - 1:50

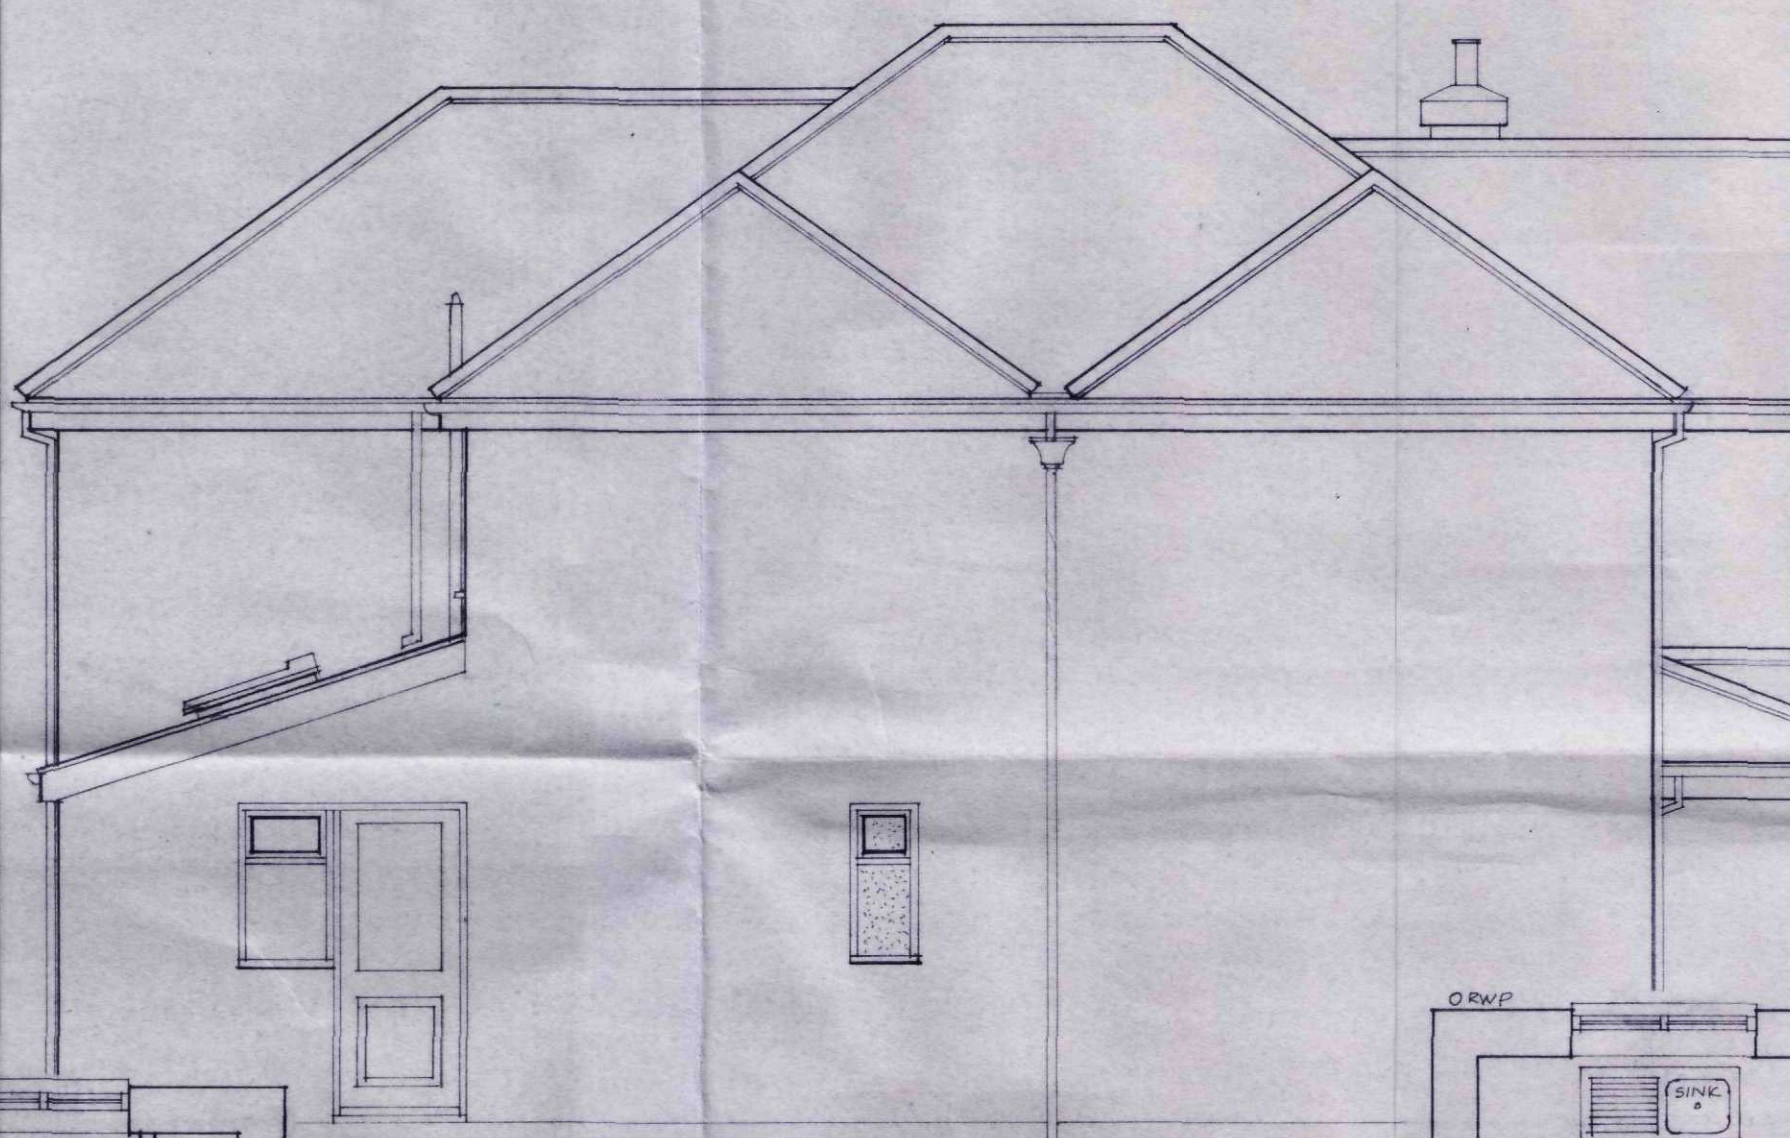


SIDE ELEV. (NORTH)
SCALE - 1:50


MR & MRS L.GIDDINGS.
40 MALTING LANE, DONINGTON, SPALDING, Lincs.
PROPOSED ALTERATIONS TO DWELLING.
MARCH 2011.

PLAN 2. - AS PROPOSED.


SHDC
Planning & Development
03 JUN 2011
Ref: 0414-11

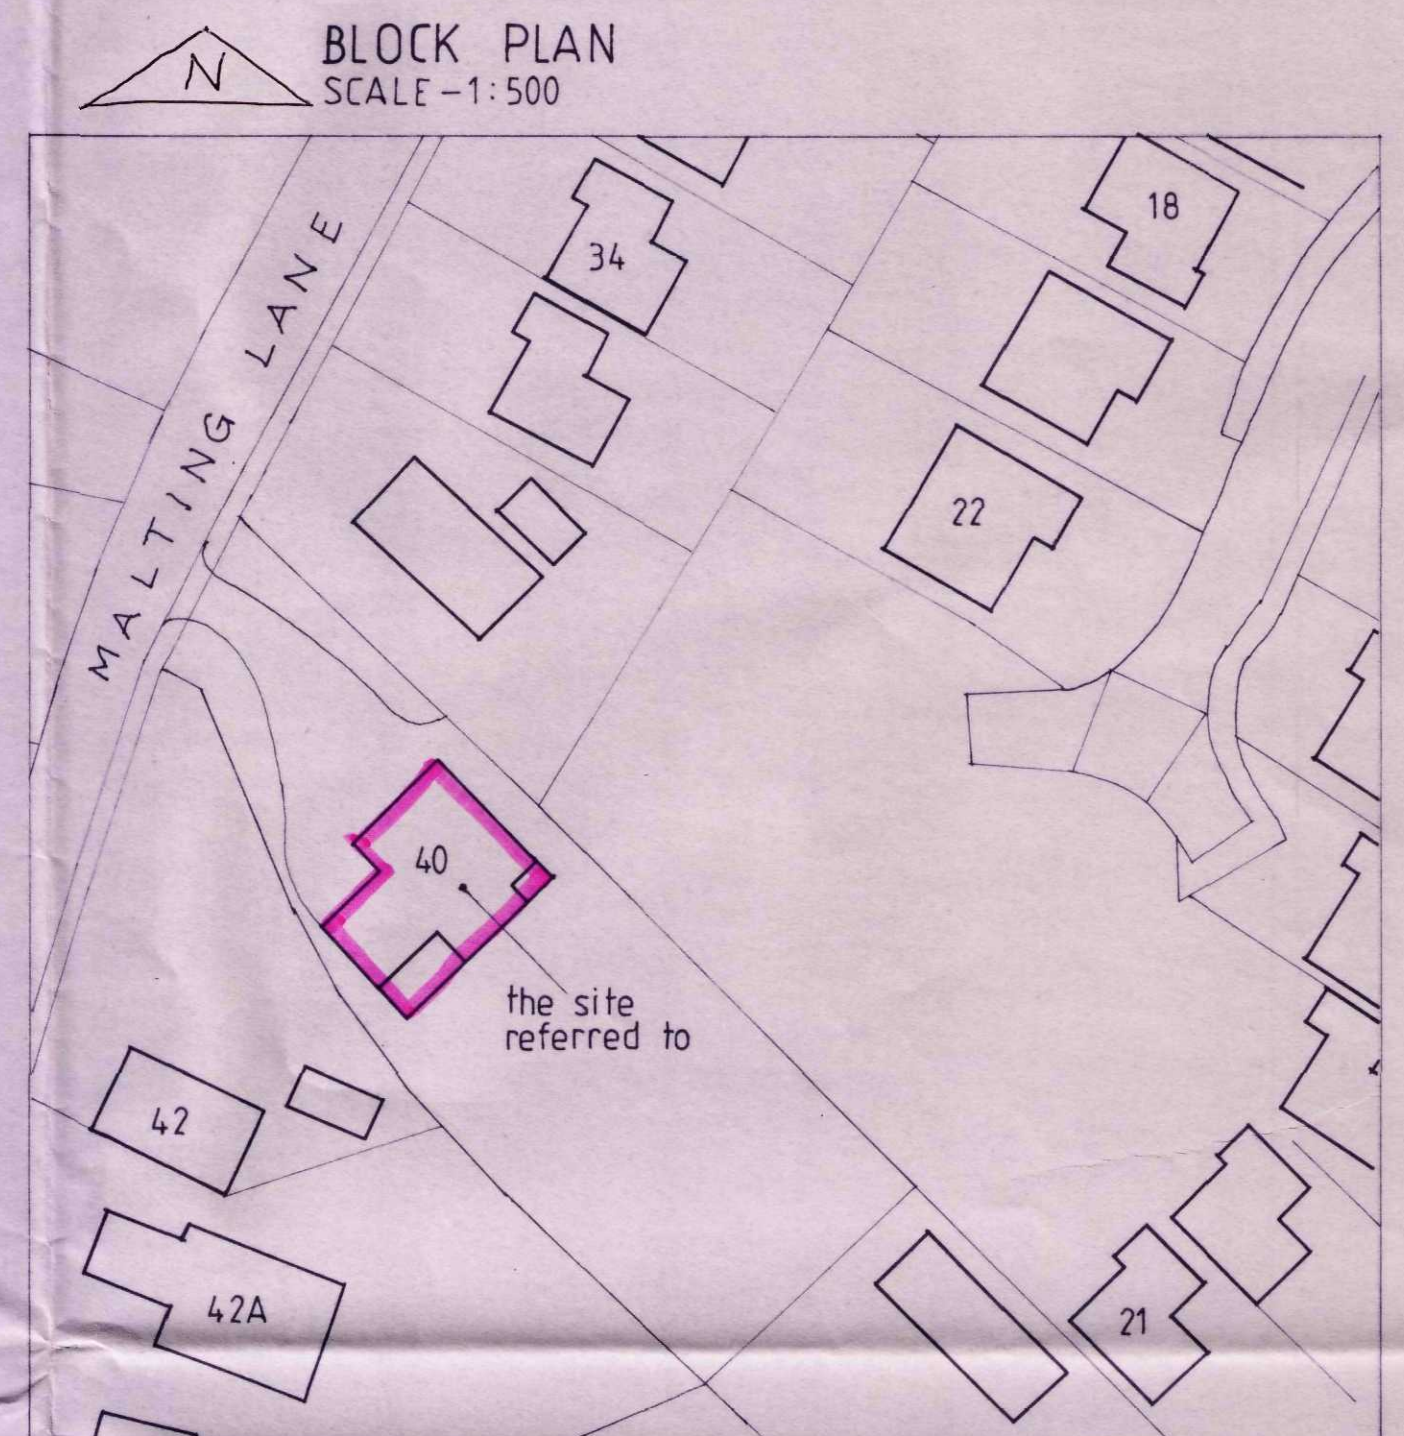

BLOCK PLAN
SCALE - 1:500

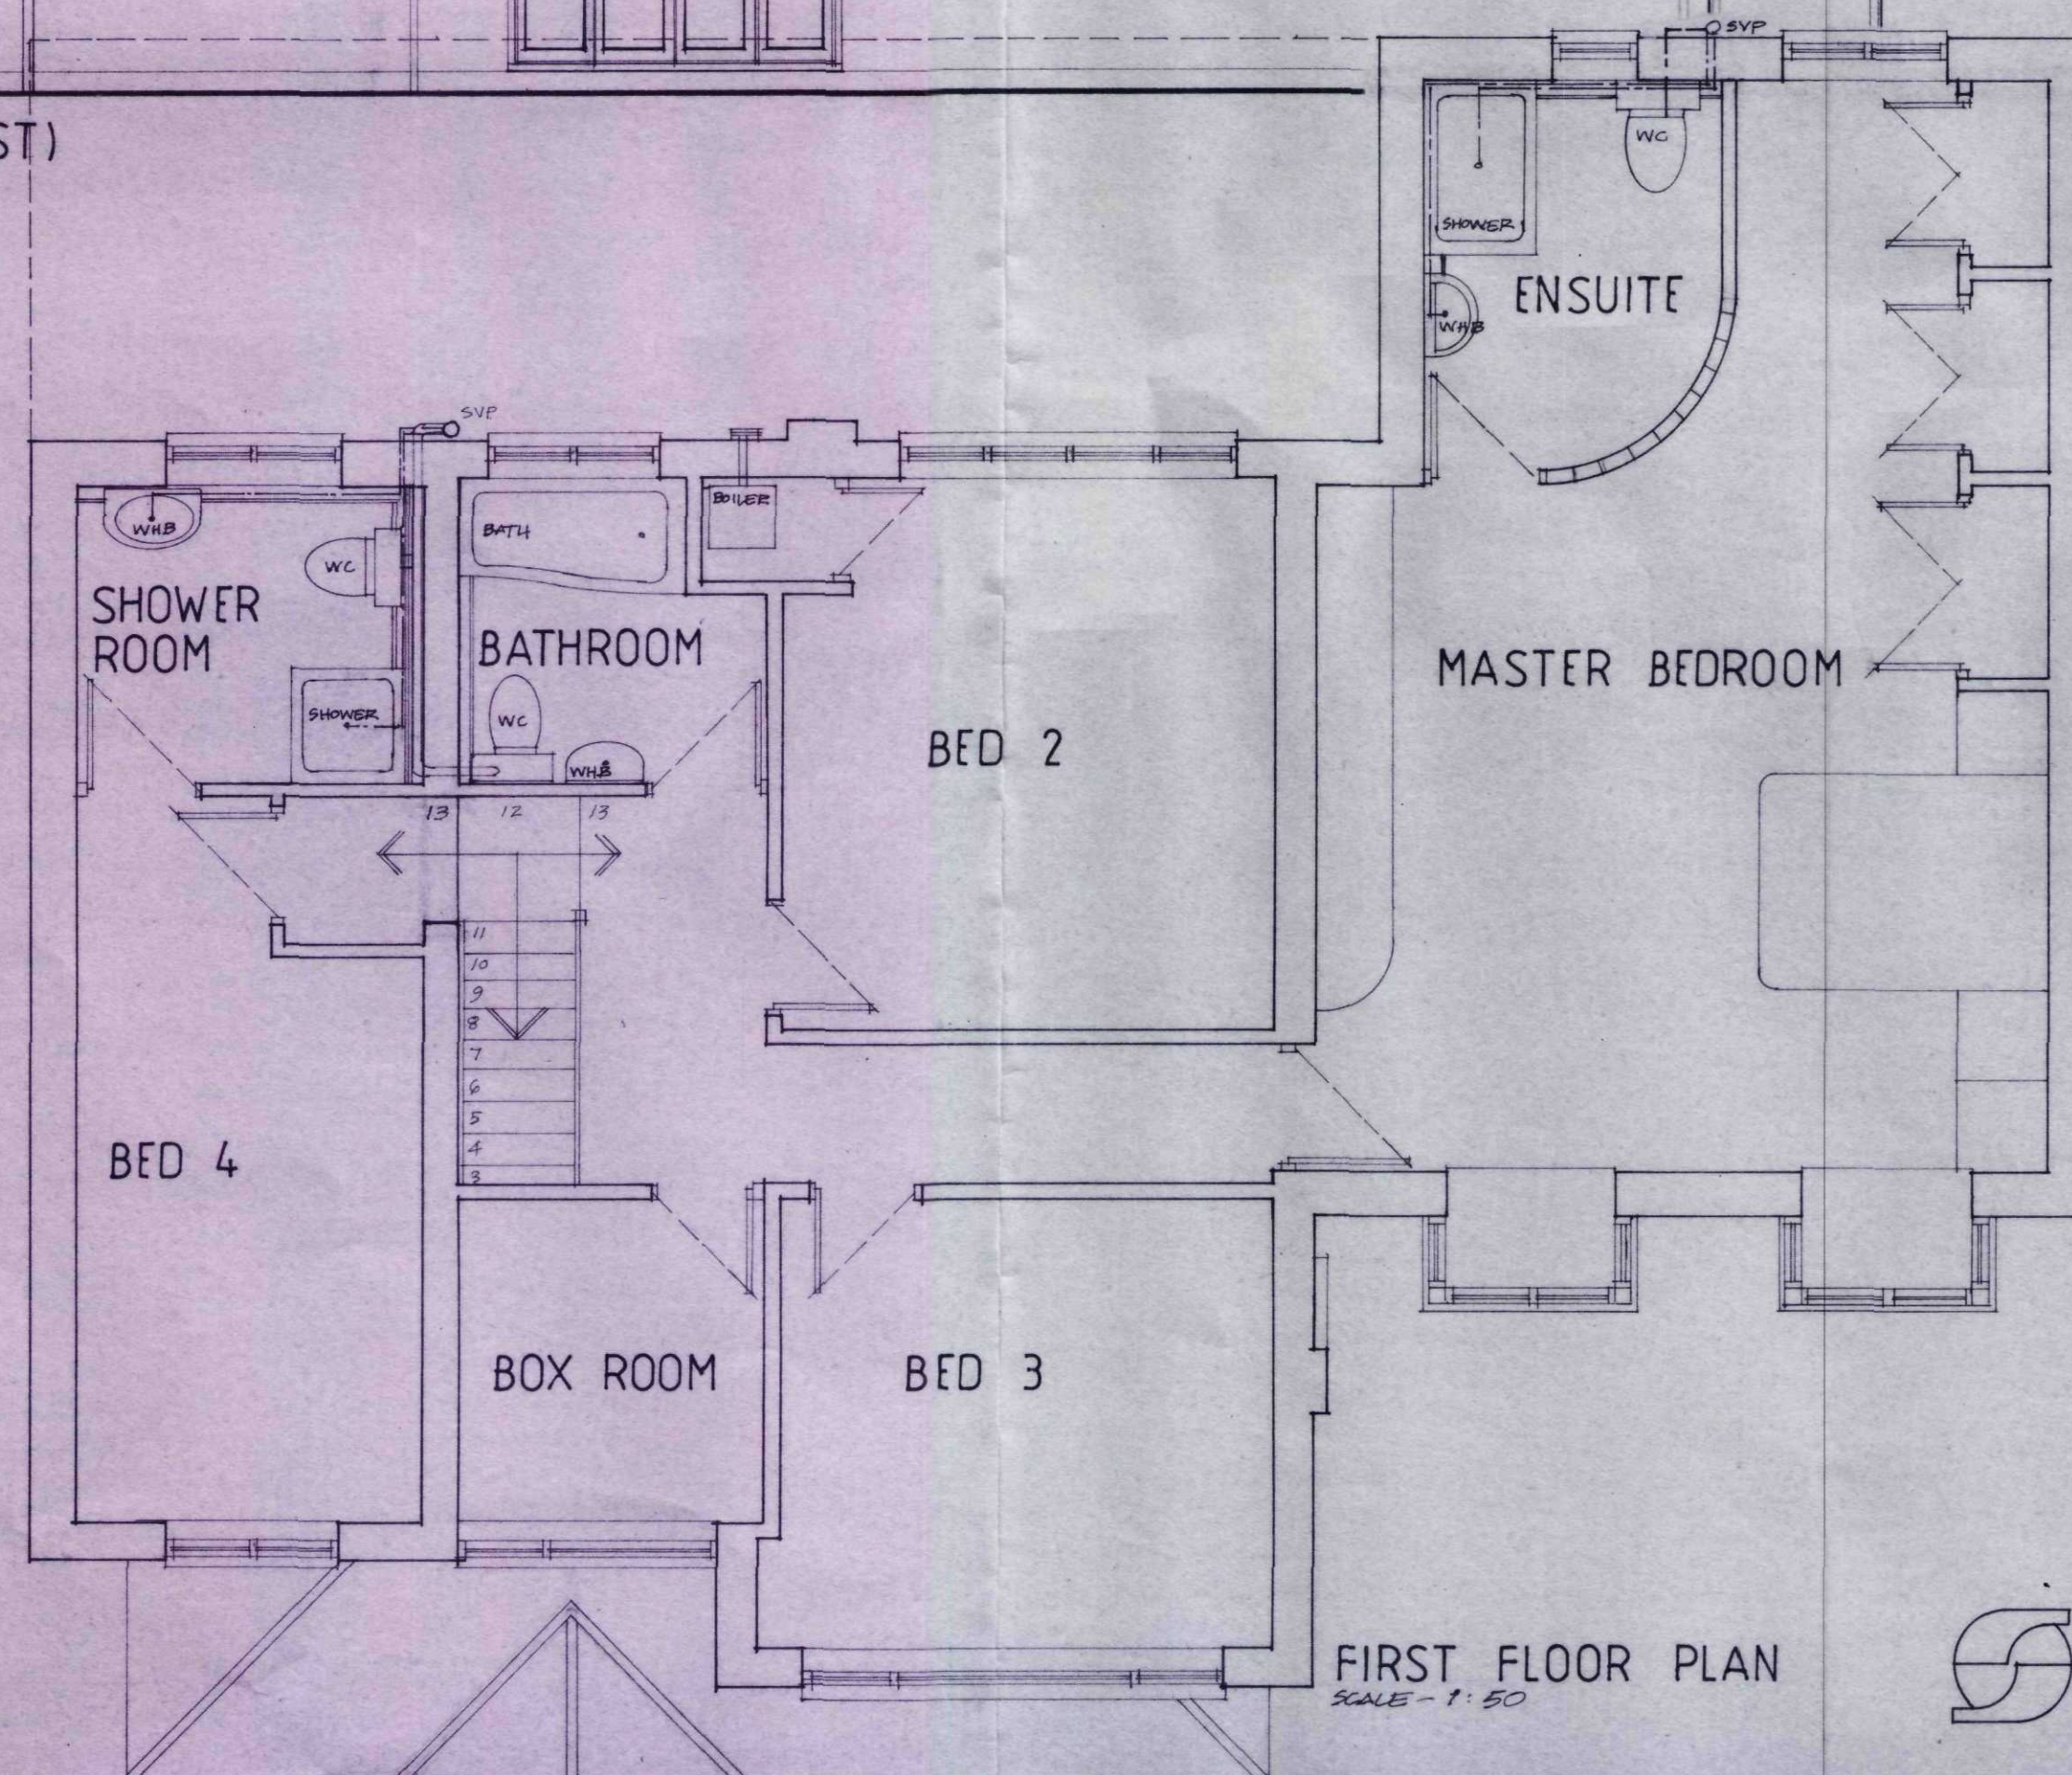

FIRST FLOOR PLAN
SCALE - 1:50

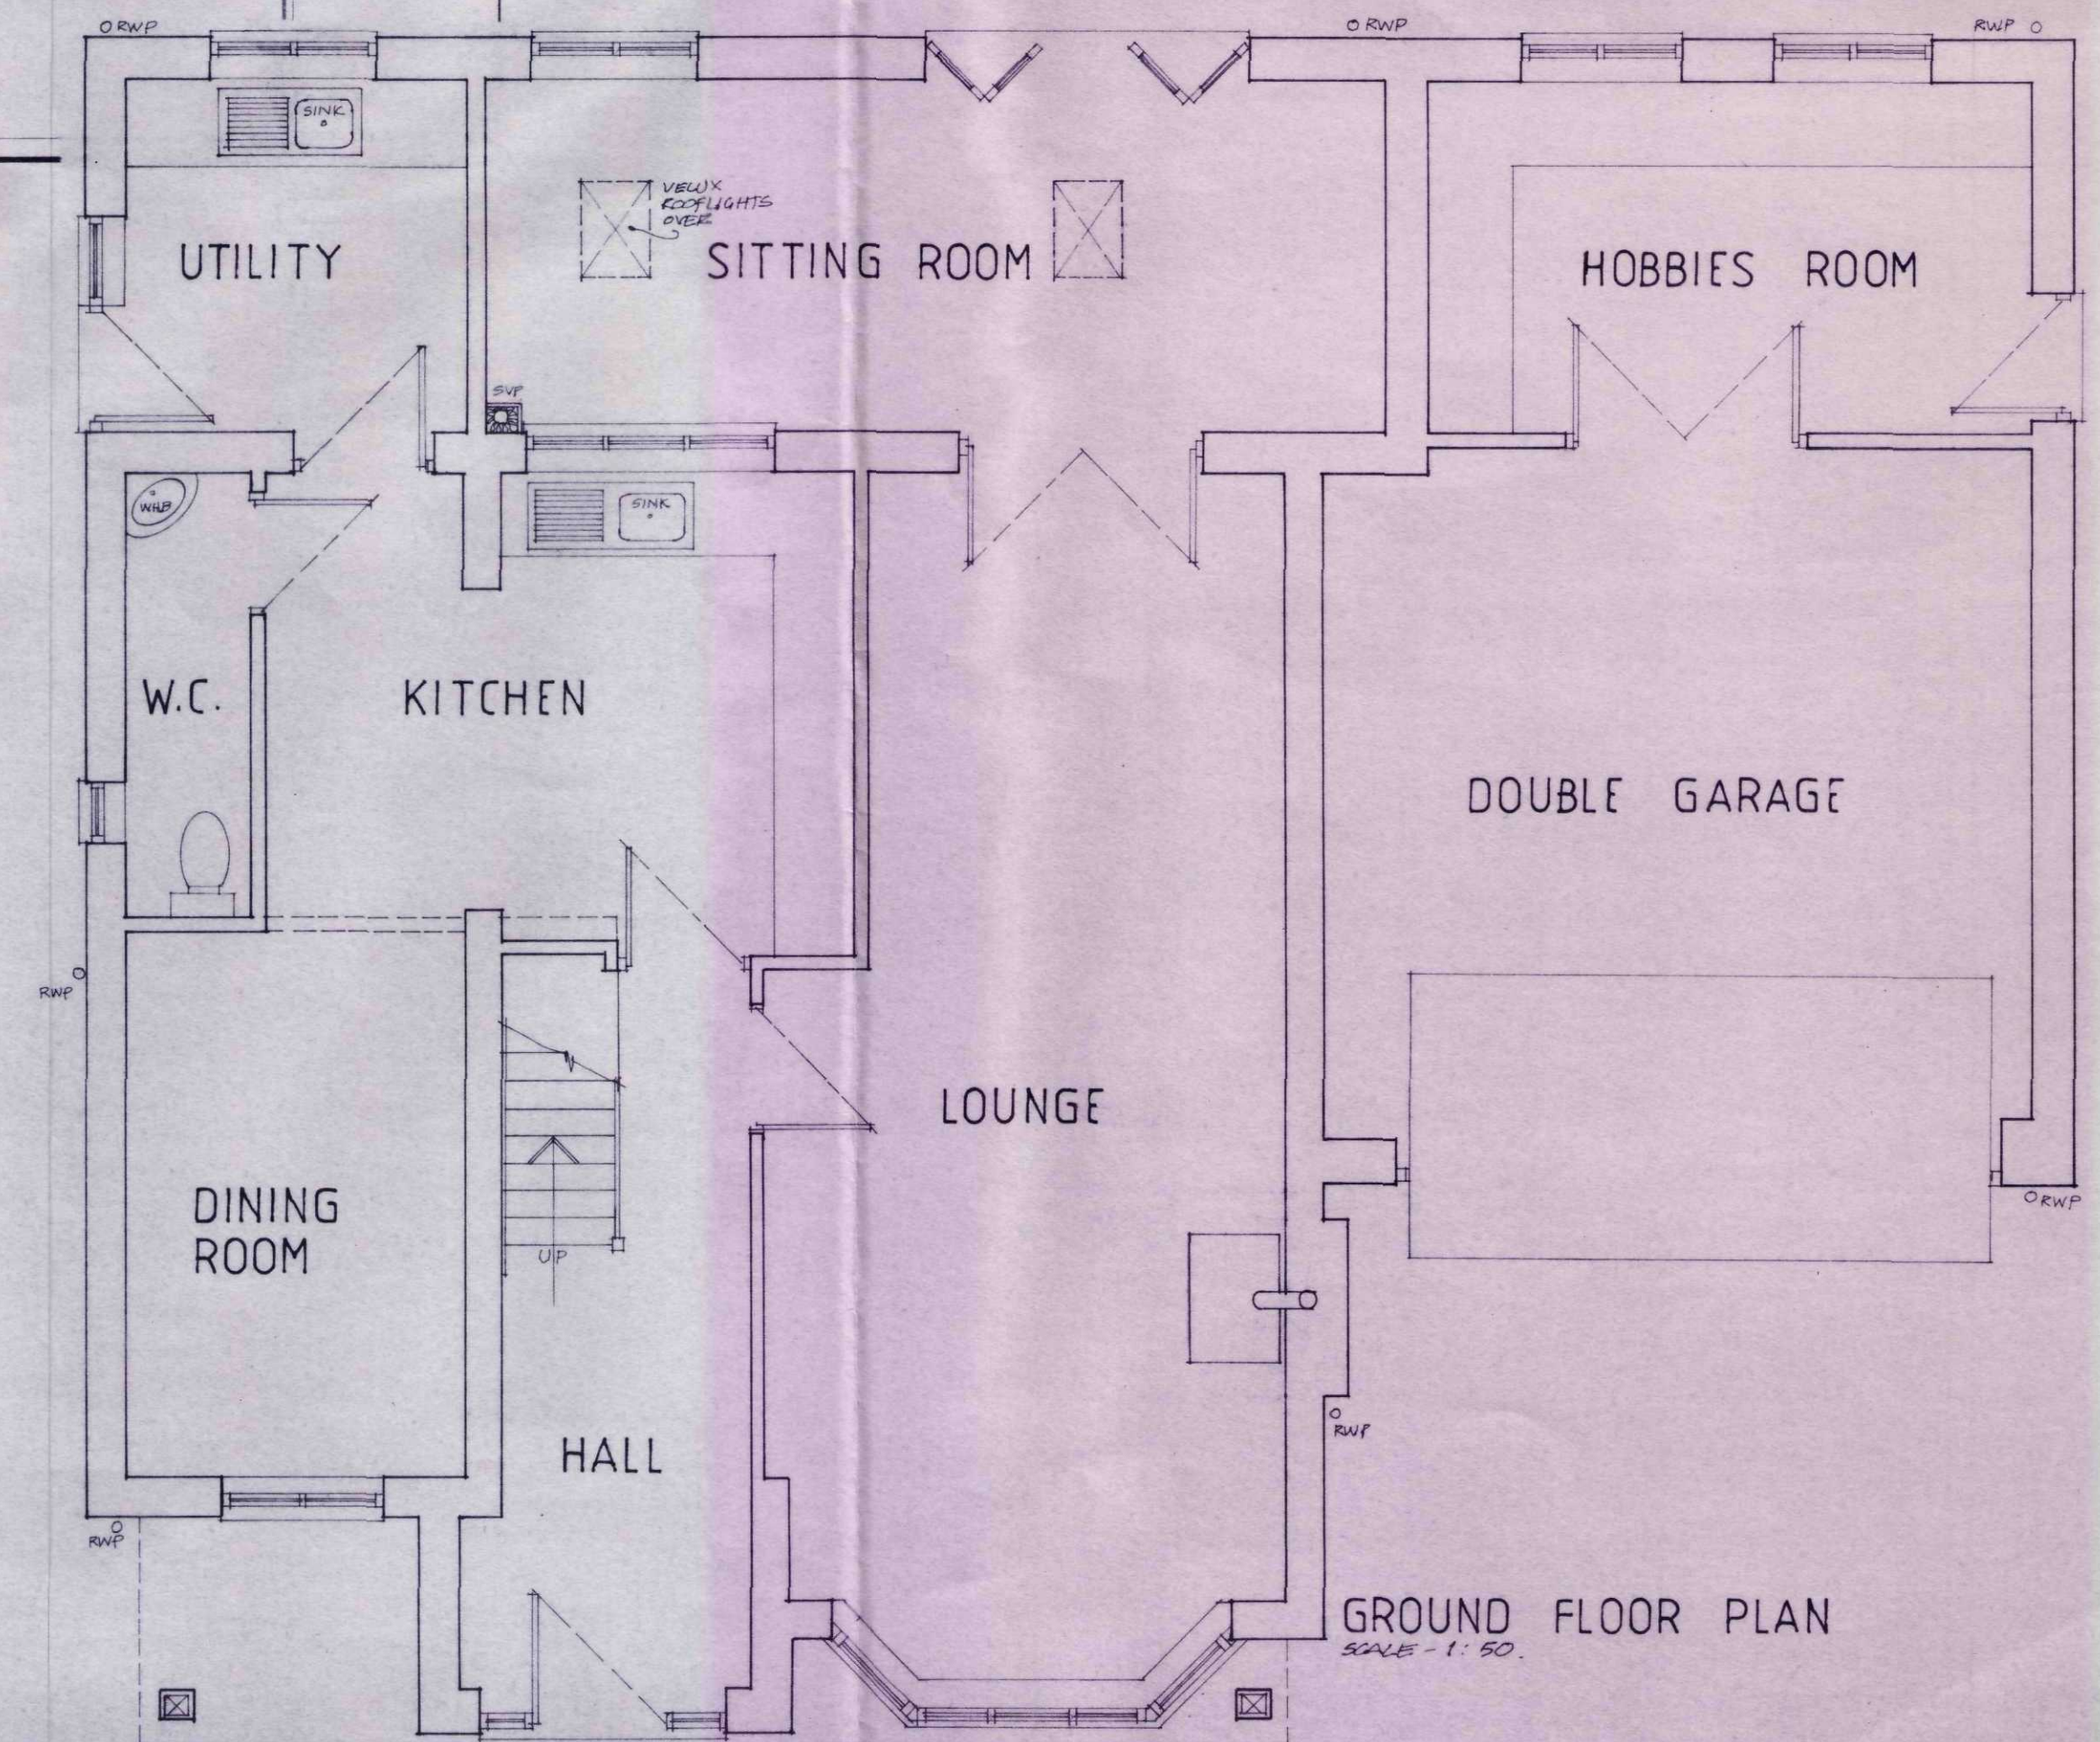

GROUND FLOOR PLAN
SCALE - 1:50