


O.S. Map ref TF2135
Scale 1:2500


Location Plan




Site 1:500

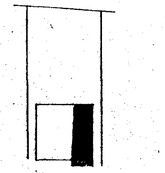


South

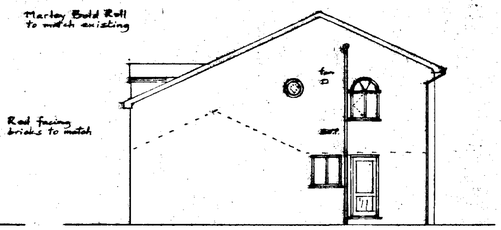


East

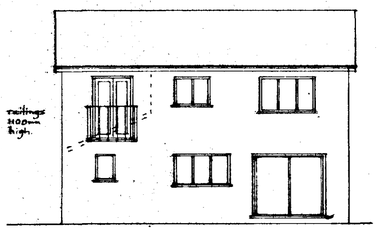


North

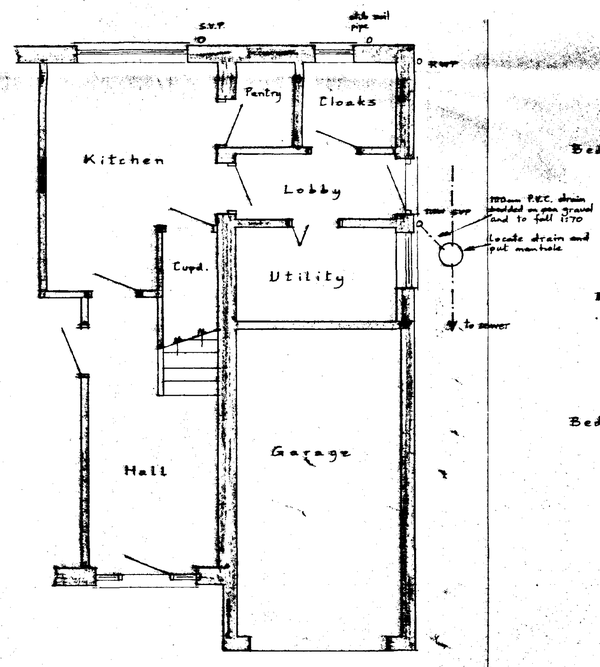

Ground Floor

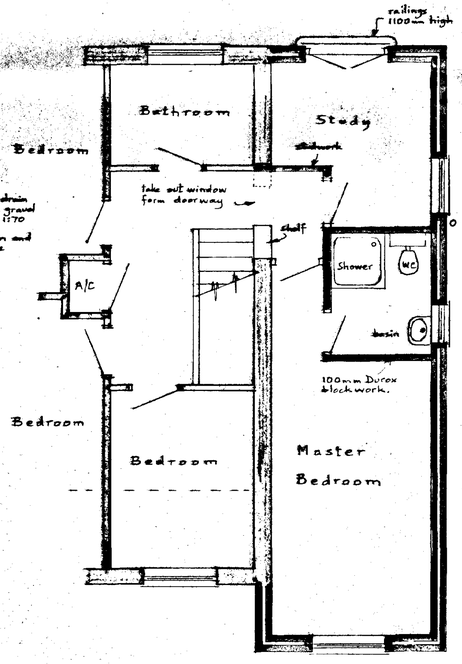

First Floor

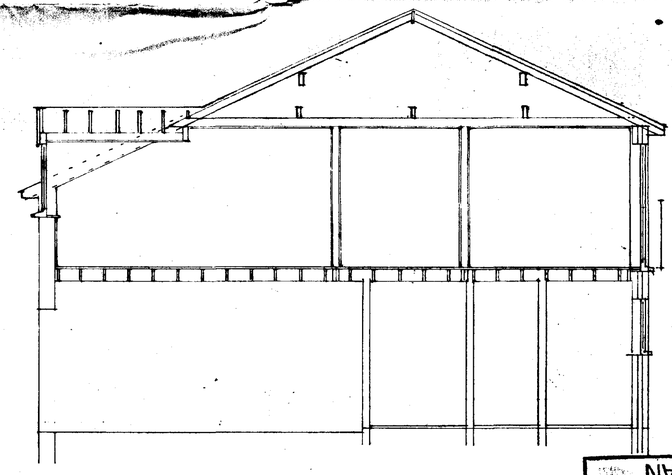

DETERMINED PLAN

Mr. and Mrs. S.J. Howlett,
11, Saxony Way,
DONINGTON.

First Floor Extension.

SHDC Planning & Development
- 8 APR 2002
Ref 0415/02

Written dimensions to be used in preference to scaled, and all measurements to be verified by checking on site	Scale 1:100 & 1:50
Local Authority Ref. Planning	Drawing No. 220327 A
Building Regulations	Date March 2002

A. ROFFE
BUILDING DESIGN & PLANS
1, Green Lane,
SPALDING, Lincs. PE11 2YB
Tel: 01775-723 680