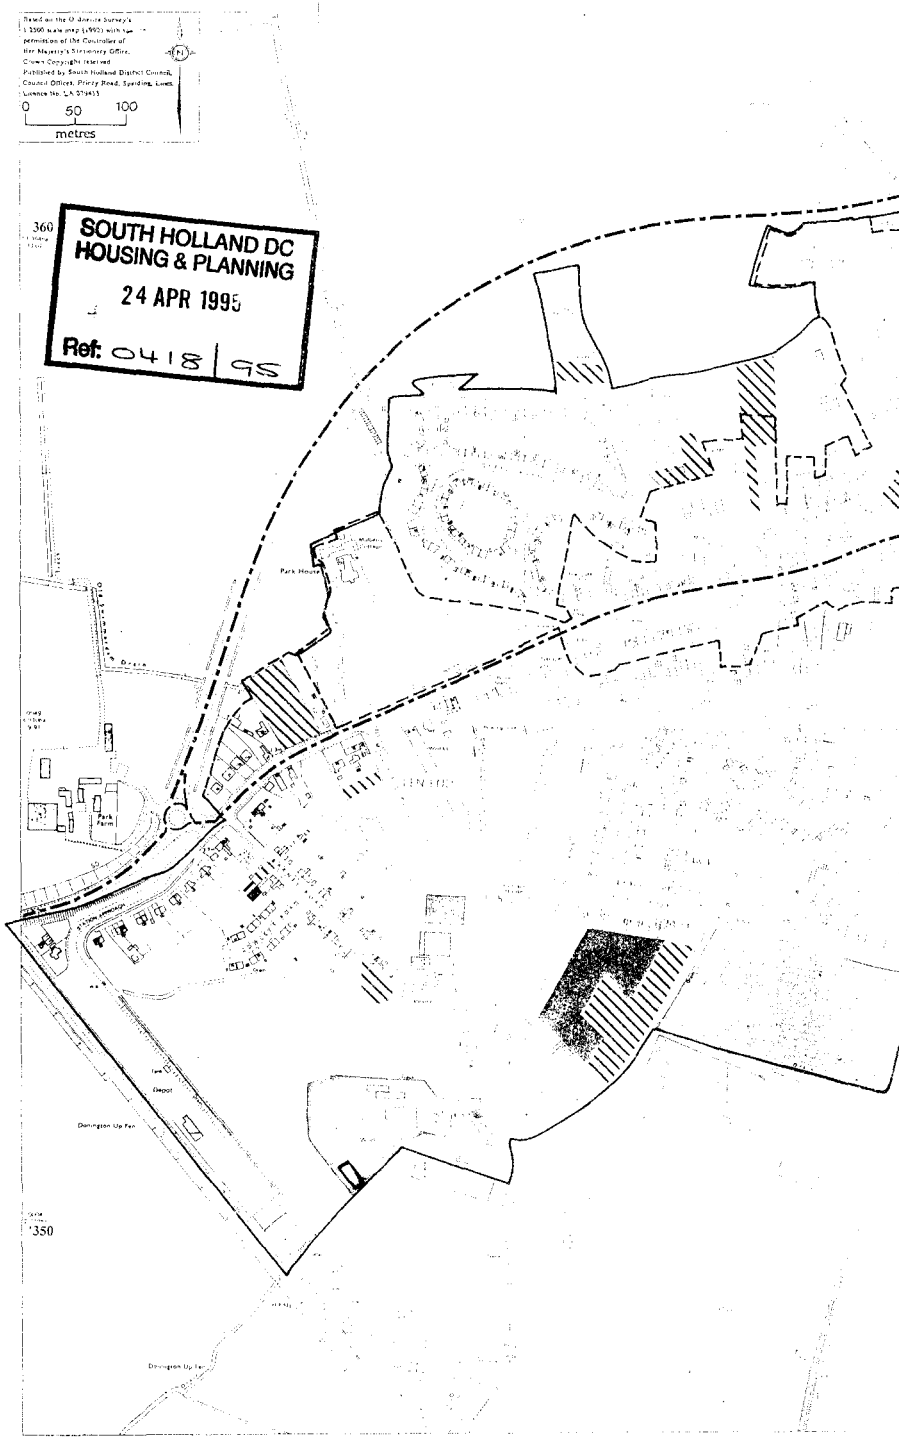
Based on the Ordnance Survey's 1:2500 scale map (1993) with the permission of the Controller of Her Majesty's Stationery Office. Crown Copyright reserved.
Published by South Holland District Council, Council Offices, Priory Road, Spalding, Lincs. Licence No: LA 079453
0 50 100
metres
SOUTH HOLLAND DC
HOUSING & PLANNING
24 APR 1995
Ref: 0418/95
360
350
Park House
Park Farm
Depot
Donington Up Fen