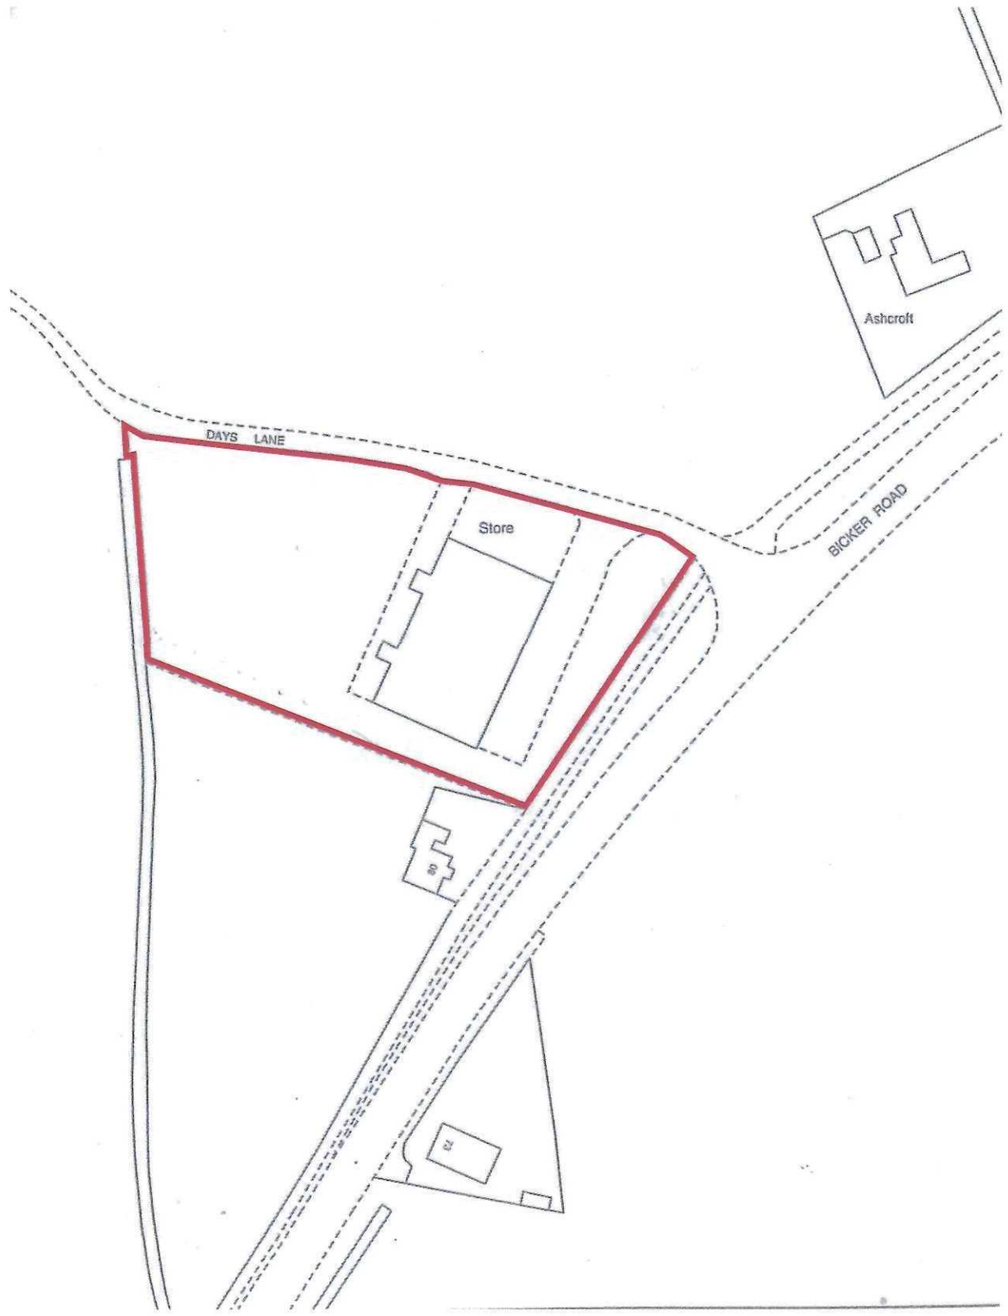


Client:
Hortic Express Ltd

Project:
**Survey Of Industrial Unit,
Day's Lane, Off Bicker Road,
Donington,
Near Spalding.**

Date: June'2011	Scale: 1:1250
Drawn by: CLS	Checked by: AJO

DO NOT SCALE THIS DRAWING. THE CONTRACTOR IS DEEMED TO HAVE CHECKED ALL DIMENSIONS ON SITE AND REPORT ANY DISCREPANCIES TO OGLESBY & LIMB LTD.
THE CONTENTS OF THIS DRAWING ARE COVERED BY COPYRIGHT AND REMAIN THE PROPERTY OF OGLESBY & LIMB LTD. WRITTEN APPROVAL MUST BE OBTAINED FROM OGLESBY & LIMB LTD PRIOR TO DUPLICATION OR REPRODUCTION OF THIS DRAWING OR ITS CONTENTS.
ANY DIMENSIONS NOT SHOWN ARE TO BE CHECKED AND AGREED WITH OGLESBY & LIMB LTD.

Drawing Title:
A0953 - 01
Location Plan

Oglesby & Limb Ltd
Chartered Architect
Suite 4 & 5 Market Chambers
12 Market Place, Spalding
PE11 1SL
T: 01775 761196
e-mail: design@o-l-ltd.co.uk