
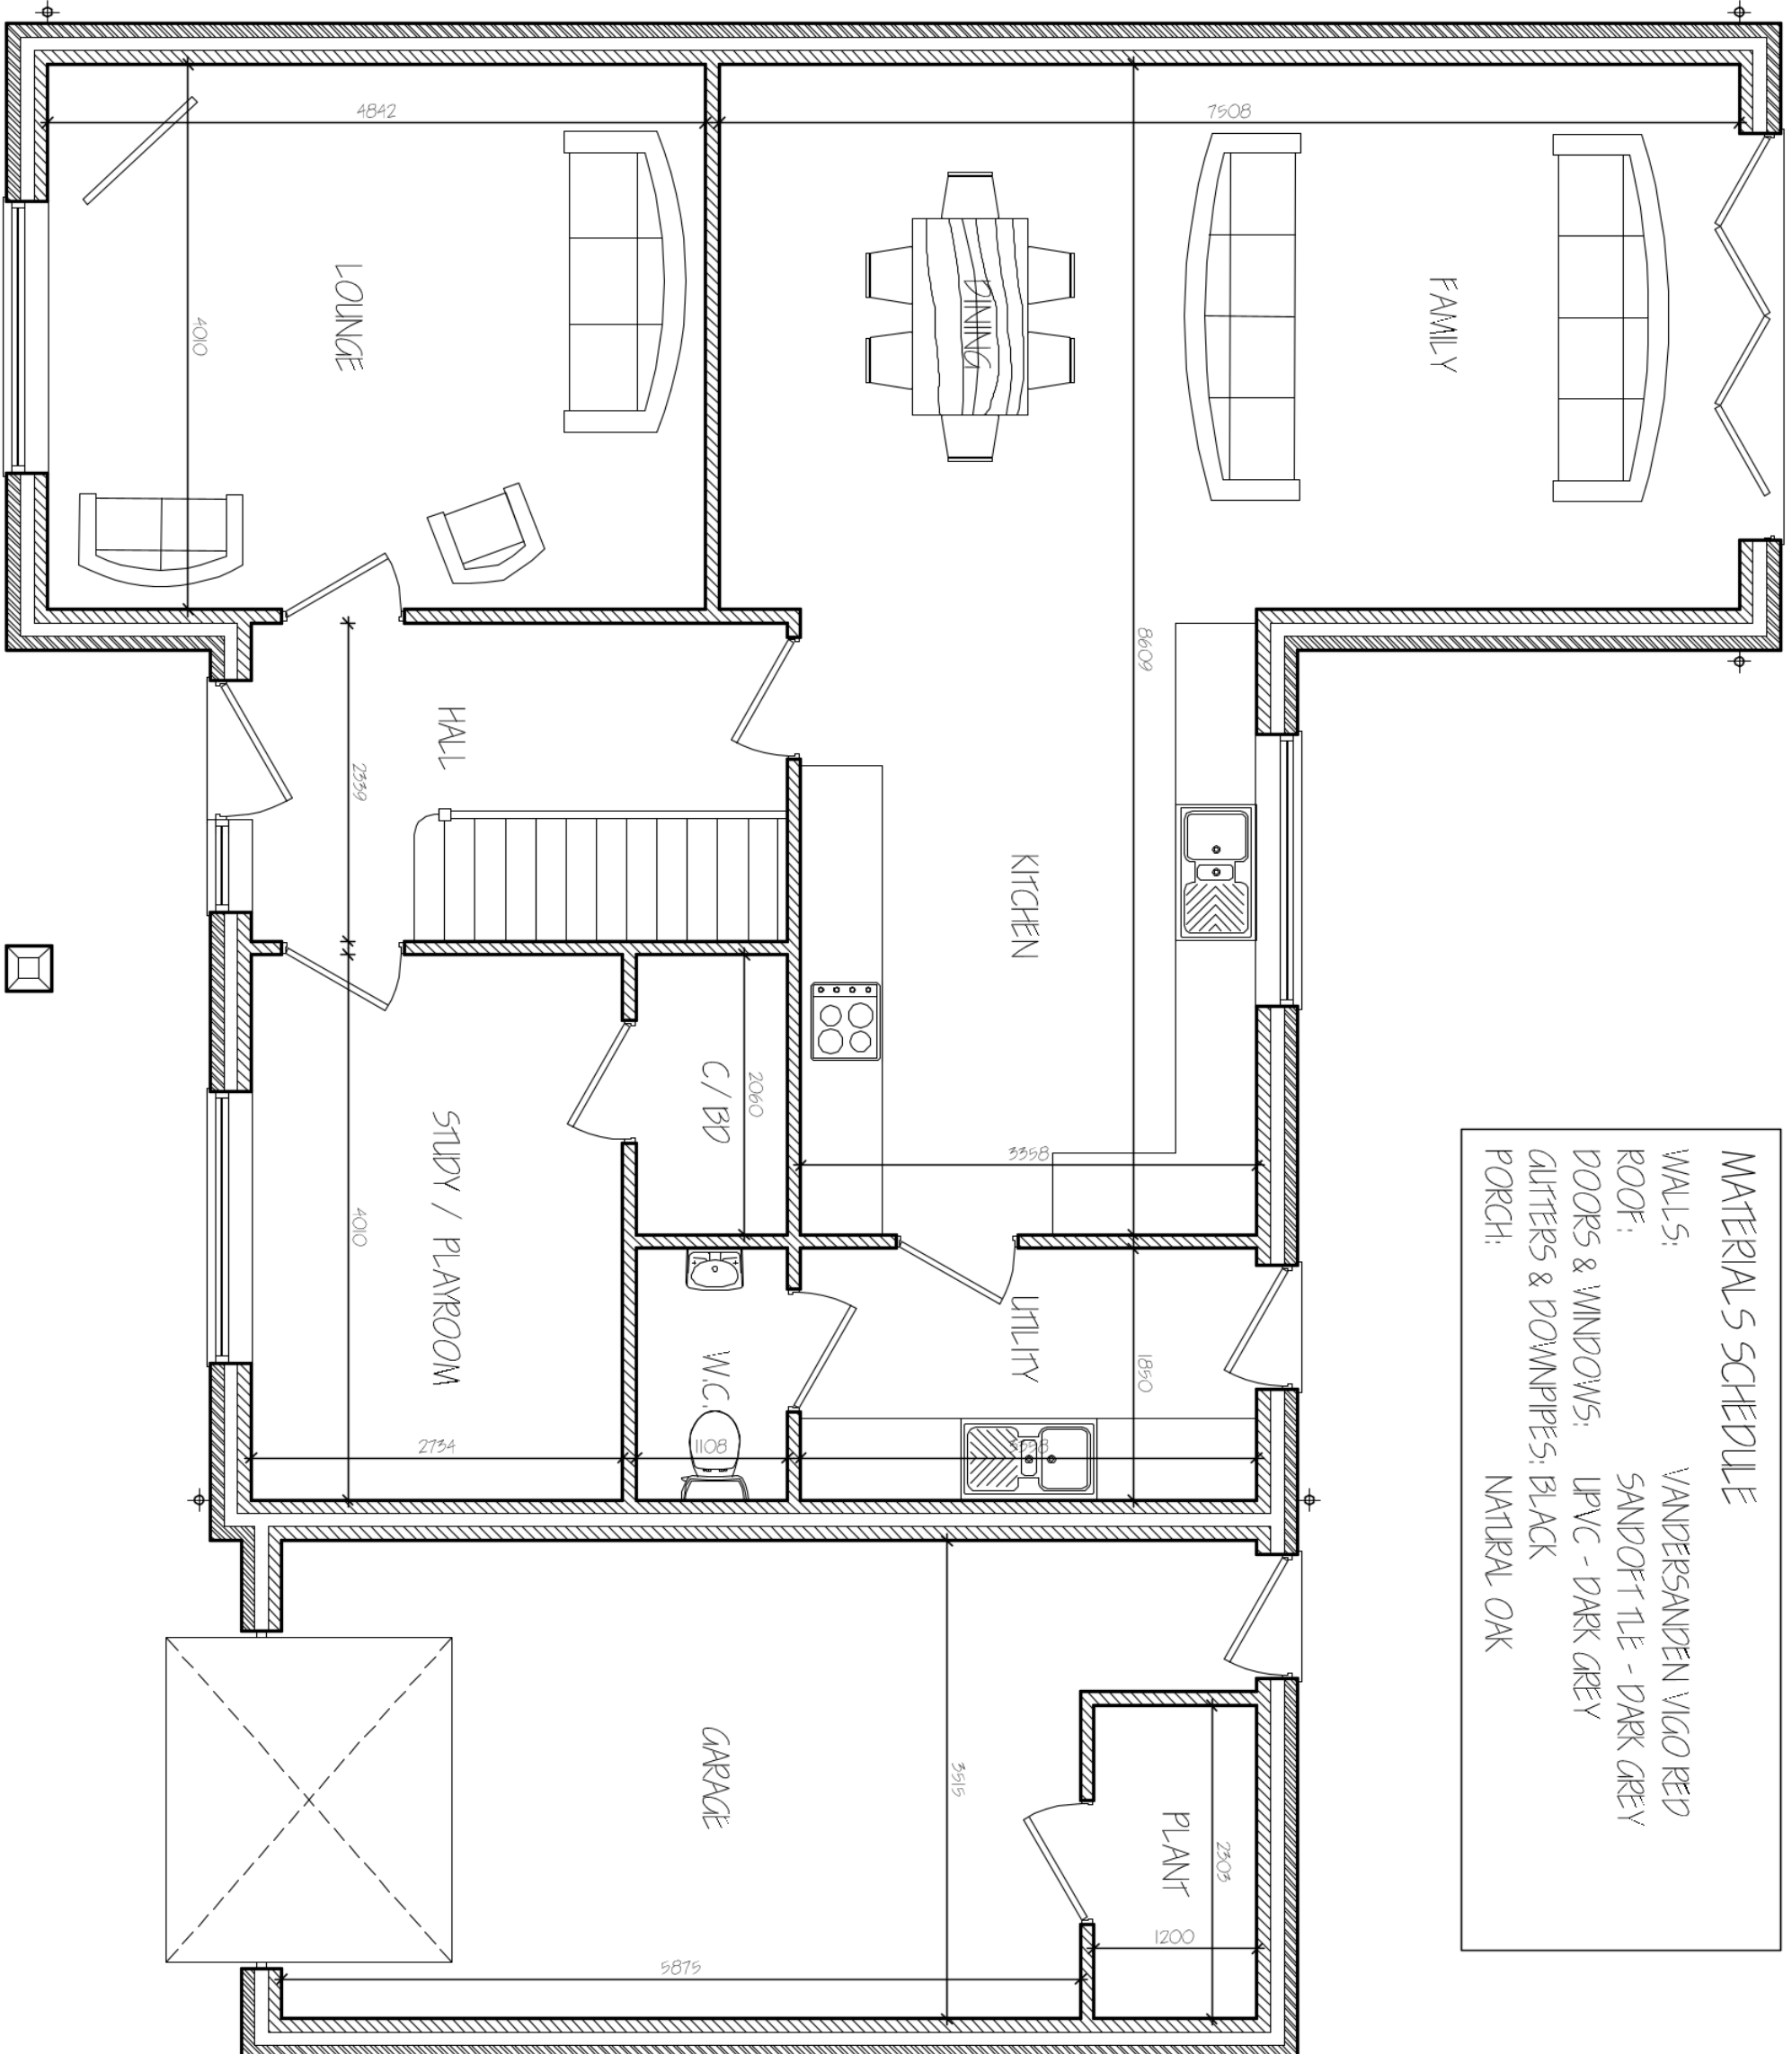
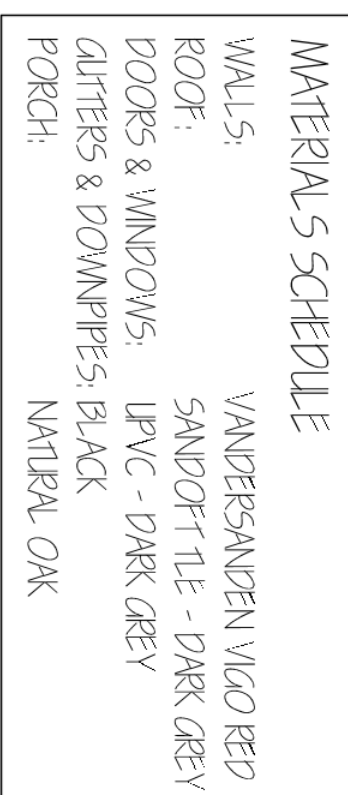
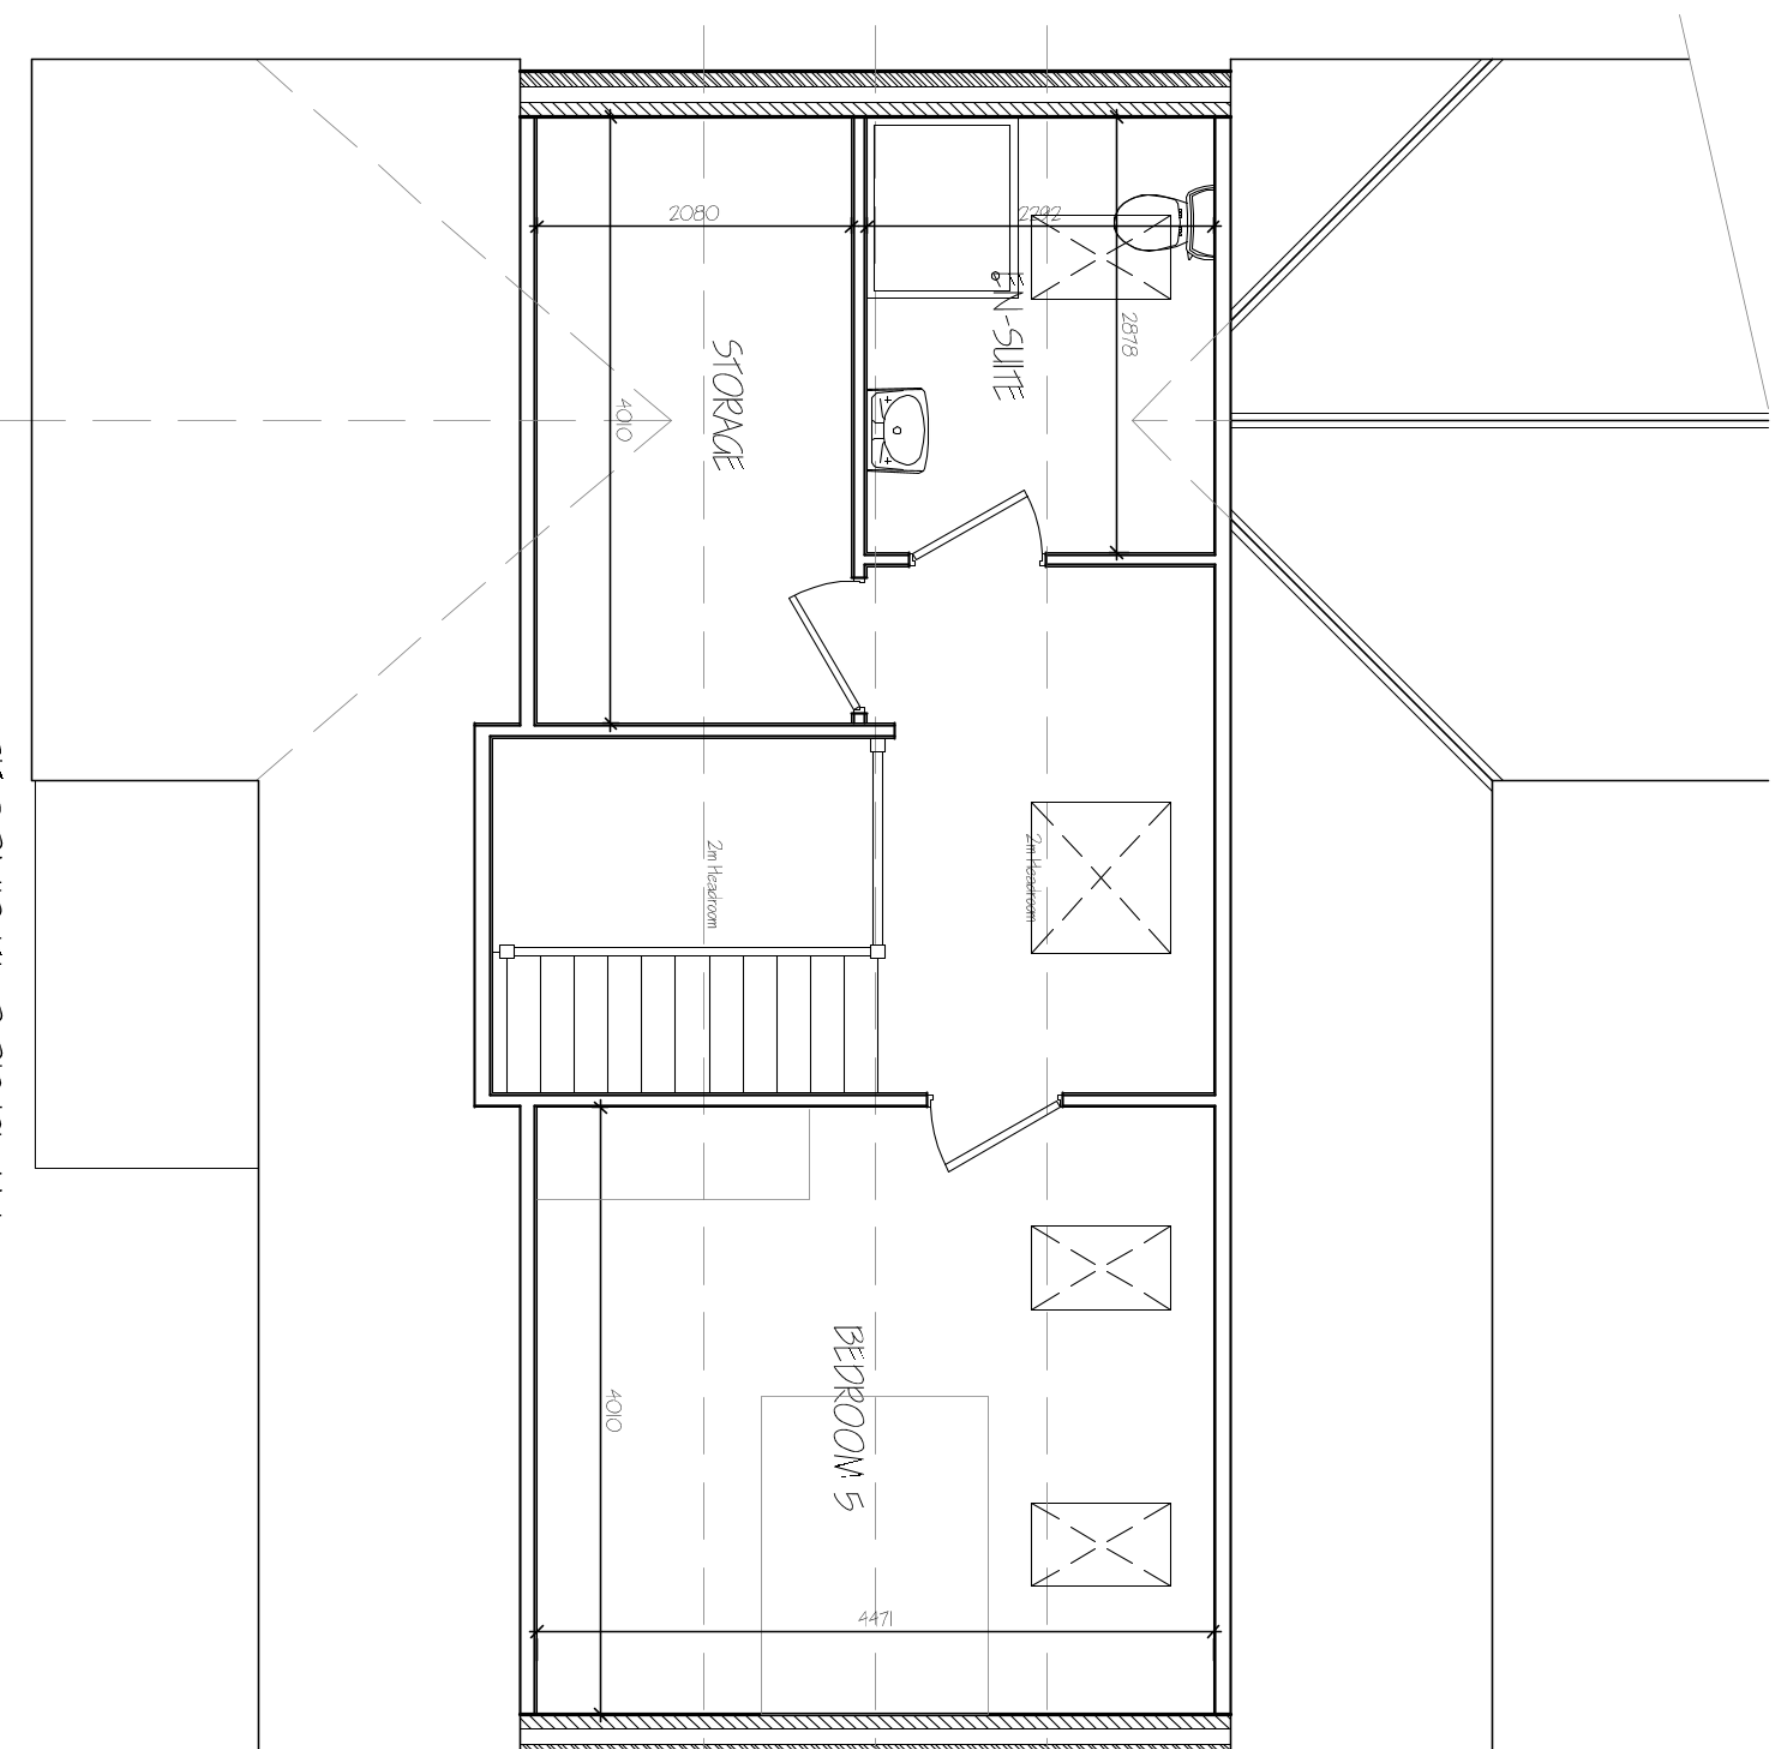
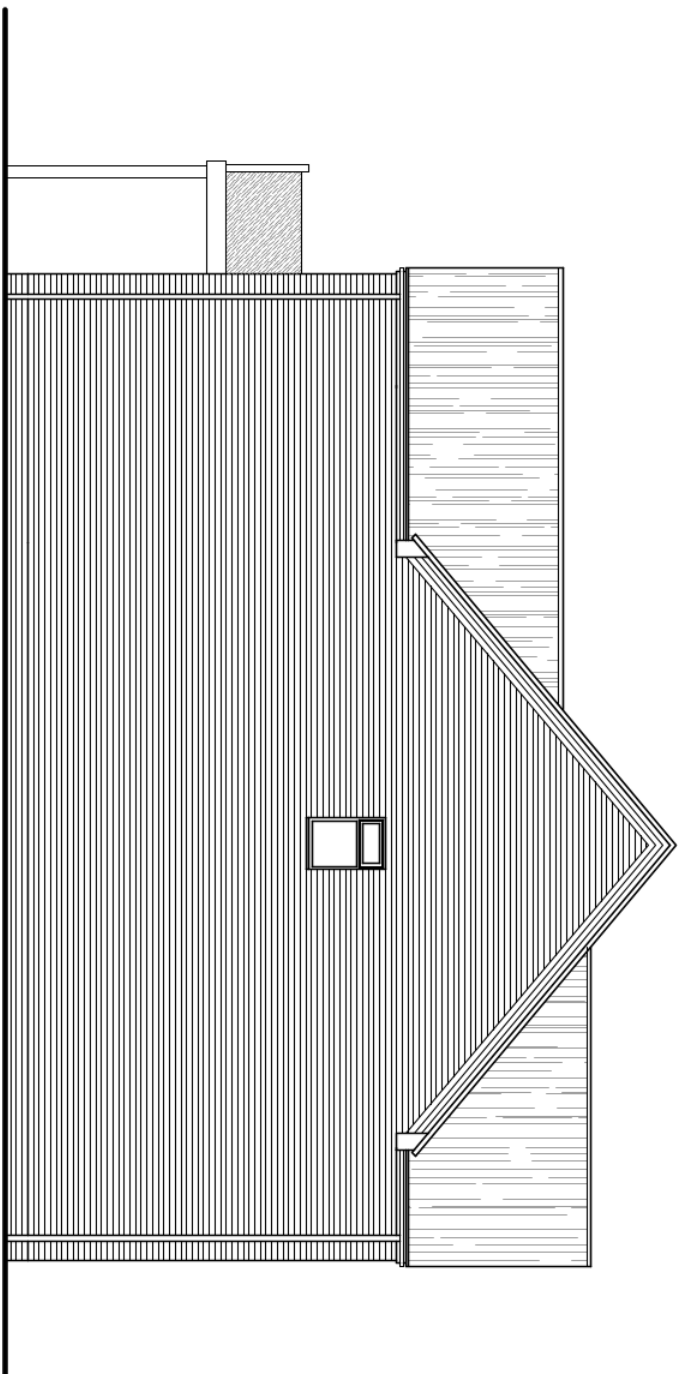
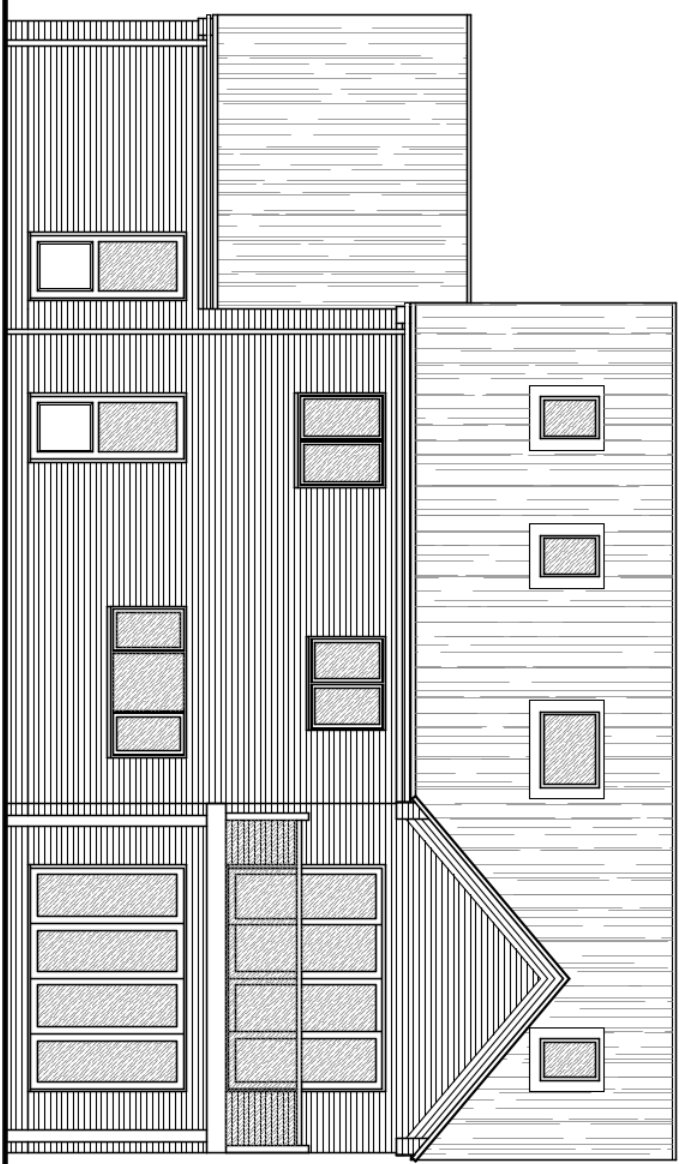


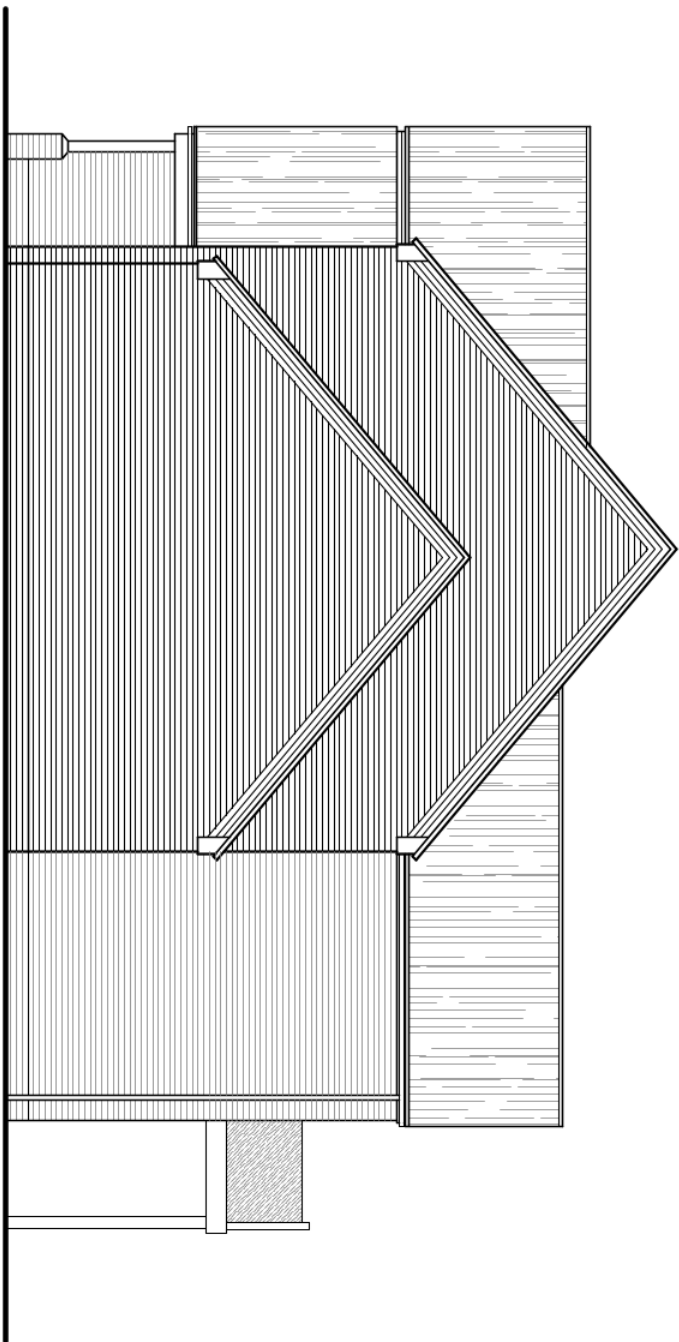

ref.	revision	date
A	clean amendments	11/9/2022
B	clean amendments	Apr 2022
C	clean amendments	Apr 2022
D	amendment to Brock PPE	JUNE 2022

G. R. MERCHANT LTD.
I.ENG AMICE FWO
ARCHITECTURAL, STRUCTURAL
AND LAND DRAINAGE
CONSULTANTS

4 Wrights Mews
12A Park Road, Holbeach,
Spalding, Lincs. PE12 7EE
Tel: 01406 490800
Fax: 01406 425744
E-Mail: gr.merchant@btconnect.com

Project: RESIDENTIAL DEVELOPMENT
OFF TOWN DAM LAKE
DONNINGTON
SPALDING, LINCS.

Client: WILF HANFORD HOMES LTD

Drawing No.	3855-21	Date	FEB 2022
Drawing No.	070	Drawing	5.1B

Scales

1:50 & 1:100 (Unless Otherwise Stated)

DO NOT SCALE FROM THIS DRAWING
This drawing is controlled and must not be altered, treated, photocopied or used for any other purpose.

[illegible]