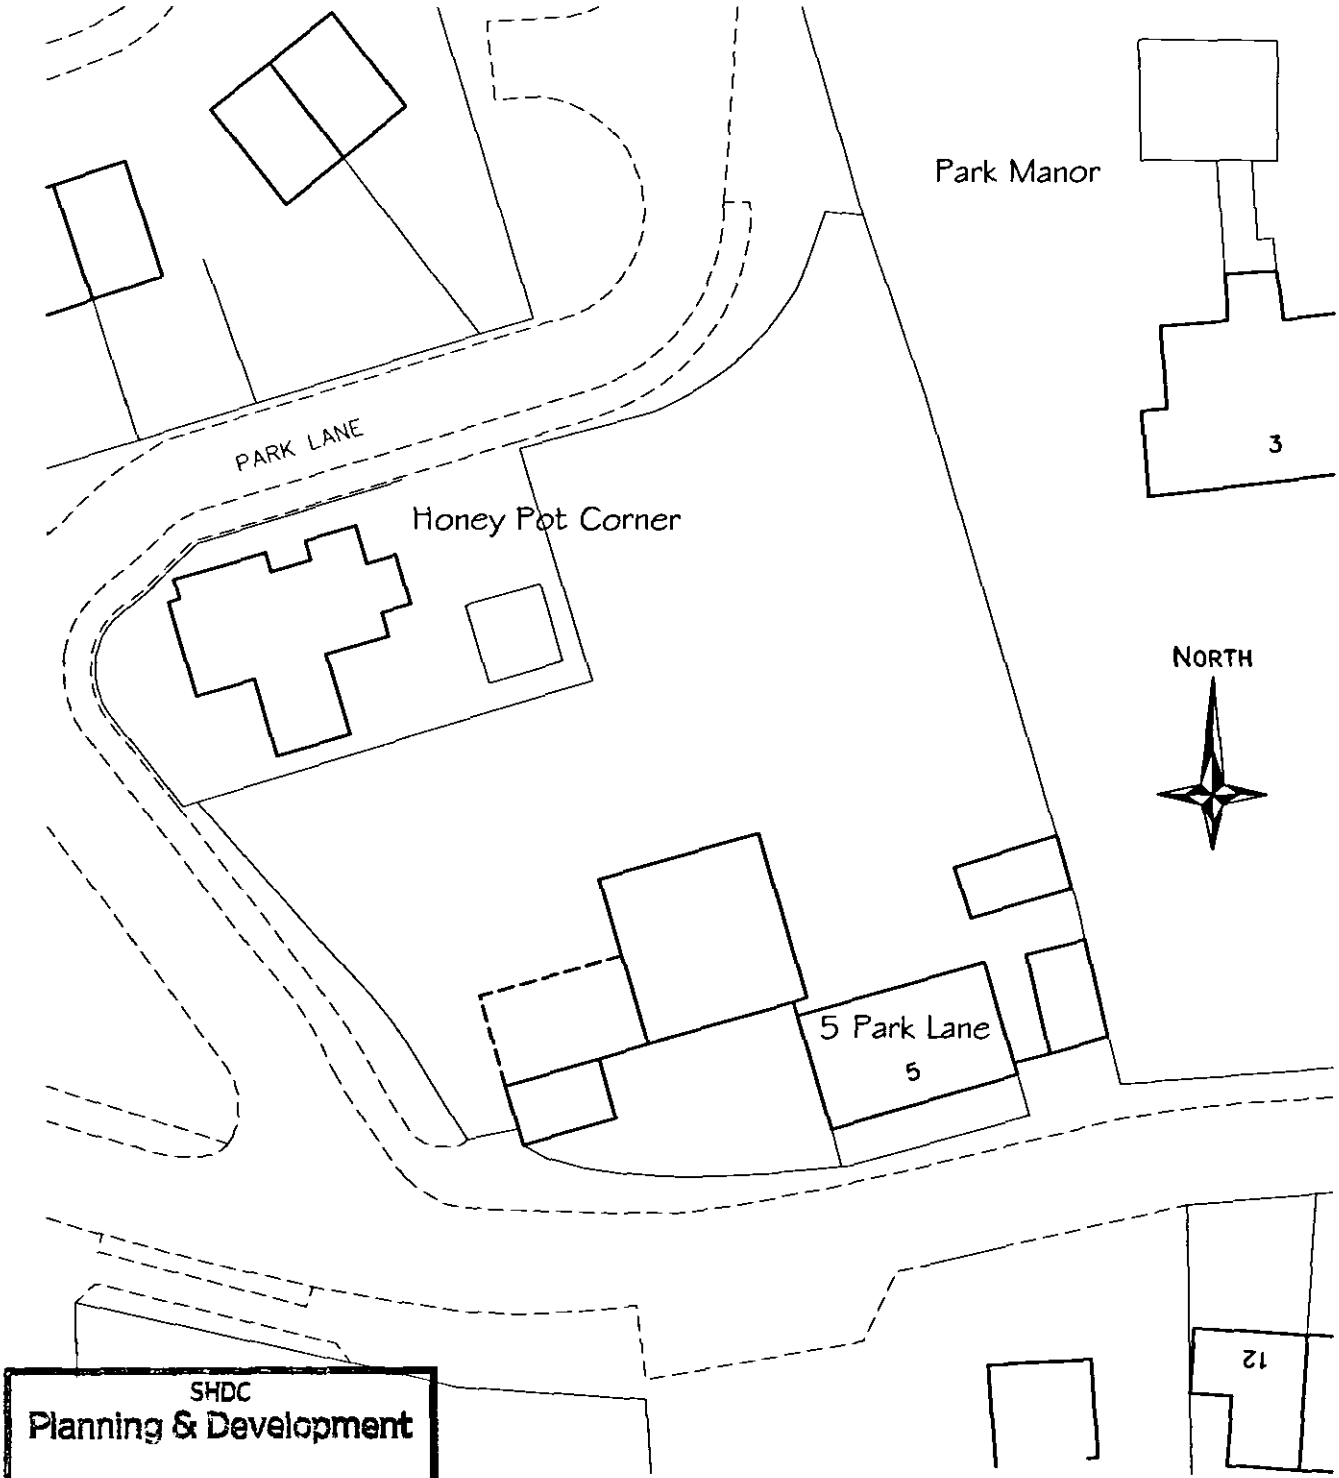


SHDC
Planning & Development
30 MAR 2004
Ref: 426/04

DETERMINED
PLAN

5 PARK LANE, DONINGTON : BLOCK PLAN Scale 1:500
REF : A/066/08

Reproduced from the Ordnance Survey Map with the permission of
The Stationary Office © Crown Copyright
Anderson and Glenn Boston PE20 1RQ, Licence No. AR/370533