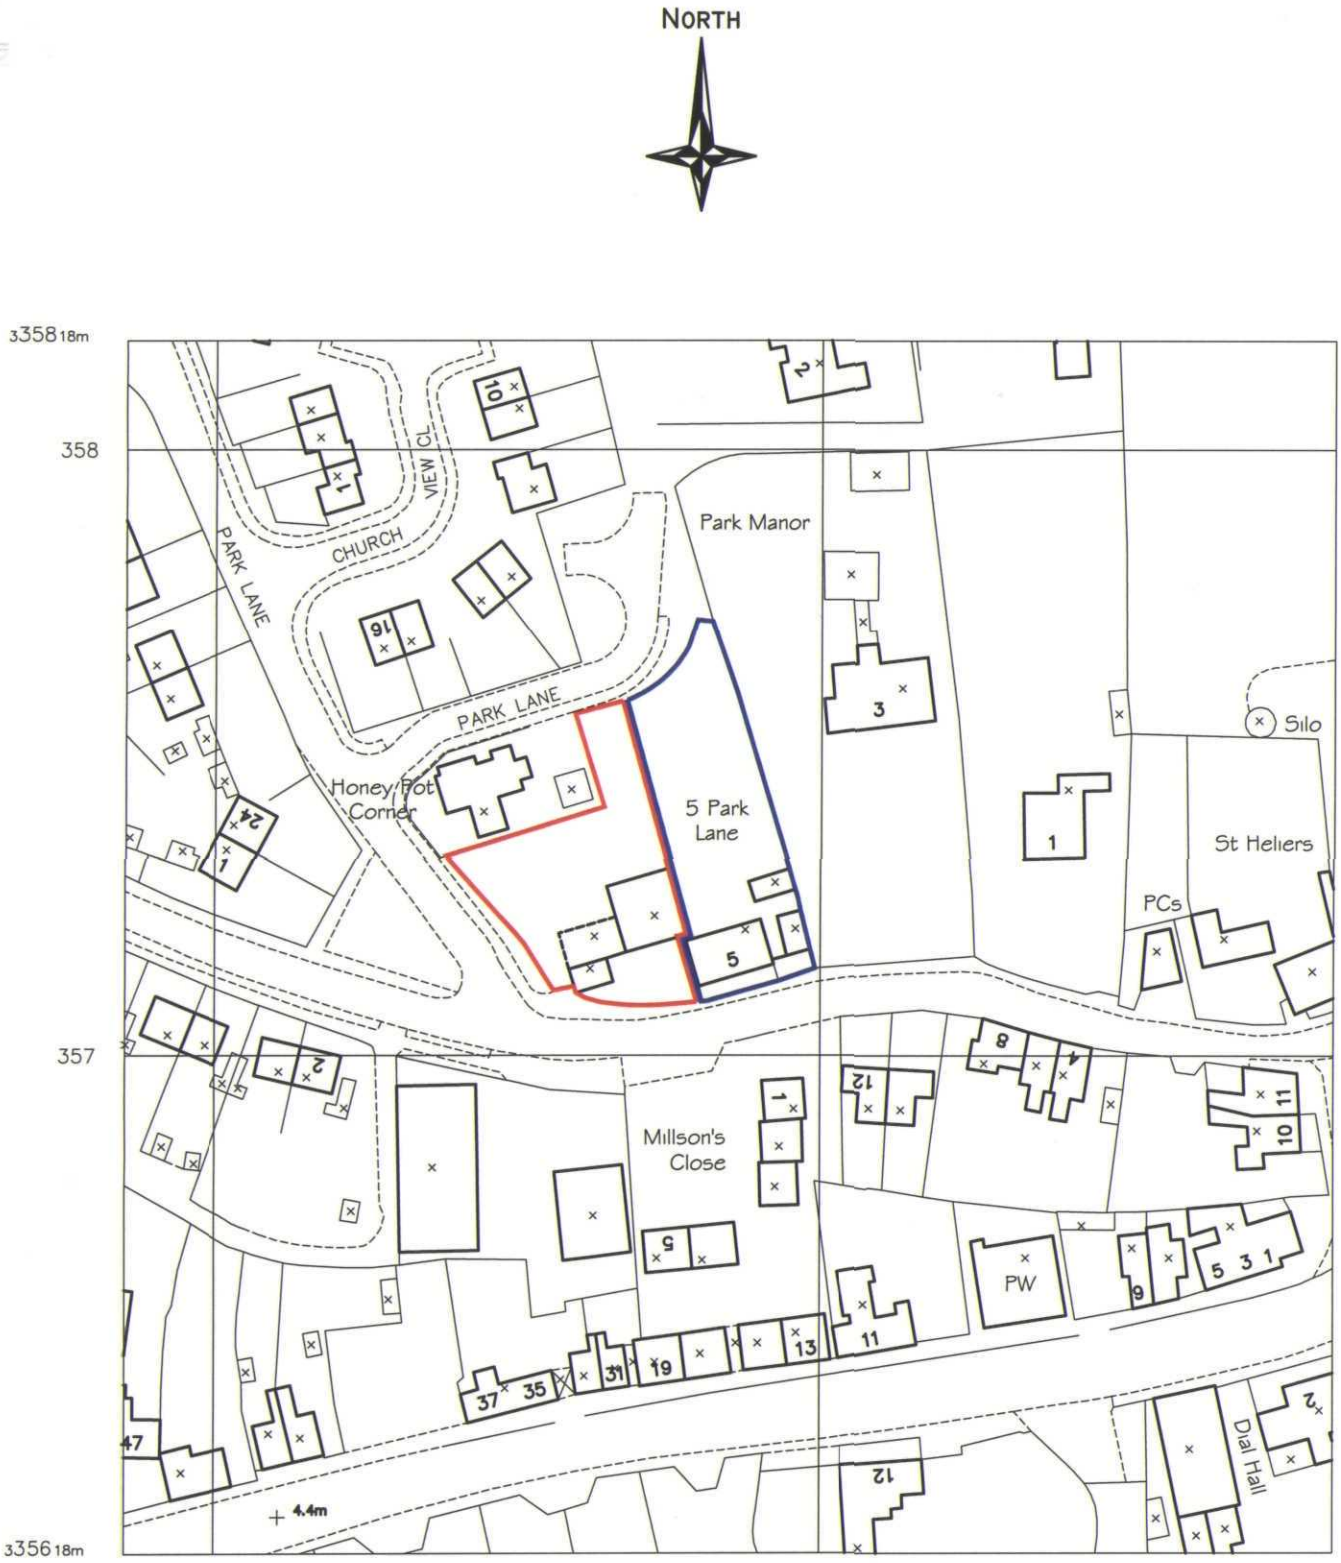


DETERMINED PLAN

SHDC
Planning & Development
30 MAR 2004
Ref: 427/04

5 PARK LANE, DONINGTON : LOCATION PLAN Scale 1:1250
REF : A/066/10

Reproduced from the Ordnance Survey Map with the permission of
The Stationary Office © Crown Copyright
Anderson and Glenn Boston PE20 1RQ, Licence No. AR/370533