


600 x 600 x 50 Buff
coloured PCC Paving
Slabs

— 30mm compacted thickness of sharp sand with top 10mm raked loose to aid bedding of slabs.

150mm minimum compacted thickness of type 1 or hardcore fully blinded with sharp sand

Domestic Access Steps

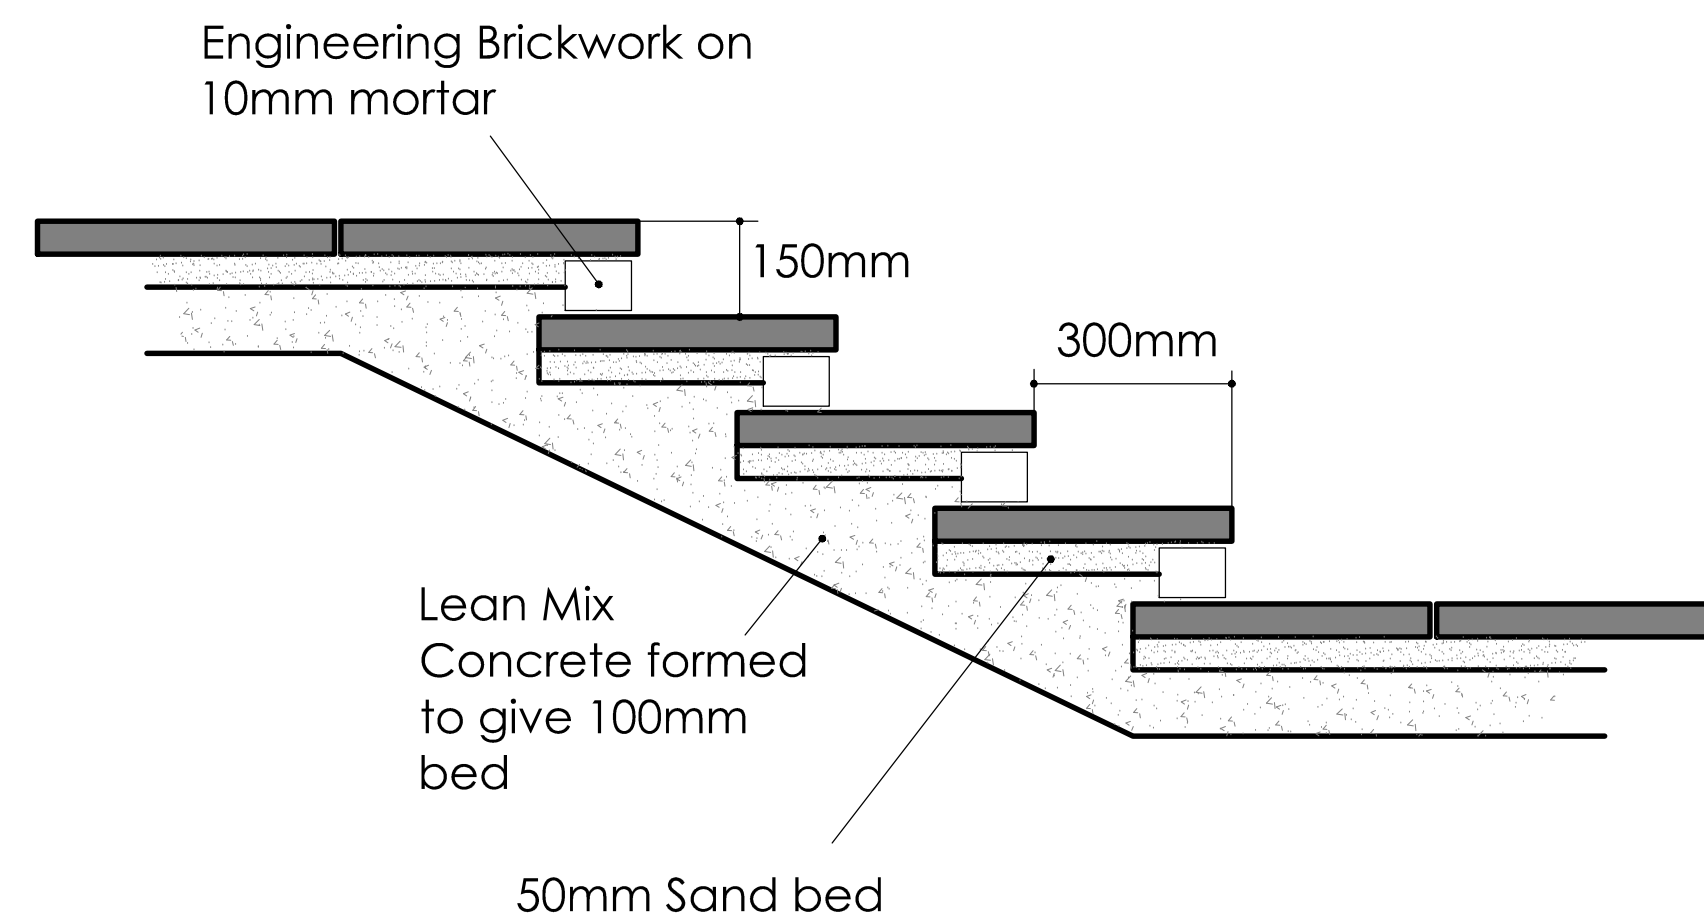

Engineering Brickwork on
10mm mortar

med
m


50mm Sand bed

1.50mm

**PRELIMINARY
DRAWING**


Concrete Edging

Edgings to be set
in ST4 Bed and
Haunch

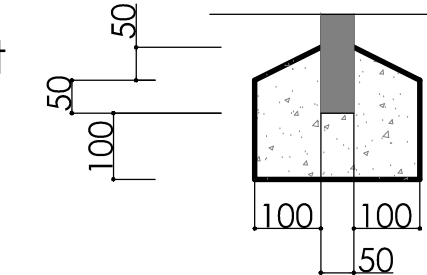

50 x 150 mm Flat
(EF) precast
Concrete edging
to BS 7263

Rising edge restraint (0-150mm upstand)

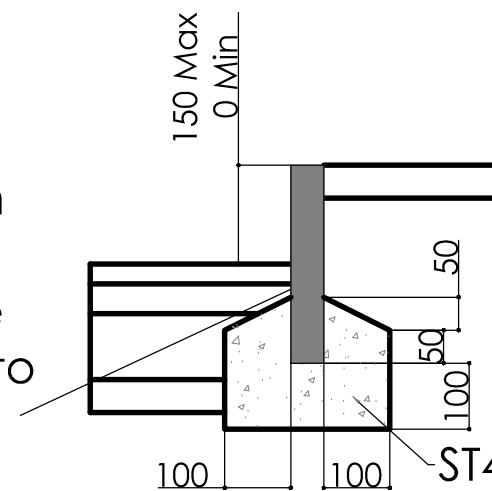

Pcc edging 50mmx250mm
square section BS7263:Pt1
hydraulically pressed "type
EF" or cut 900x600x50 slab to
achieve minimum bed &
backing.

ST4 concrete

1. These details are to read in conjunction with the Hard-Landscaping drawing
2. Where practicable, footpaths and trundle paths to be constructed to the nearest whole slab / block.
3. Refer to Landscape Architects drawing(s) for soft landscaping proposals.
4. Formation to parking areas to be proof rolled. Any soft spots encountered are to be removed and replaced with hardcore laid in layers not exceeding 150mm thick fully compacted.
5. Compaction to be in accordance with DMRB Document Tables 6/1 to 8/1. (eg. 2000kg/m² Vibrating Plate Compactor to pass 6 times to achieve adequate compaction on 150mm thick hardcore - 4 passes for 100mm hardcore).
6. Black Top Formations to be treated with a suitable herbicide to prevent weed growth through driveway construction.
7. Flexible blacktop material where specified to have maximum 100 pen binder value
8. Domestic Slabbing:
 - Path to Front door- 900mm minimum width incorporating a level platform 1200mm wide
 - Path for rear access to the rear garden (for removal of refuse) - 900mm wide.
 - Path in rear gardens (Housing Association plots & CSH Plots) - 900mm wide
 - Paths in rear gardens (for sale plots) - 600mm wide set 100mm back from the house.

	Date	Revisions

© copyright



Client CALDERDALE HOMES (EASTERN) Ltd.
C/O SALWAY & WRIGHT
32 THE CRESCENT
SPALDING
LINCOLNSHIRE
PE11 1AF

Tel: 01775 724753
Mobile: 07785 557844
E: office@calderdalenewhomes.co.uk

Job Title
Park Lane Donington Lincolnshire PE11 4TZ

Drawing Title
Construction Details
Private Hard-Scape
Sheet 3

Date June 2017	Scale @ A1 NTS	Drawn IAC
-------------------	-------------------	--------------

Drg.No.	Rev.
8885-303	-